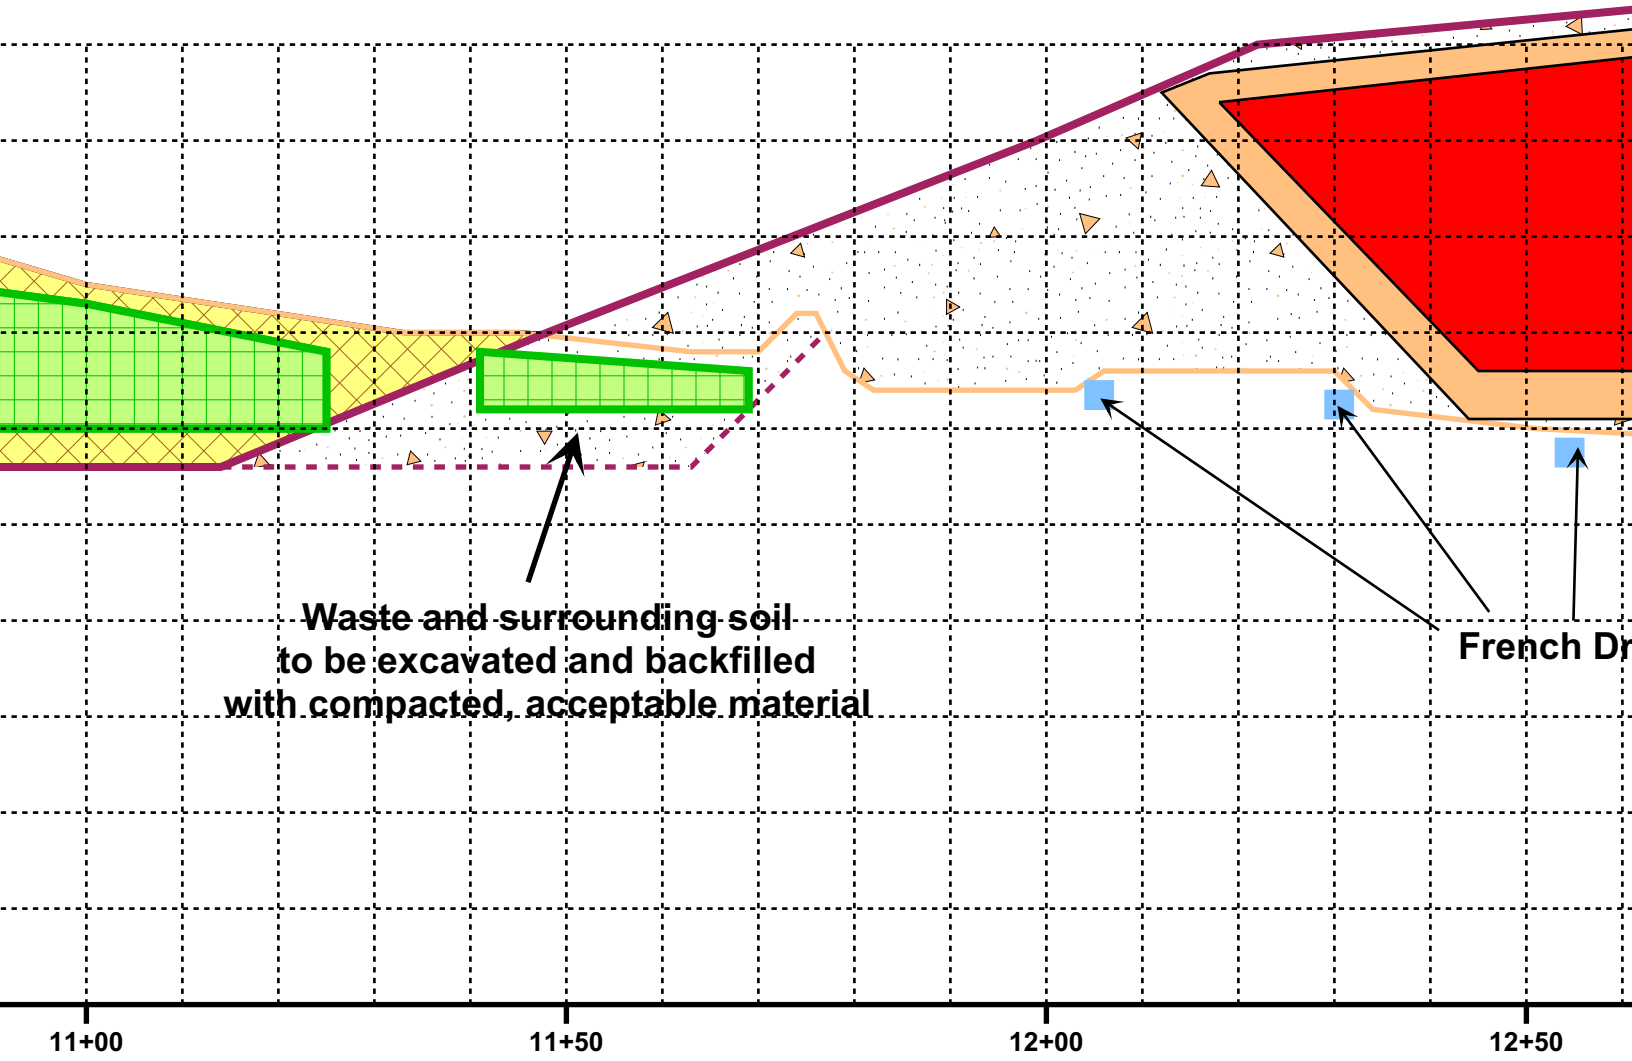
Waste and surrounding soil
to be excavated and backfilled
with compacted, acceptable material
French Dr
11+00
11+50
12+00
12+50

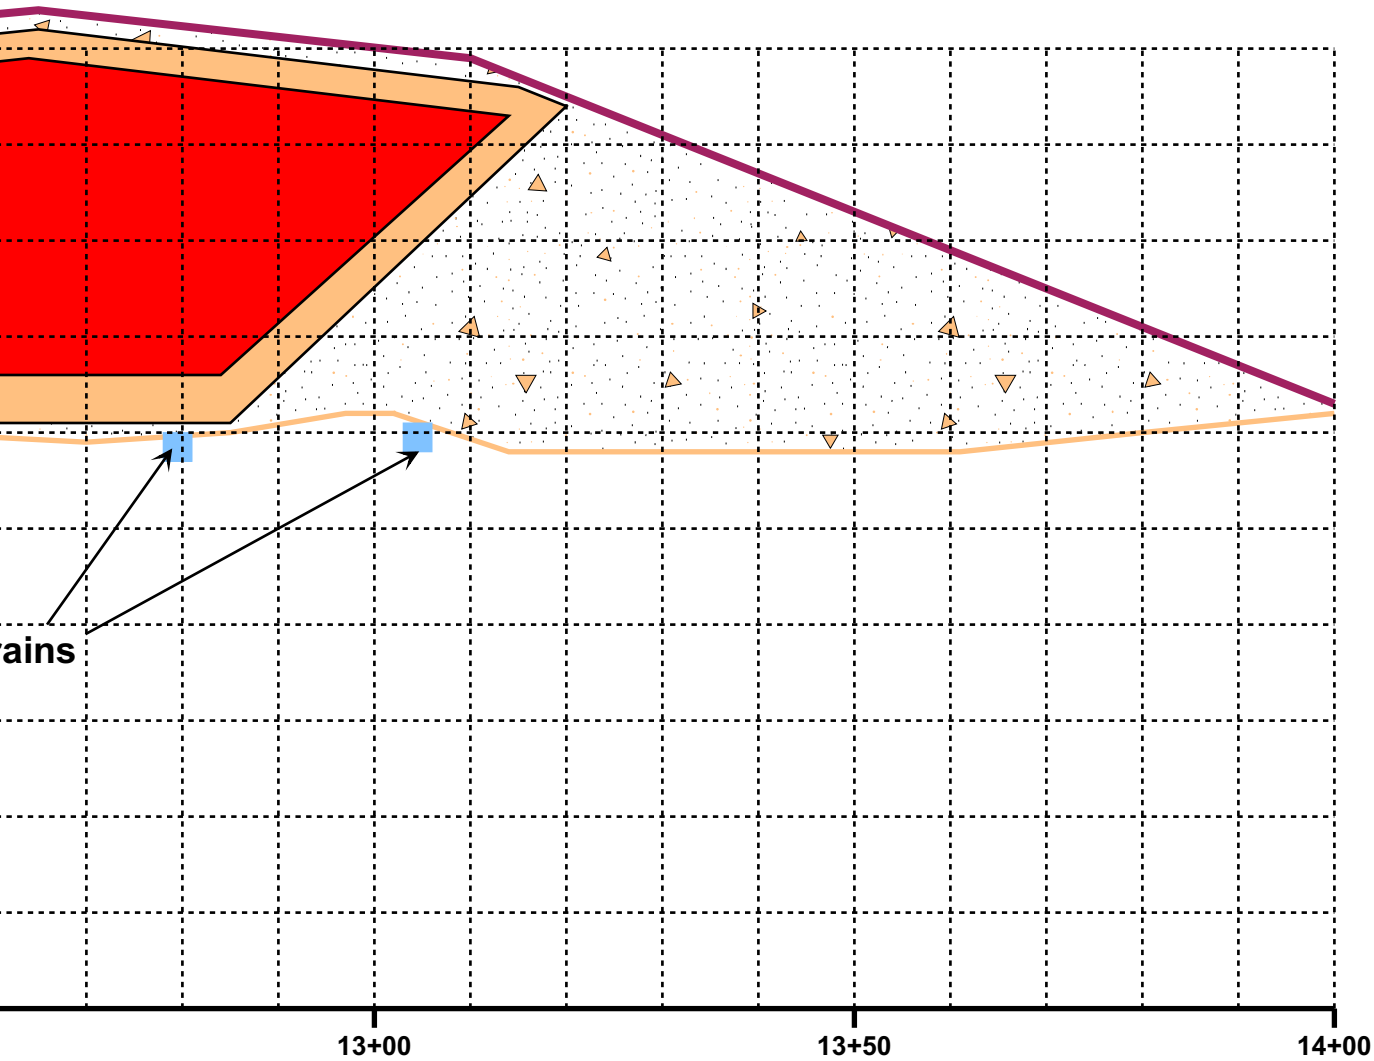

Site Sanitary Landfill
1977 Design Plan
Section 2+50
OU-1, Mound Facility

EHS TECHNOLOGY GROUP

Project: H05029F
Drawn By: JMC
Date : 06/01/05