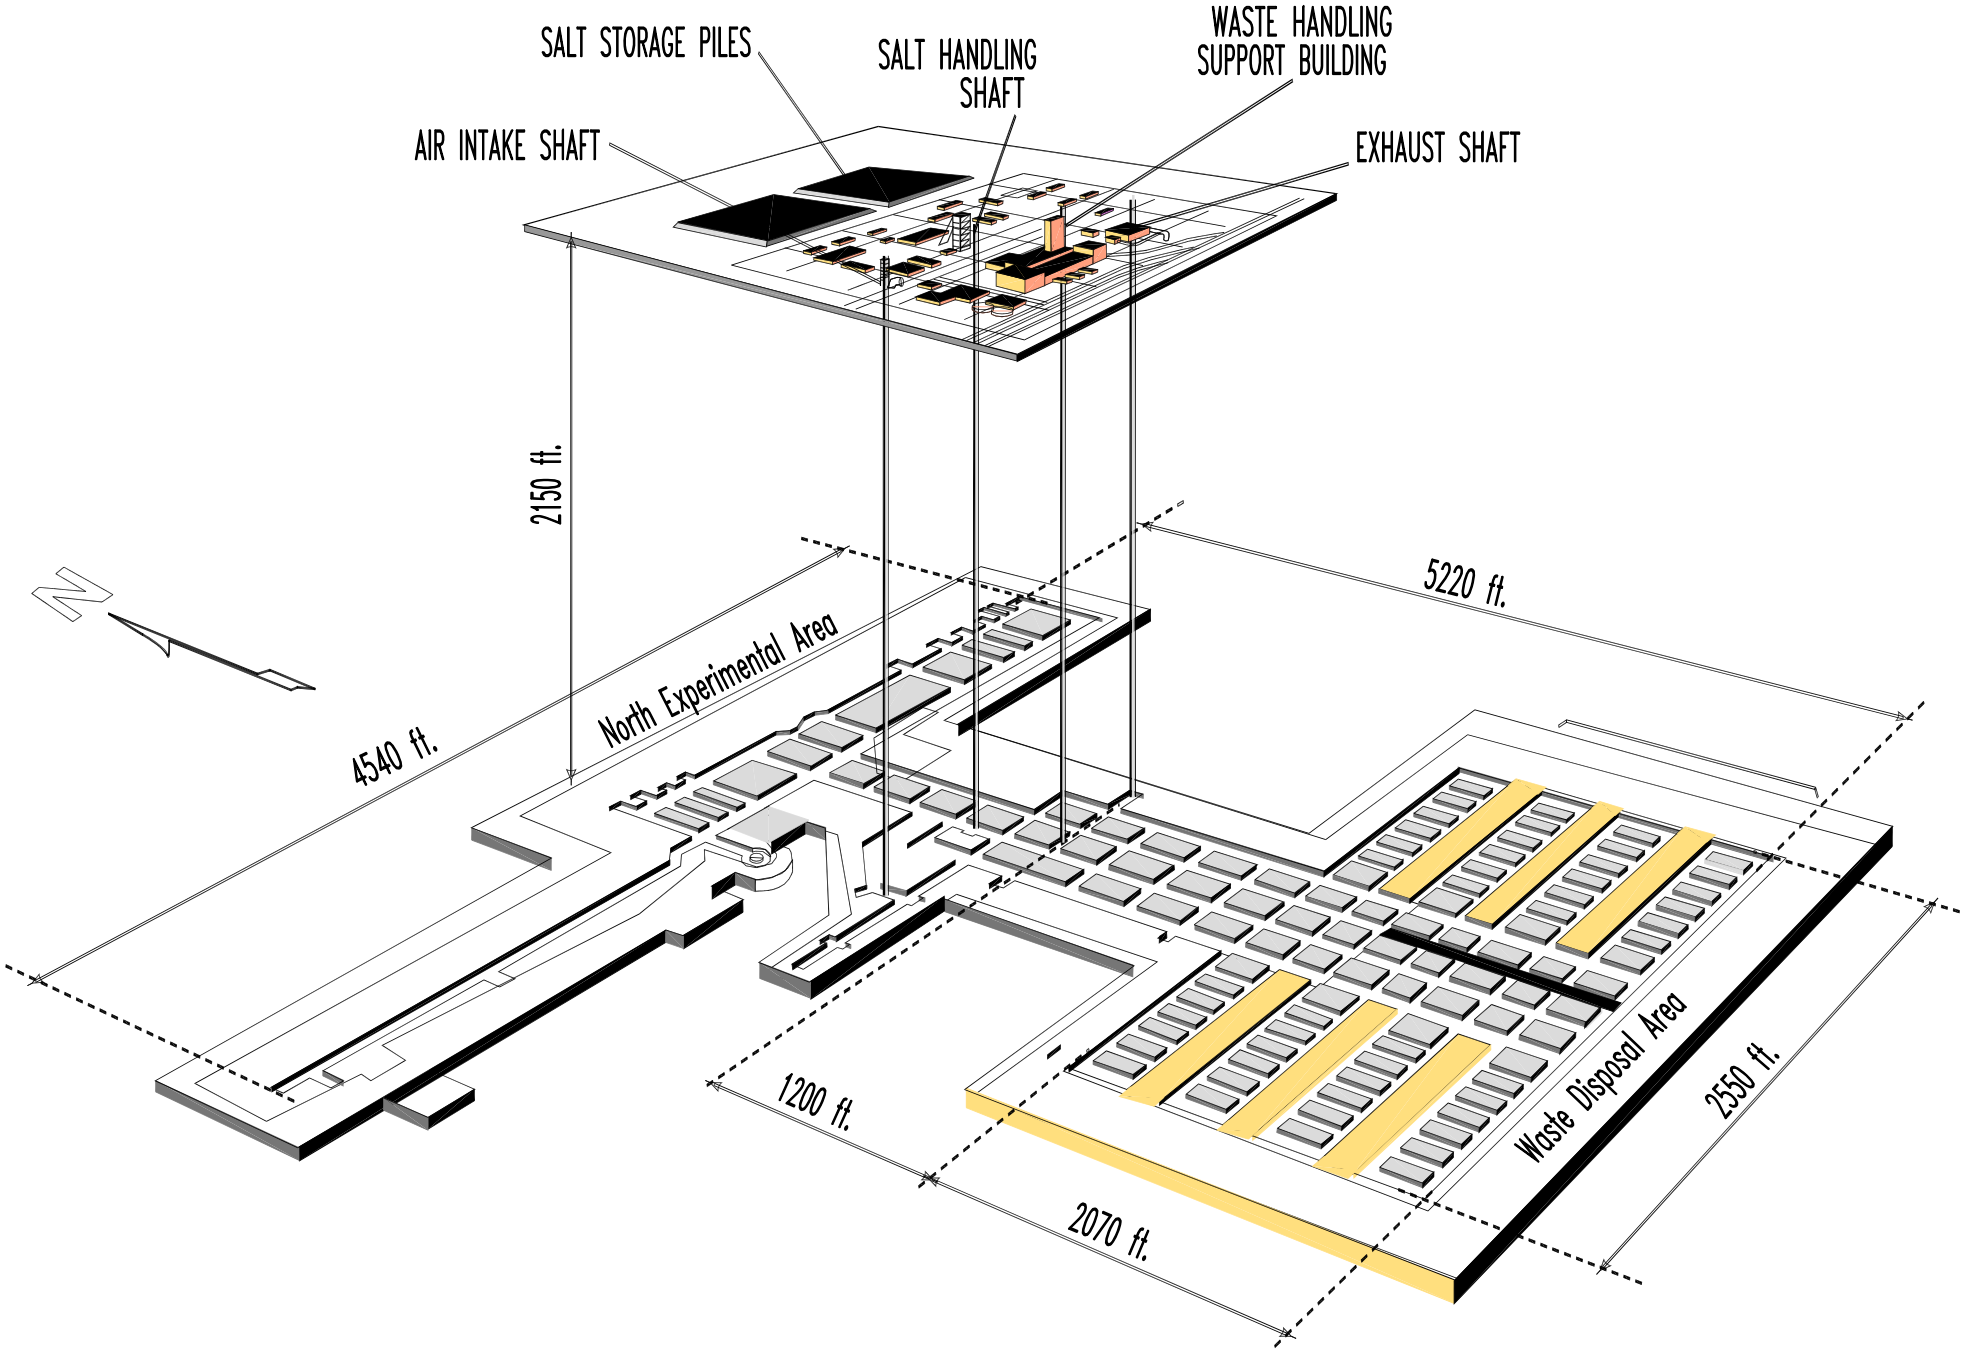
SALT STORAGE PILES
SALT HANDLING SHAFT
WASTE HANDLING SUPPORT BUILDING
AIR INTAKE SHAFT
EXHAUST SHAFT
2150 ft.
5220 ft.
N
North Experimental Area
4540 ft.
1200 ft.
2070 ft.
Waste Disposal Area
2550 ft.