VERIFY ALL DOCUMENTS FOR CURRENT REVISION AND PENDING CHANGES PRIOR TO EACH USE.
INIT_____ DATE_____

16-216-1

DRAWING NO. 2401-16-216-1

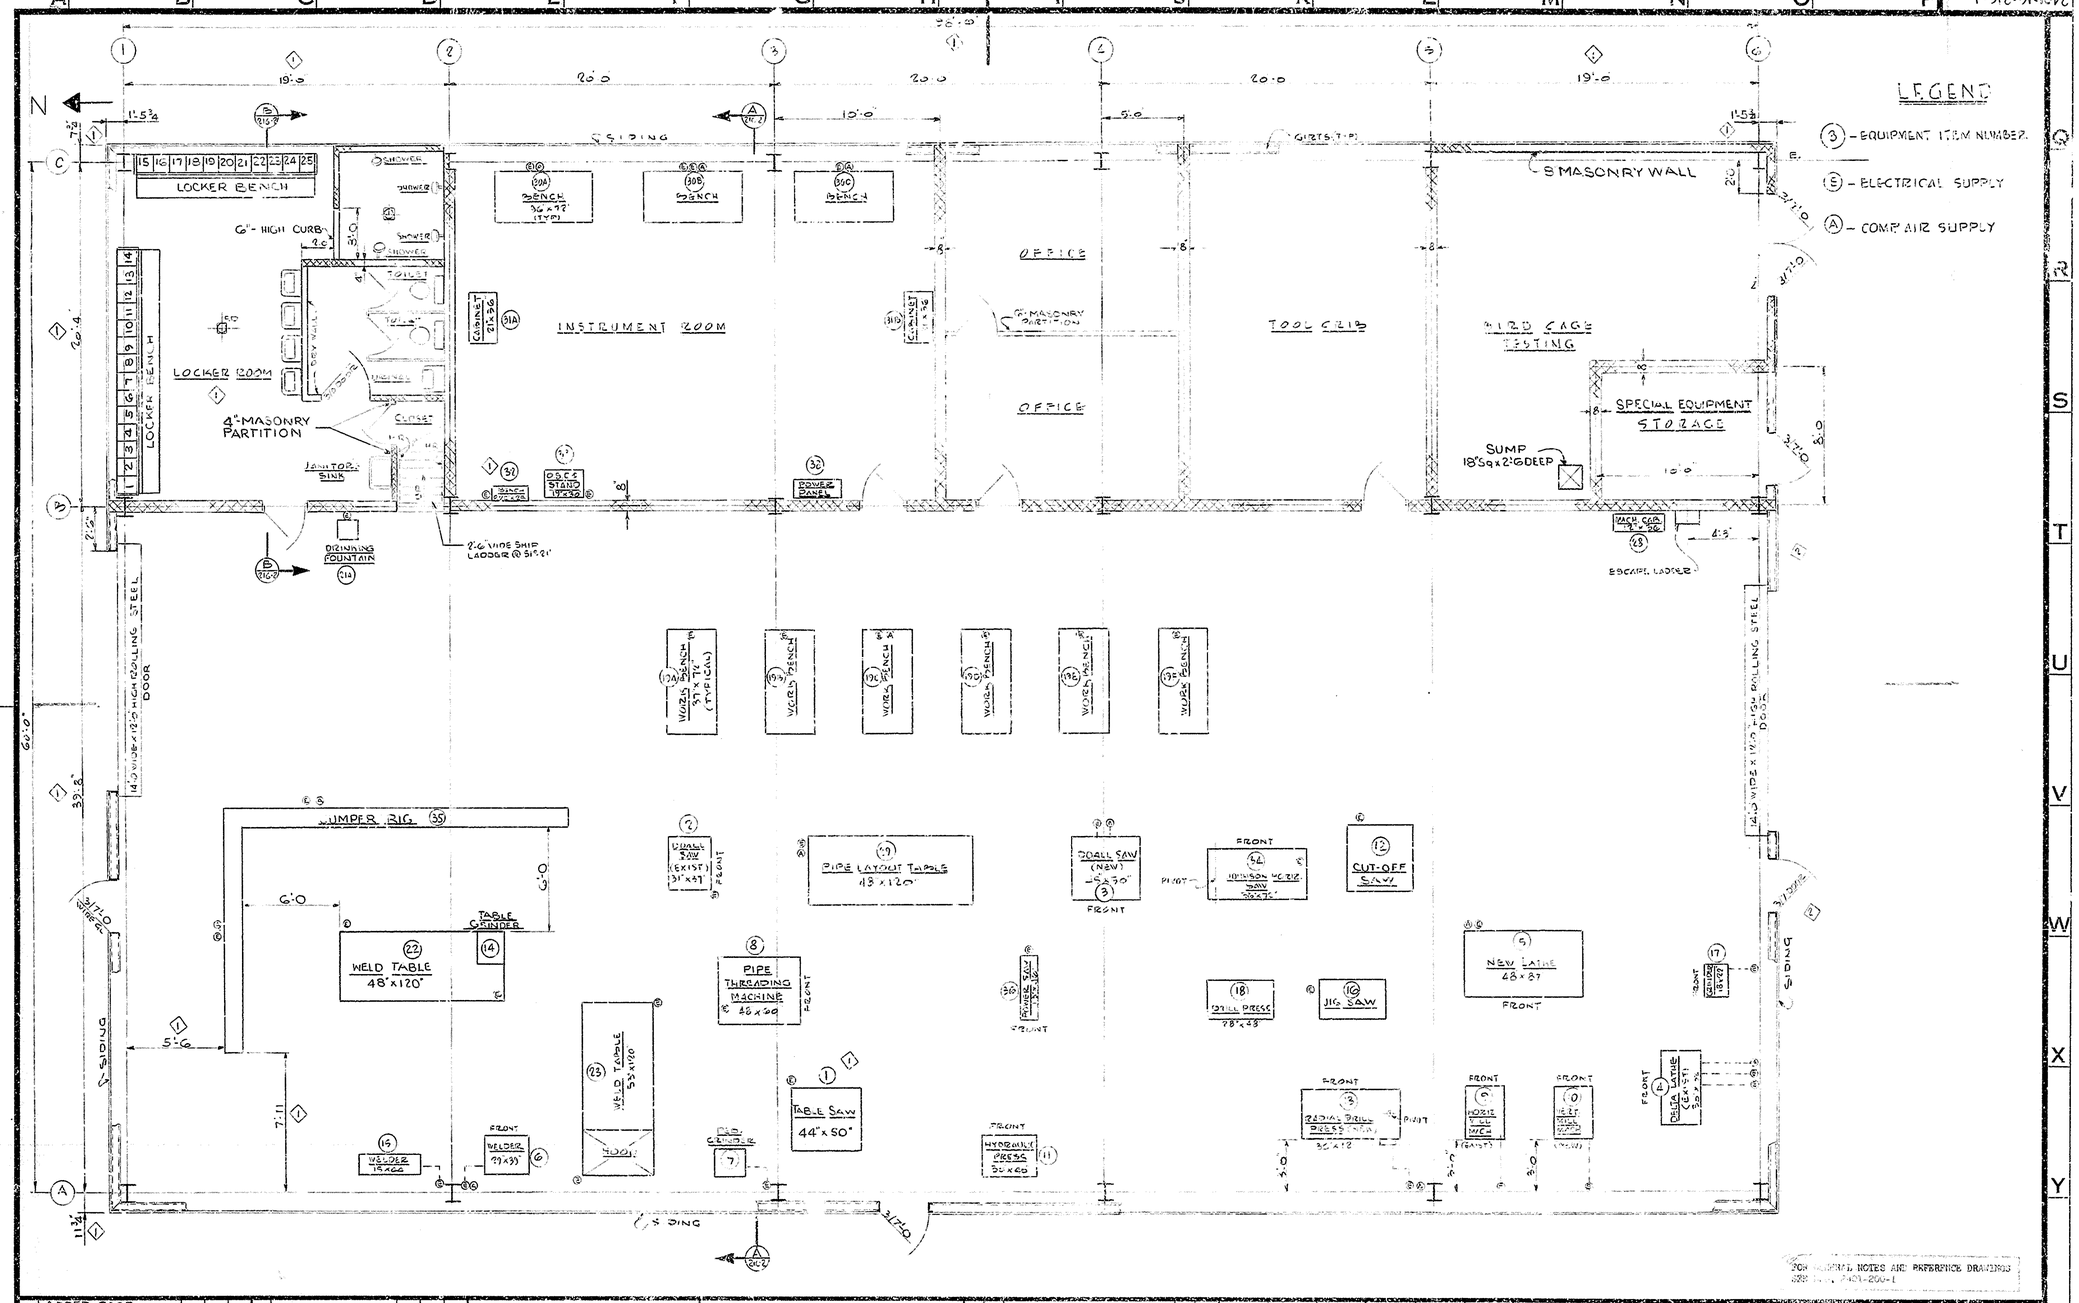

REV. NO.	DESCRIPTION	MADE BY	CHKD BY	DATE CHKD	REV. NO.	DESCRIPTION	MADE BY	CHKD BY	DATE CHKD
3	ADDED COOR.	JE		9-22					
2	DOUR RELOCATED PER PRE-CAP PLOT DWGS	RFL							
1	COLUMN DIMENSIONS REVISED. LOCKER ROOM LAYOUT REVISED. JUMPER RIG RELOCATED. TABLE SAW ADDED DIMENSIONAVED	RFL							

NO.	REV.	RELEASED FOR	NO.	DATE

	BY	DATE
APPR.	WCB	7-30-69
APPR.	CUSTOMER	10-14-69
APPR.		
APPR.		

	BY	DATE
DRAWN	[illegible]	7-11-69
TRCD.		
CHKD.	JE	8-15-69

SCALE 1/4" = 1'-0"

UNIT
TITLE MAINTENANCE SHOP LAYOUT & EQUIPMENT ARRANGEMENT PLAN
FOR NUCLEAR FUEL SERVICE INC

BLAW-KNOX COMPANY
CHEMICAL PLANTS DIVISION
PITTSBURGH, PENNSYLVANIA

DRAWING NUMBER 2401-16-216-1 REV. 3

FORM No. E-355-REV. 6-68 "D"

COLOR WARNING: PRINTS OF THIS DRAWING ON PINK PAPER ARE "PRELIMINARY" AND SHALL NOT BE USED FOR MANUFACTURING OR CONSTRUCTION PURPOSES.

THIS DRAWING AND THE INFORMATION IT CONTAINS ARE THE PROPERTY OF THE BLAW-KNOX COMPANY. IT IS NOT TO BE COPIED OR TRACED, NOR IS THE INFORMATION TO BE MISUSED IN ANY WAY.