DRAWING NUMBER

16-216-2

DRAWING NO. 2401-16-216-2

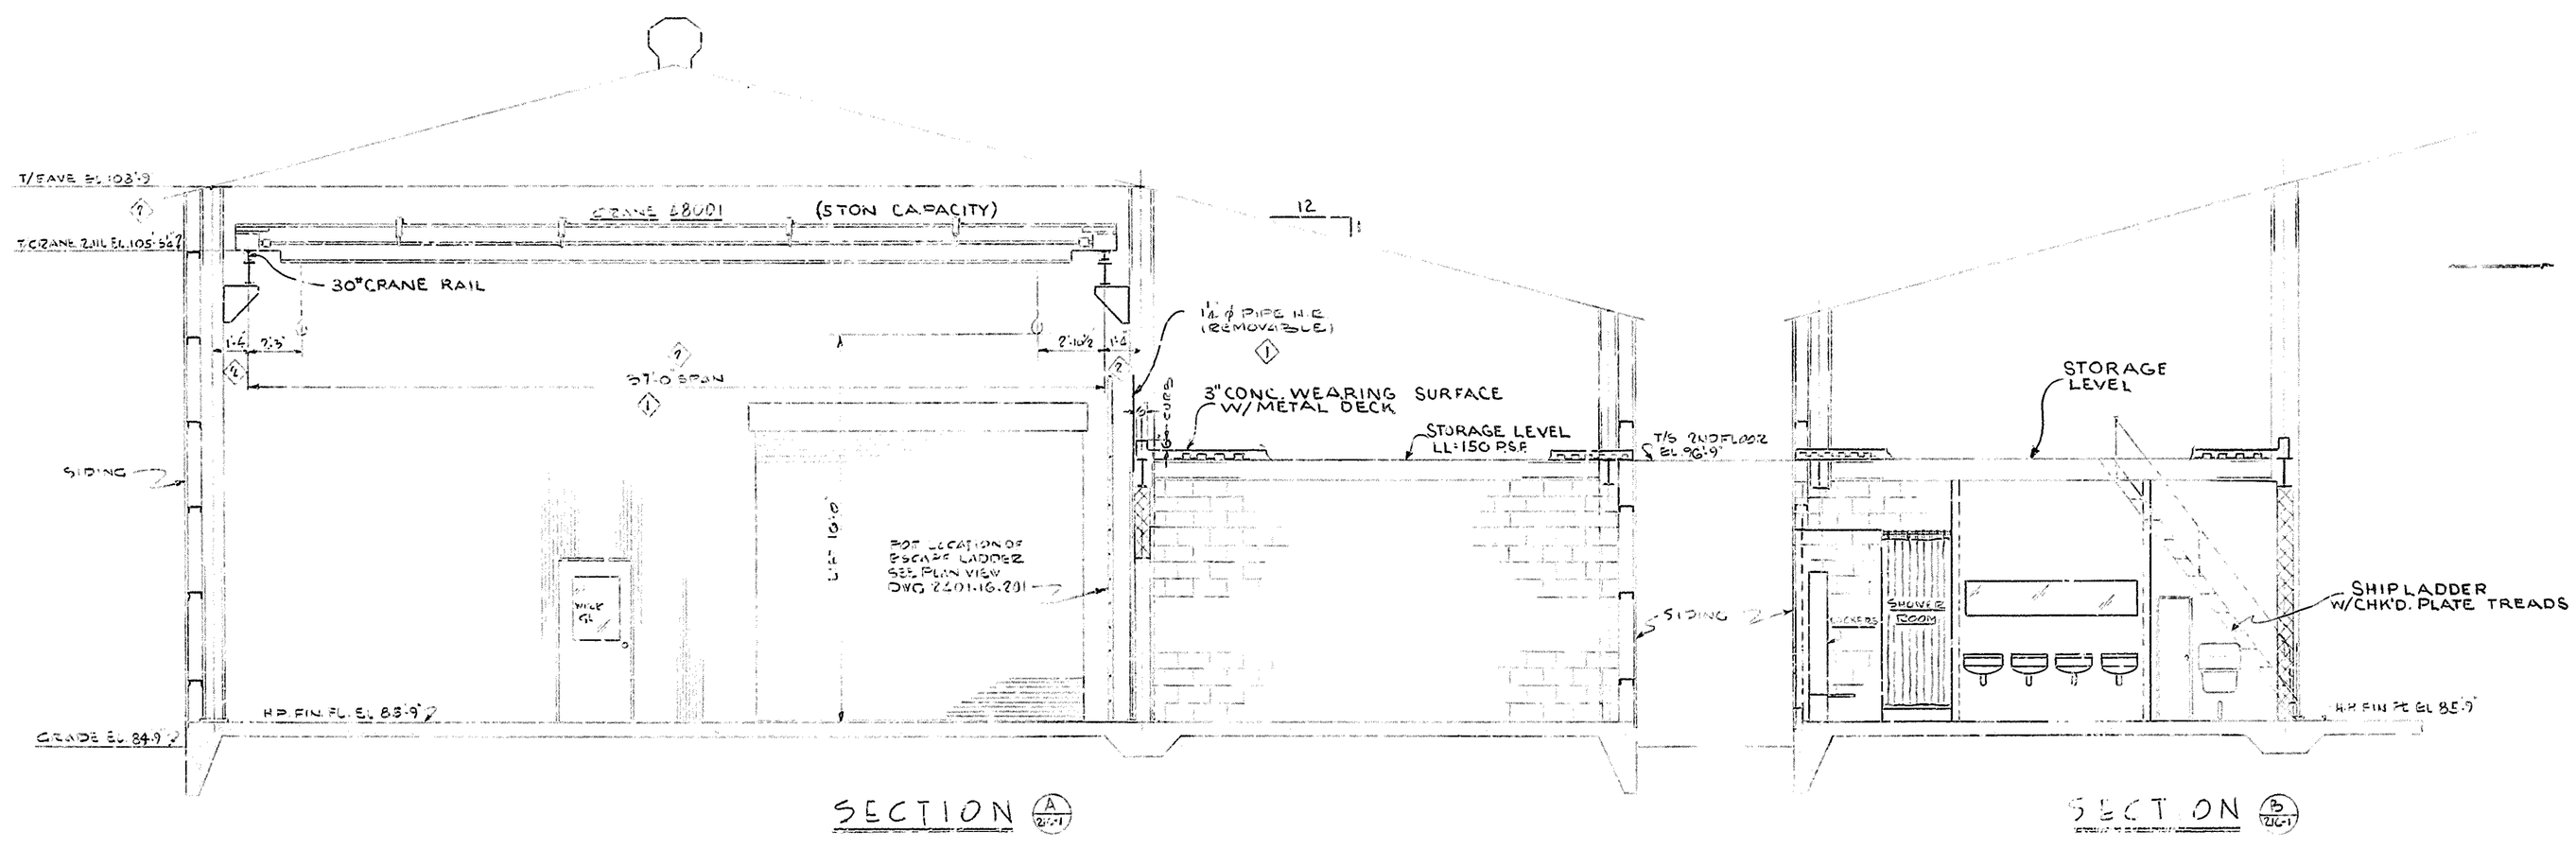

FOR GENERAL NOTES AND REFERENCE DRAWINGS SEE DWG. 2401-200-1

REV. NO.	DESCRIPTION	MADE BY	CHKD BY	DATE CHKD	REV. NO.	DESCRIPTION	MADE BY	CHKD BY	DATE CHKD
2	CRANE DIMENSION & EAVE ELEVATION REVISED								
1	LOCKER ROOM SECT. (B) REVISED - HOLD ADDED TO CRANE SPAN DIMENSION								

NO.	REV.	RELEASED FOR	APP.	DATE

	BY	DATE		BY	DATE
APPR.	W.L.B.	7-30-69	DRAWN	B.F. USER	7-23-69
APPR.	CUSTOMER	10-14-69	TRCD.		
APPR.			CHKD.	JE	8-15-69
APPR.					

SCALE 1/4 = 1'-0

UNIT

TITLE MAINTENANCE SHOP LAYOUT & EQUIPMENT ARRANGEMENT SECTIONS

FOR NUCLEAR FUEL SERVICES, INC.

BLAW-KNOX COMPANY
CHEMICAL PLANTS DIVISION
PITTSBURGH, PENNSYLVANIA

DRAWING NUMBER 2401-16-216-2 REV. 2

FORM No. E-355—REV. 6-68 "D"

COLOR WARNING: PRINTS OF THIS DRAWING ON PINK PAPER ARE "PRELIMINARY" AND SHALL NOT BE USED FOR MANUFACTURING OR CONSTRUCTION PURPOSES.

THIS DRAWING AND THE INFORMATION IT CONTAINS ARE THE PROPERTY OF THE BLAW-KNOX COMPANY. IT IS NOT TO BE COPIED OR TRACED, NOR IS THE INFORMATION TO BE MISUSED IN ANY WAY.