VERIFY ALL DOCUMENTS FOR CURRENT REVISION AND PENDING CHANGES PRIOR TO EACH USE.
INIT_____ DATE_____

DRAWING NUMBER 25-825-22

DRAWING NO. 2401-825-22

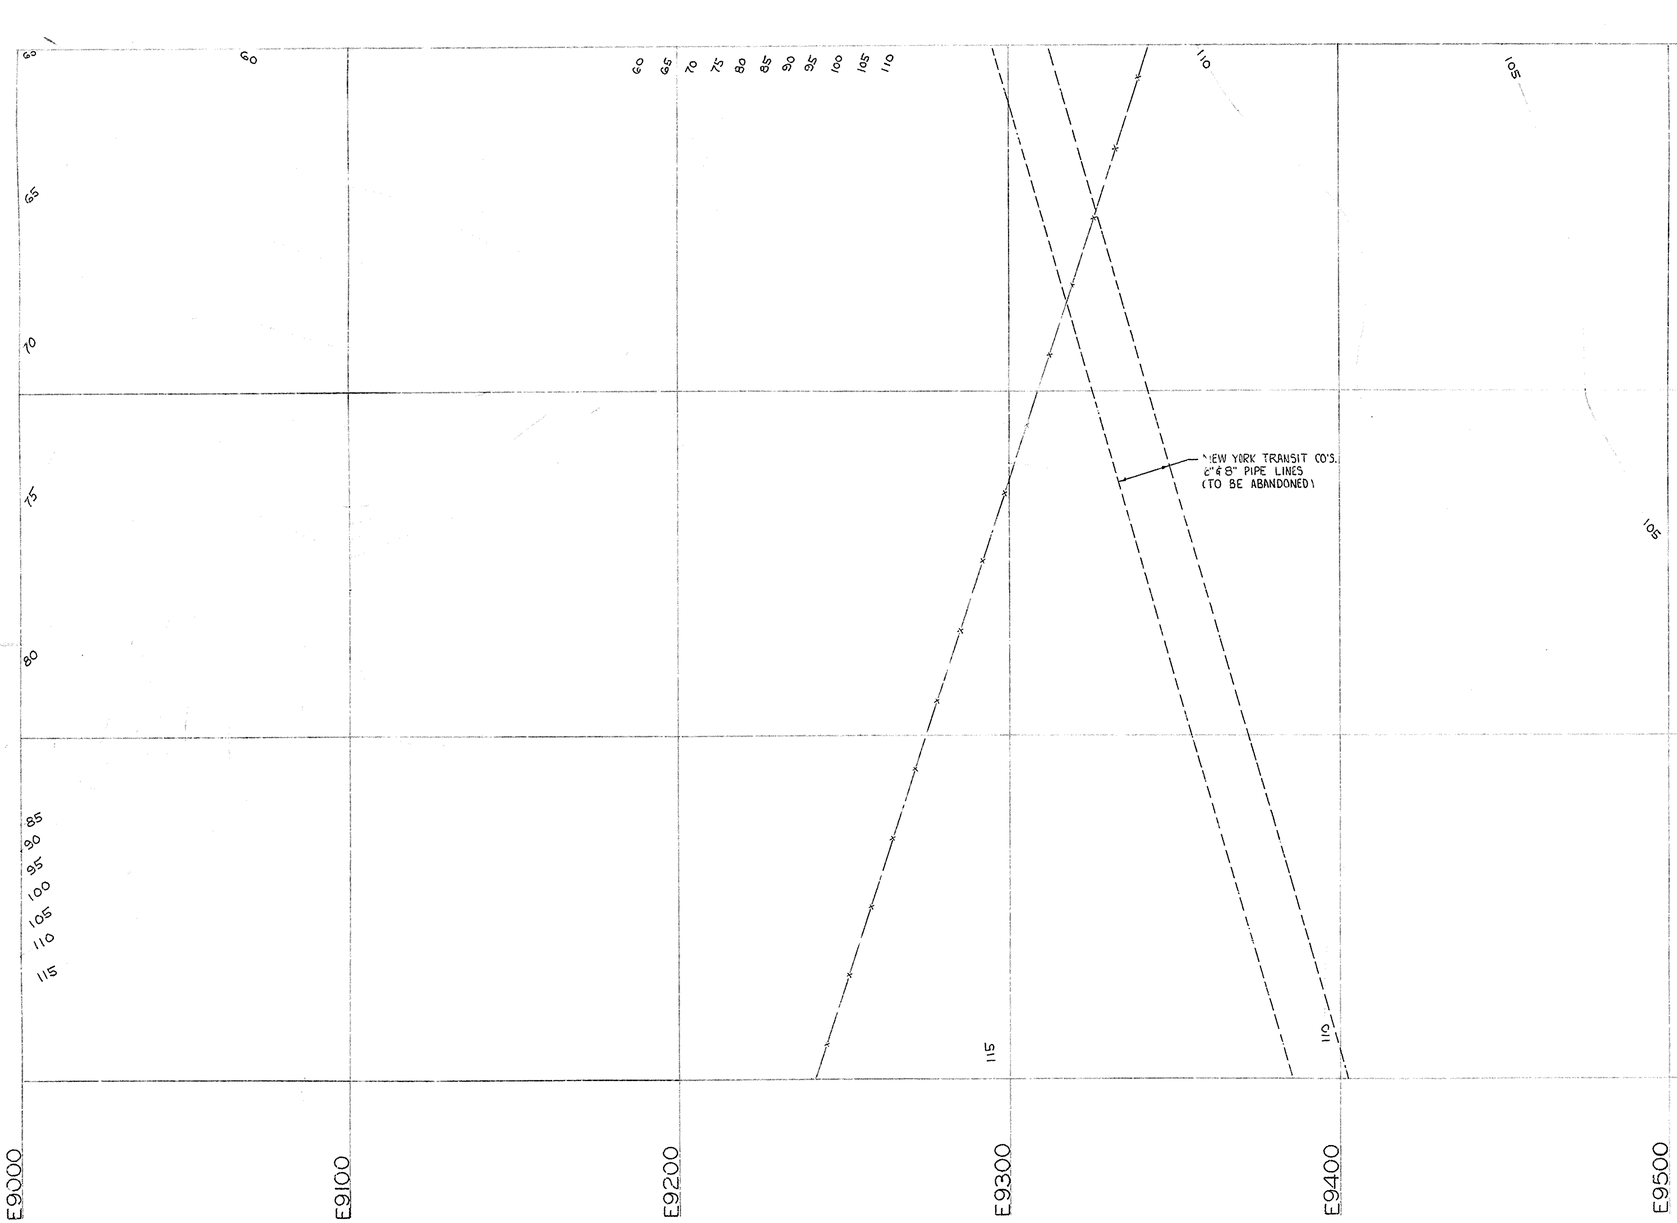


REFERENCE DWGS.-EXIST. FACILITIES

BECHTEL 4413-40A-S-2G

B.K.C.P.

TOPO BY PRATT, EDWARDS CIVIL ENGINEERS DATE - OCT. 1965 REVISED 3-23-71

| | | | |
|---|---|---|---|
| 2 | 3 | 4 | 5 |
| 6 | 7 | 8 | 9 |
| 10 | 11 | 12 | 13 |
| 14 | 15 | 16 | 17 |
| 18 | 19 | 20 | 21 |
| 22 | 23 | 24 | 25 |

BI WEEKLY

DATE PRINTED 4-24-75

| REV. | DESCRIPTION | MADE | CHKD | DATE | REV. | DESCRIPTION | MADE | CHKD | DATE |
|---|---|---|---|---|---|---|---|---|---|
| | | | | | | | | | |

| NO. | REV. | RELEASED FOR | APP. | DATE |
|---|---|---|---|---|
| | | | | |

| | | |
|---|---|---|
| DESIGNED | | |
| DRAWN | WM. THORNTON | 2-13-75 |
| CHECKED | | |
| APPROVED | | |
| APPROVED | | |
| APPROVED | | |

TITLE YARD AREA 25 CIVIL BLOCK PLAN Nº 2

FOR SPENT FUEL PROCESSING PLANT NUCLEAR FUEL SERVICES, INC.

Dravo CORPORATION
Blaw-Knox Chemical Plants Division • Pittsburgh, Pennsylvania

SCALE 1" 20' 0"

DRAWING NUMBER 2401-825-22

REV.

FORM NO. CP-601 REV. 7-71 "D"

DO NOT SCALE THIS DRAWING. IT MAY BE REDUCED FROM ORIGINAL SIZE.

PRINTS OF THIS DRAWING ON PINK PAPER ARE "PRELIMINARY" AND SHALL NOT BE USED FOR MANUFACTURING OR CONSTRUCTION PURPOSES.

THIS DRAWING AND THE INFORMATION IT CONTAINS ARE THE PROPERTY OF DRAVO CORPORATION. IT IS NOT TO BE COPIED OR TRACED, NOR IS THE INFORMATION TO BE MISUSED IN ANY WAY.

PR 1965-1073