VERIFY ALL DOCUMENTS FOR CURRENT REVISION AND PENDING CHANGES PRIOR TO EACH USE.
INIT_____ DATE_____

DRAWING NUMBER 25-825-27

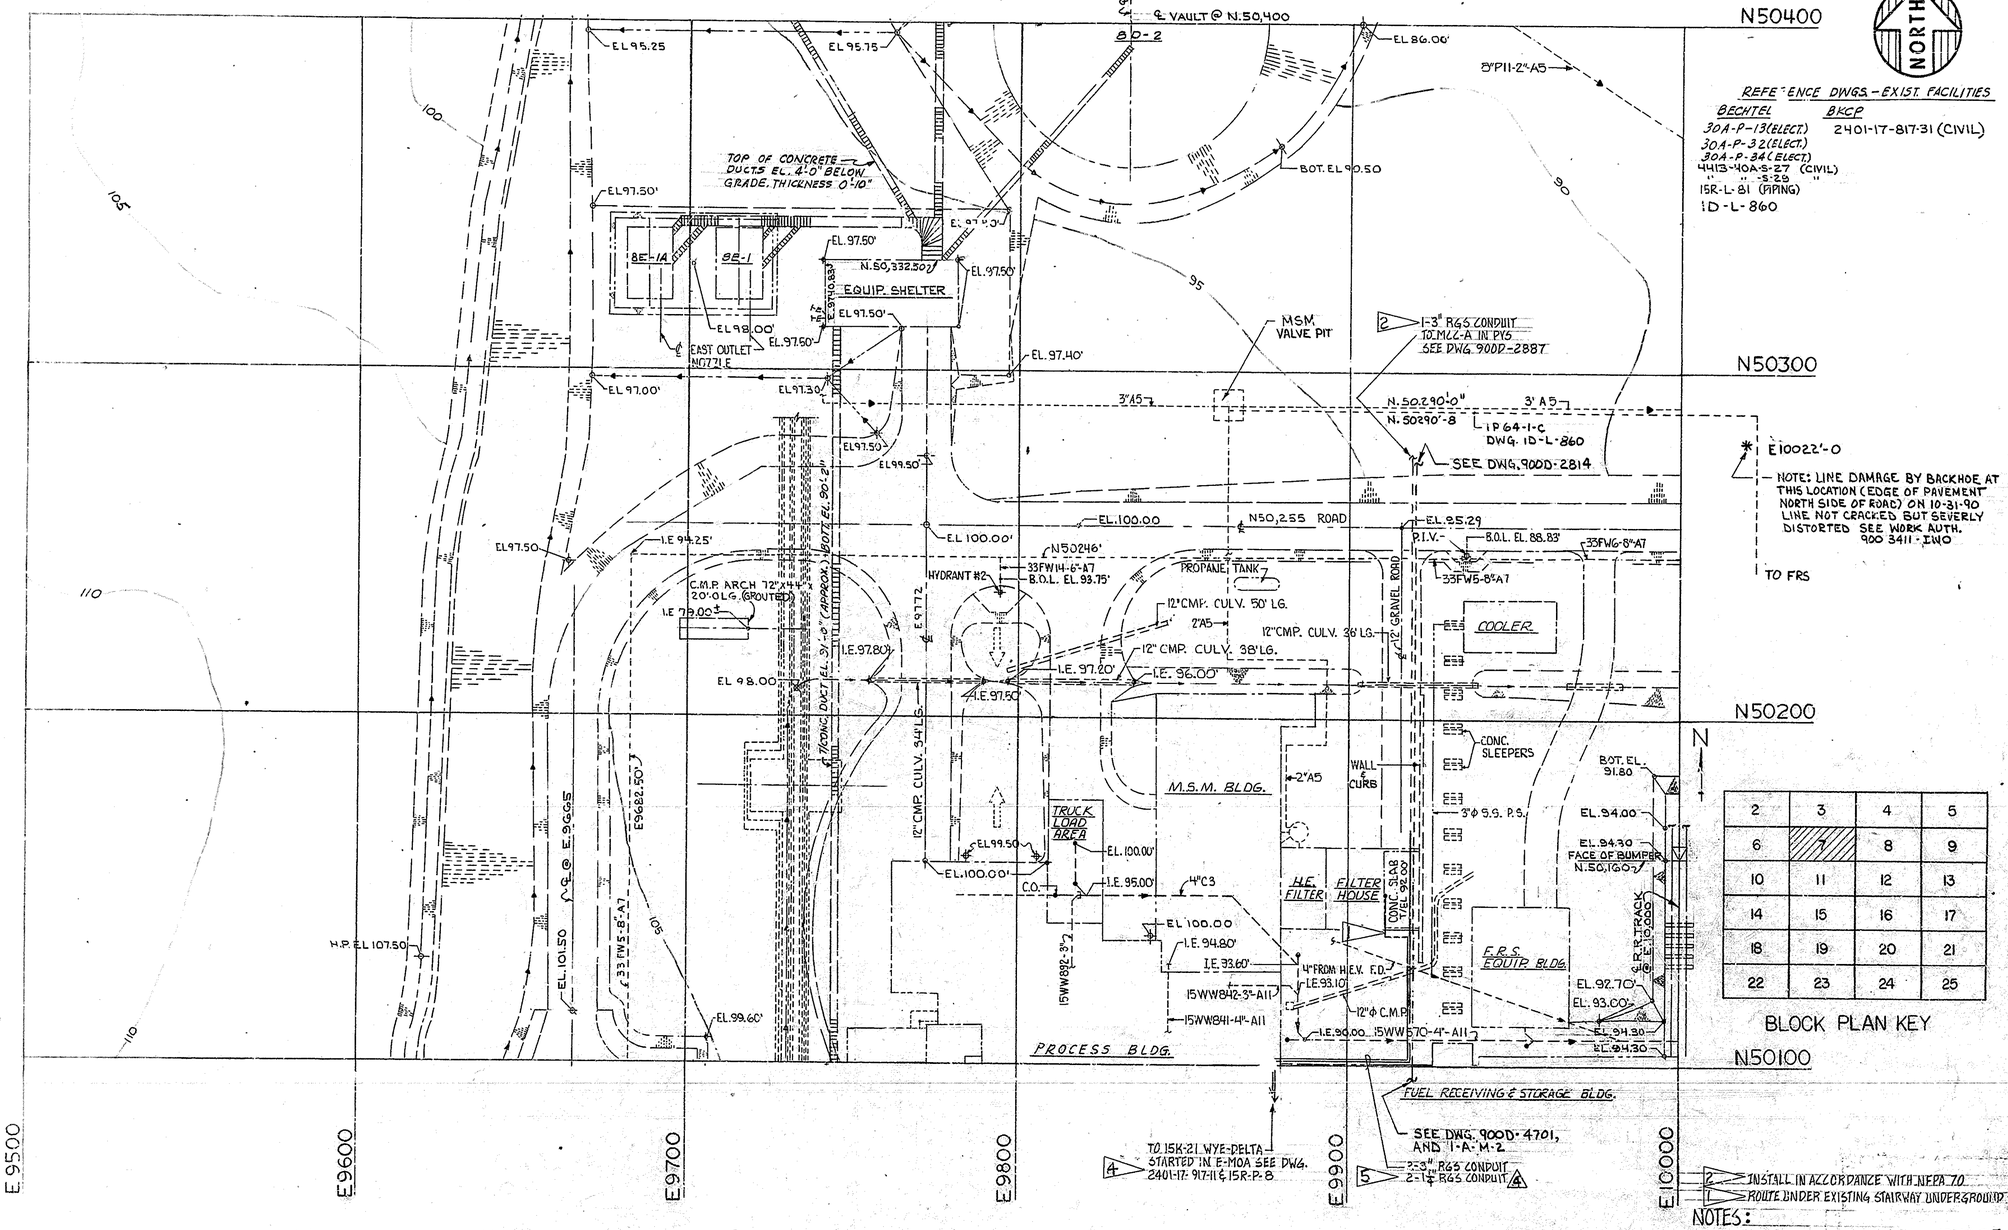

NOTES:
2 INSTALL IN ACCORDANCE WITH NFPA 70
1 ROUTE UNDER EXISTING STAIRWAY UNDERGROUND

DATE PRINTED 12-17-75

NO.	REV.	RELEASED FOR	CHD	BY	APP.	DATE	APPROVED
M	5	REV PER ECN 7270	HB	GW	[illegible]	12/17/93	DESIGNED
M	4	REV PER ECN 6062	HB	MJC	SNA	3-15-93	DRAWN HVIZDZAK 1-29-75
M	3	REV PER ECN 4600	[illegible]	GW	[illegible]	10-7-91	CHECKED
M	2	REV. PER ECN 4096	HB	GW	[illegible]	1/5/91	APPROVED
M	1	REV. PER ECN 2729	[illegible]	CCG	[illegible]	9/1/90	APPROVED

TITLE YARD AREA 25 CIVIL BLOCK PLAN No 7

FOR SPENT FUEL PROCESSING PLANT NUCLEAR FUEL SERVICES, INC

Dravo CORPORATION
Blaw-Knox Chemical Plants Division • Pittsburgh, Pennsylvania

SCALE 1"=20'-0" DRAWING NUMBER 2401-825-27 REV. 5

DO NOT SCALE THIS DRAWING. IT MAY BE REDUCED FROM ORIGINAL SIZE.

PRINTS OF THIS DRAWING ON PINK PAPER ARE "PRELIMINARY" AND SHALL NOT BE USED FOR MANUFACTURING OR CONSTRUCTION PURPOSES.

THIS DRAWING AND THE INFORMATION IT CONTAINS ARE THE PROPERTY OF DRAVO CORPORATION. IT IS NOT TO BE COPIED OR TRACED, NOR IS THE INFORMATION TO BE MISUSED IN ANY WAY.

FORM NO. CP-801 REV. 7-71 "D"

PR 1965-1073