25-825-31

DRAWING NO. 2401-825-31

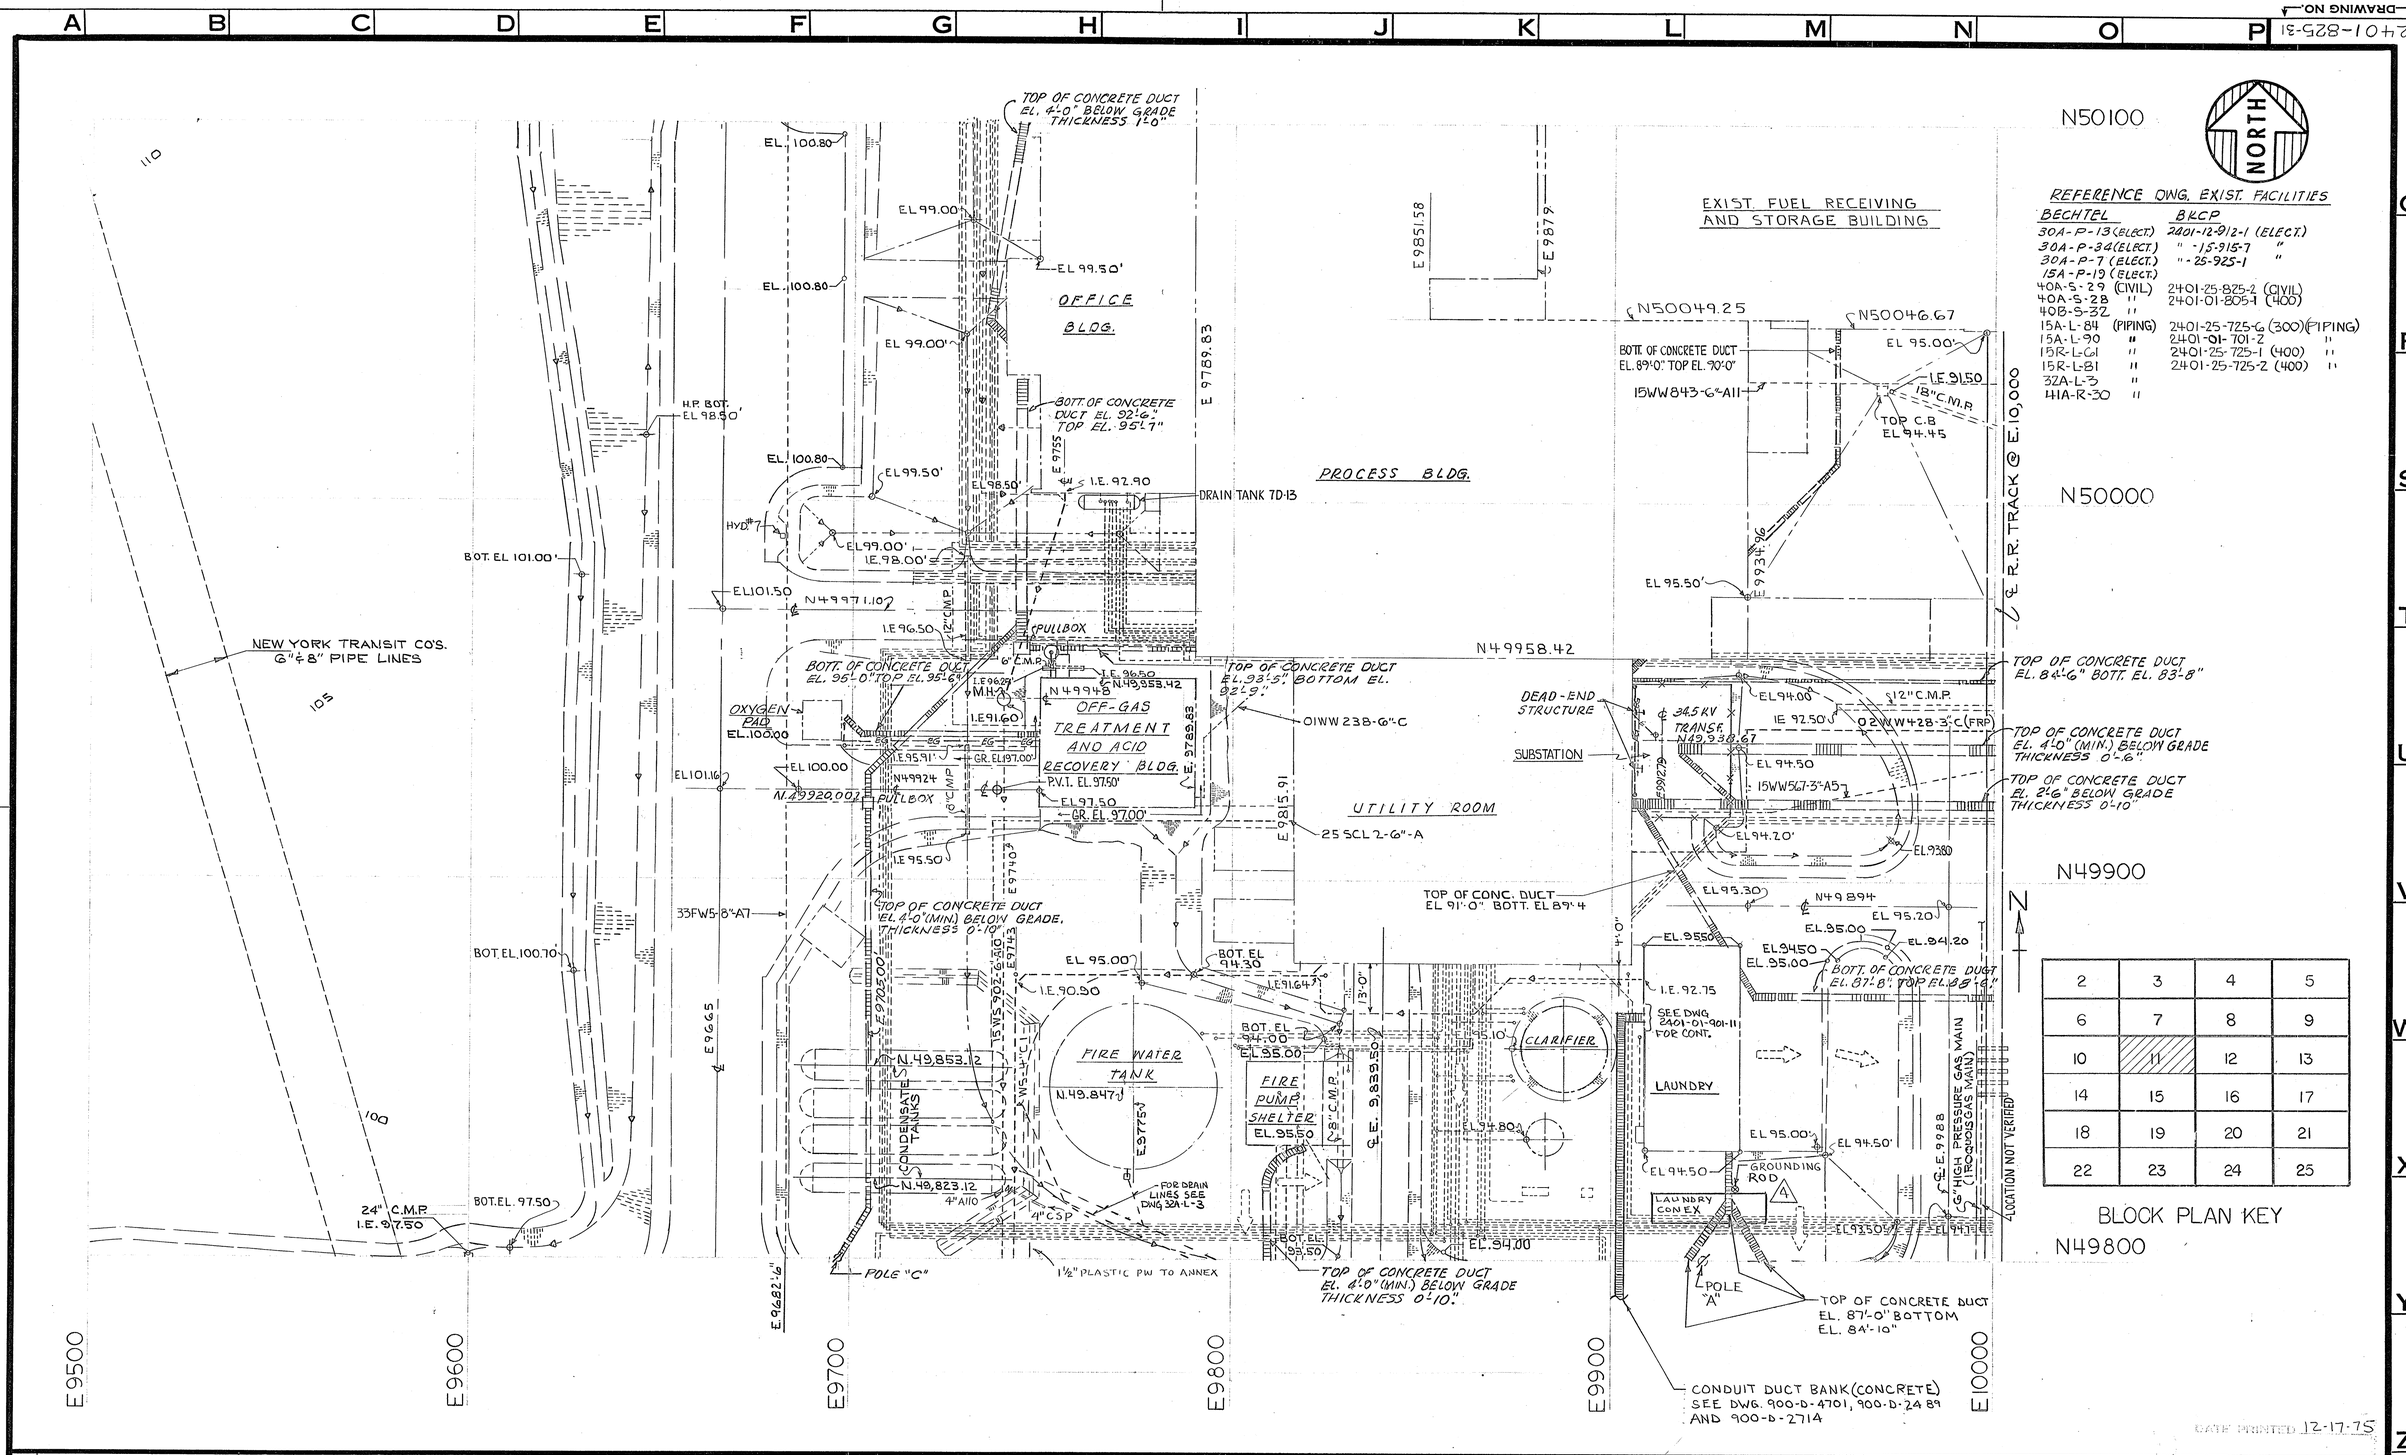

REFERENCE DWG. EXIST. FACILITIES

BECHTEL	BKCP
30A-P-13 (ELECT.)	2401-12-912-1 (ELECT.)
30A-P-34 (ELECT.)	" -15-915-7 "
30A-P-7 (ELECT.)	" -25-925-1 "
15A-P-19 (ELECT.)	
40A-S-29 (CIVIL)	2401-25-825-2 (CIVIL)
40A-S-28 "	2401-01-805-1 (400)
40B-S-32 "	
15A-L-84 (PIPING)	2401-25-725-6 (300) (PIPING)
15A-L-90 "	2401-01-701-2 "
15R-L-61 "	2401-25-725-1 (400) "
15R-L-81 "	2401-25-725-2 (400) "
32A-L-3 "	
41A-R-30 "	

2	3	4	5
6	7	8	9
10	11	12	13
14	15	16	17
18	19	20	21
22	23	24	25

BLOCK PLAN KEY

DATE PRINTED 12-17-75

REV.	DESCRIPTION	APP	MADE	CHKD	DATE
4	ECN 25938		LRO	HB	5/7/04
3	ECN 10222		GW	HB	8/21/96
2	REV PER ECN 4600		GW	DRS	10-7-91
1	ADDED PW LINE & FUEL OIL DIKE		PB		8/4/78

NO.	REV.	RELEASED FOR	APP.	DATE

DESIGNED		
DRAWN	HVIZDZAK	1-29-75
CHECKED		
APPROVED		
APPROVED		
APPROVED		

TITLE YARD AREA 25 CIVIL BLOCK PLAN No 11

FOR SPENT FUEL PROCESSING PLANT NUCLEAR FUEL SERVICES, INC.

Dravo CORPORATION
Blaw-Knox Chemical Plants Division • Pittsburgh, Pennsylvania

SCALE 1"=20'-0" DRAWING NUMBER 2401-825-31 REV. 4

FORM NO. CP-601 REV. 7-71 "D"

DO NOT SCALE THIS DRAWING. IT MAY BE REDUCED FROM ORIGINAL SIZE.

PRINTS OF THIS DRAWING ON PINK PAPER ARE "PRELIMINARY" AND SHALL NOT BE USED FOR MANUFACTURING OR CONSTRUCTION PURPOSES.

THIS DRAWING AND THE INFORMATION IT CONTAINS ARE THE PROPERTY OF DRAVO CORPORATION. IT IS NOT TO BE COPIED OR TRACED. NOR IS THE INFORMATION TO BE MISUSED IN ANY WAY.

9323-1 ZENITH A. & B. SMITH CO., PGH. PA.

PR 1965-1073