VERIFY ALL DOCUMENTS FOR CURRENT REVISION AND PENDING CHANGES PRIOR TO EACH USE.
INIT_____ DATE_____

DRAWING NUMBER
PLAN HOLD CORPORATION • IRVINE, CALIFORNIA
REORDER BY NUMBER 070AR

DRAWING NUMBER
PLAN HOLD CORPORATION • IRVINE, CALIFORNIA
REORDER BY NUMBER 070AR

DRAWING NUMBER
PLAN HOLD CORPORATION • IRVINE, CALIFORNIA
REORDER BY NUMBER 070AR

DRAWING NUMBER
25-825-35
PLAN HOLD CORPORATION • IRVINE, CALIFORNIA
REORDER BY NUMBER 070AR

DRAWING NUMBER
PLAN HOLD CORPORATION • IRVINE, CALIFORNIA
REORDER BY NUMBER 070AR

DRAWING NUMBER
PLAN HOLD CORPORATION • IRVINE, CA
REORDER BY NUMBER 070AR

DRAWING NO. 2401-825-35

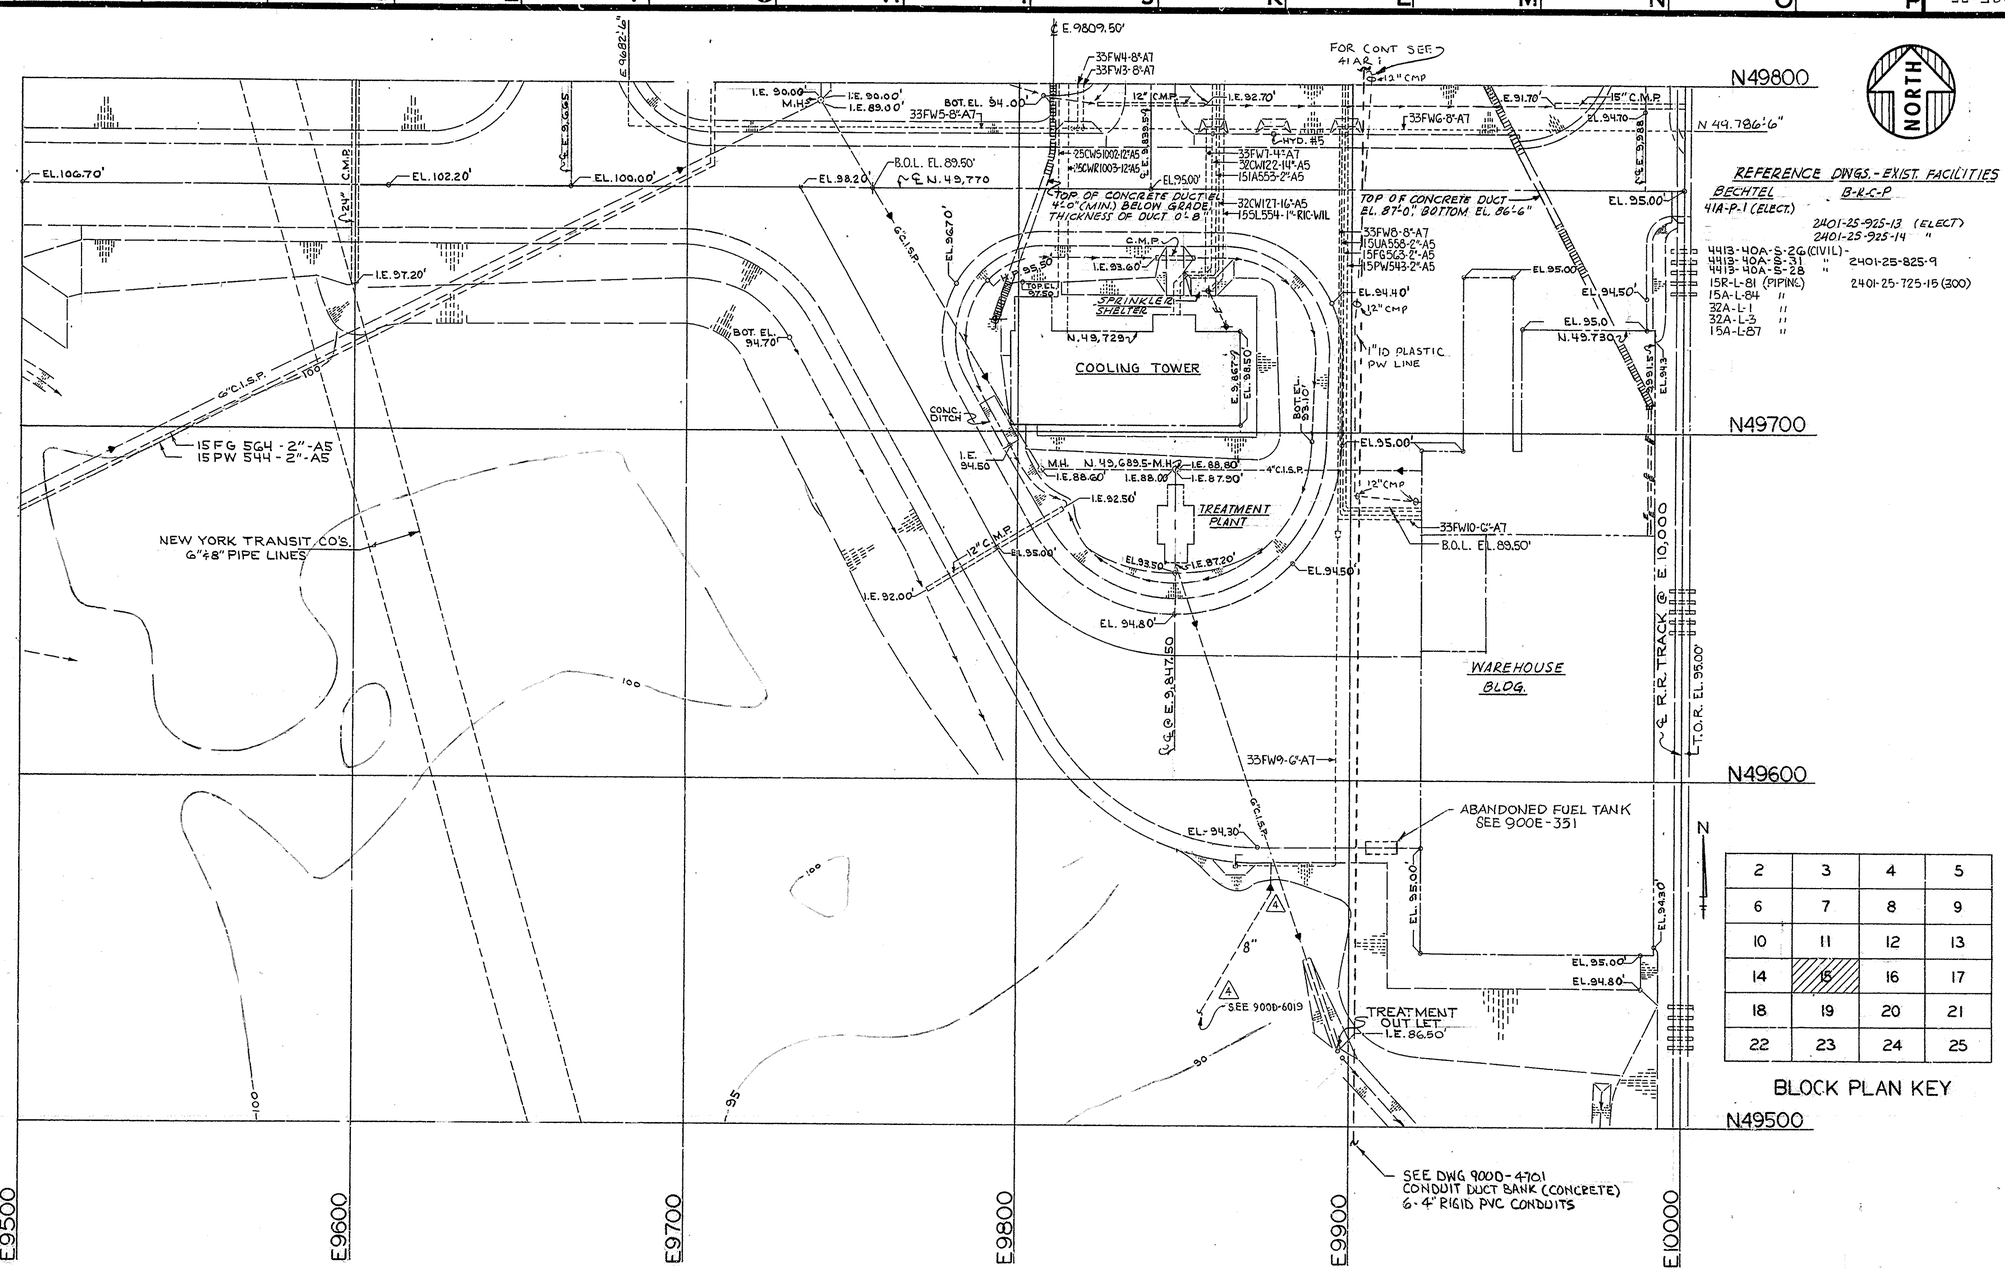

REFERENCE DWGS.-EXIST. FACILITIES

BECHTEL	B-R-C-P
41A-P-1 (ELECT.)	2401-25-925-13 (ELECT)
	2401-25-925-14 "
4413-40A-S-26 (CIVIL)	
4413-40A-S-31 "	2401-25-825-9
4413-40A-S-28 "	
15R-L-81 (PIPING)	2401-25-725-15 (300)
15A-L-84 "	
32A-L-1 "	
32A-L-3 "	
15A-L-87 "	

2	3	4	5
6	7	8	9
10	11	12	13
14	15	16	17
18	19	20	21
22	23	24	25

BLOCK PLAN KEY

DATE PRINTED 12-17-75

REV.	DESCRIPTION	APP	MADE	CHKD	DATE
4	ECN 9178		PD	KQ	8/31/85
3	ECN 9081		PD	[illegible]	7/22/85
2	REV. PER ECN 4600	[illegible]	GN	DRS	10-7-91
1	ADDED PW LINE TO WHS		PB		8/4/78

NO.	REV.	RELEASED FOR	APP.	DATE

DESIGNED		
DRAWN	WM. THORNTON	2-6-75
CHECKED		
APPROVED		
APPROVED		
APPROVED		

TITLE YARD AREA 25
CIVIL
BLOCK PLAN No15

FOR SPENT FUEL PROCESSING PLANT
NUCLEAR FUEL SERVICES, INC.

Dravo CORPORATION
Blaw-Knox Chemical Plants Division • Pittsburgh, Pennsylvania

SCALE 1"=20'-0"
DRAWING NUMBER 2401-825-35
REV. 4

FORM NO. CP-601 REV. 7-71 "D"

DO NOT SCALE THIS DRAWING. IT MAY BE REDUCED FROM ORIGINAL SIZE.

PRINTS OF THIS DRAWING ON PINK PAPER ARE "PRELIMINARY" AND SHALL NOT BE USED FOR MANUFACTURING OR CONSTRUCTION PURPOSES.

THIS DRAWING AND THE INFORMATION IT CONTAINS ARE THE PROPERTY OF DRAVO CORPORATION. IT IS NOT TO BE COPIED OR TRACED, NOR IS THE INFORMATION TO BE MISUSED IN ANY WAY.

PR 1965-1073