VERIFY ALL DOCUMENTS FOR CURRENT REVISION AND PENDING CHANGES PRIOR TO EACH USE.
INIT_____ DATE_____

DRAWING NUMBER

DRAWING NUMBER

DRAWING NUMBER

DRAWING NUMBER 25-825-37

DRAWING NUMBER

DRAWING NO. 2401-825-37

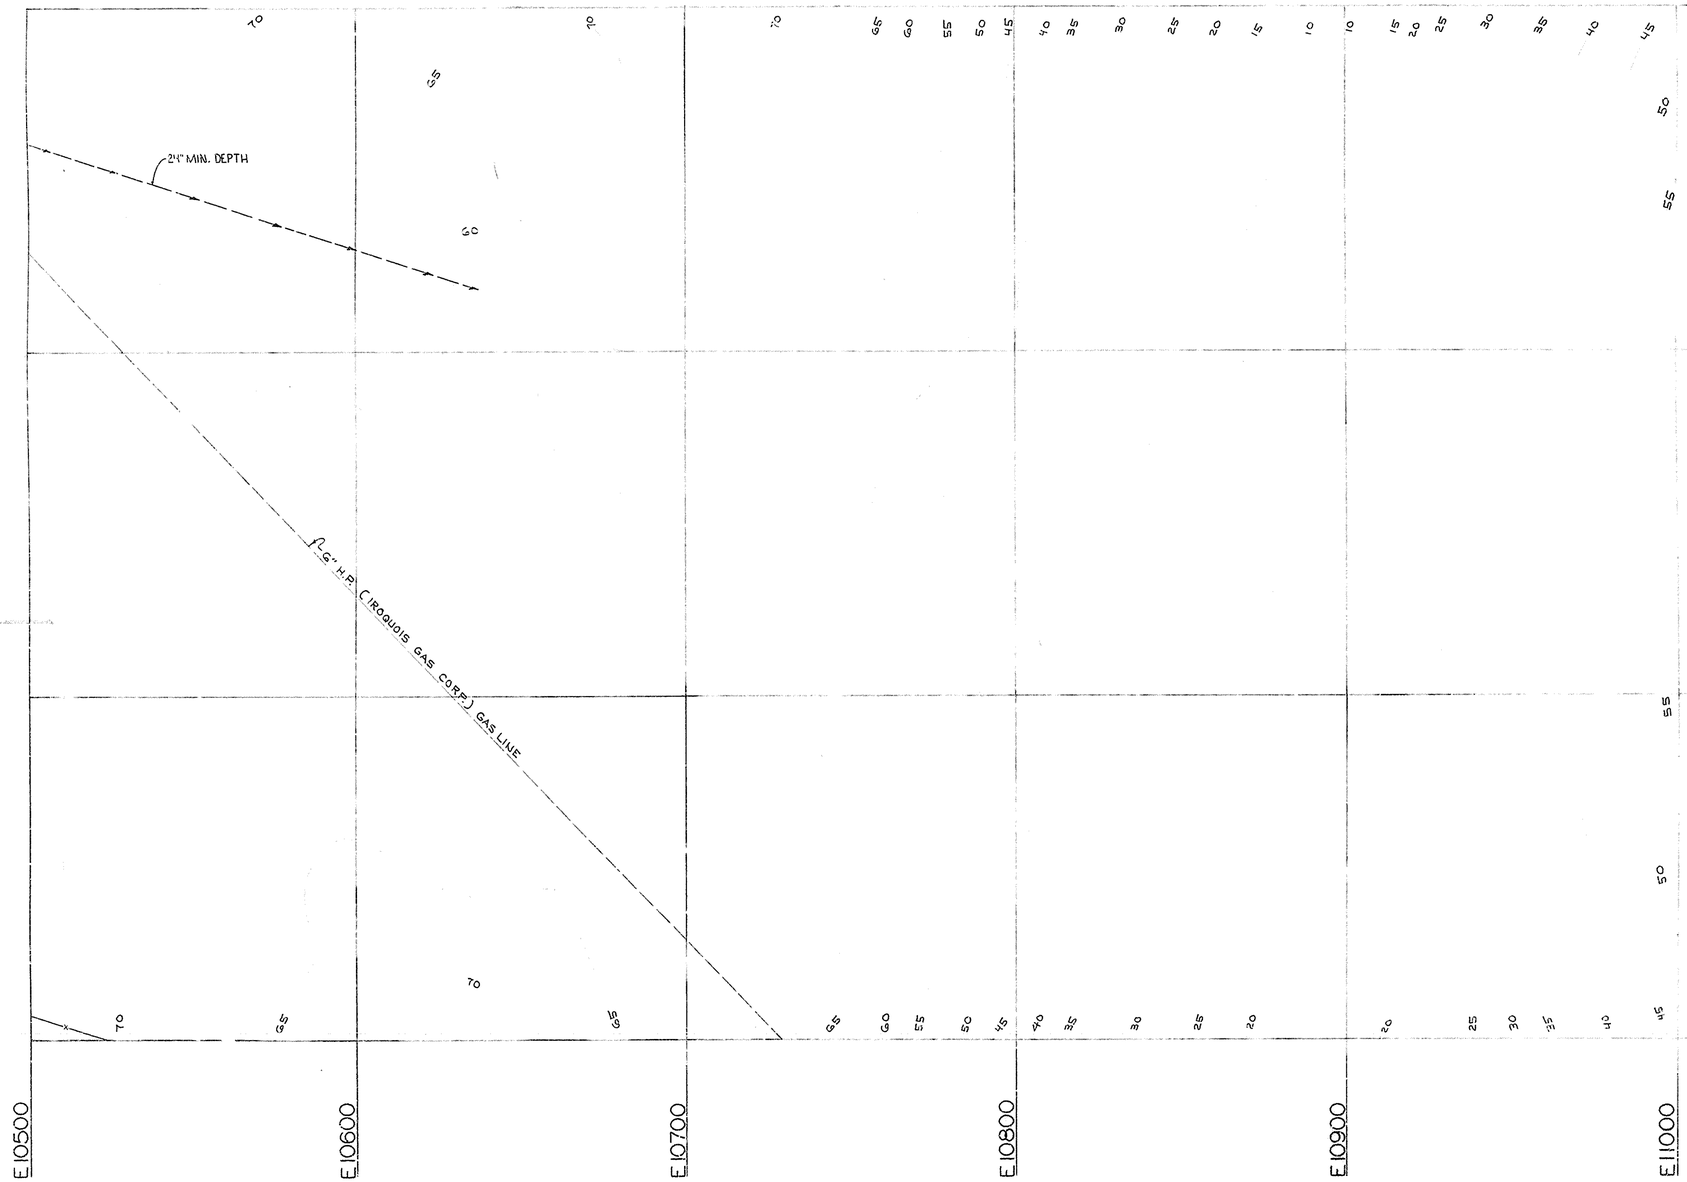

BI WEEKLY

DATE PRINTED 4-24-75

REV.	DESCRIPTION	MADE	CHKD	DATE	REV.	DESCRIPTION	MADE	CHKD	DATE

NO.	REV.	RELEASED FOR	APP.	DATE

DESIGNED		
DRAWN	WM THORNTON	2-6-75
CHECKED		
APPROVED		
APPROVED		
APPROVED		

TITLE YARD AREA CIVIL BLOCK PLAN Nº 17

FOR SPENT FUEL PROCESSING PLANT NUCLEAR FUEL SERVICES, INC.

Dravo CORPORATION
Blaw-Knox Chemical Plants Division • Pittsburgh, Pennsylvania

SCALE 1" = 20'-0"

DRAWING NUMBER 2401-825-37

REV.

FORM NO. CP-60, REV. 7-71 "D"

DO NOT SCALE THIS DRAWING. IT MAY BE REDUCED FROM ORIGINAL SIZE.

PRINTS OF THIS DRAWING ON PINK PAPER ARE "PRELIMINARY" AND SHALL NOT BE USED FOR MANUFACTURING OR CONSTRUCTION PURPOSES.

THIS DRAWING AND THE INFORMATION IT CONTAINS ARE THE PROPERTY OF DRAVO CORPORATION. IT IS NOT TO BE COPIED OR TRACED, NOR IS THE INFORMATION TO BE MISUSED IN ANY WAY.

PR 1053-1073