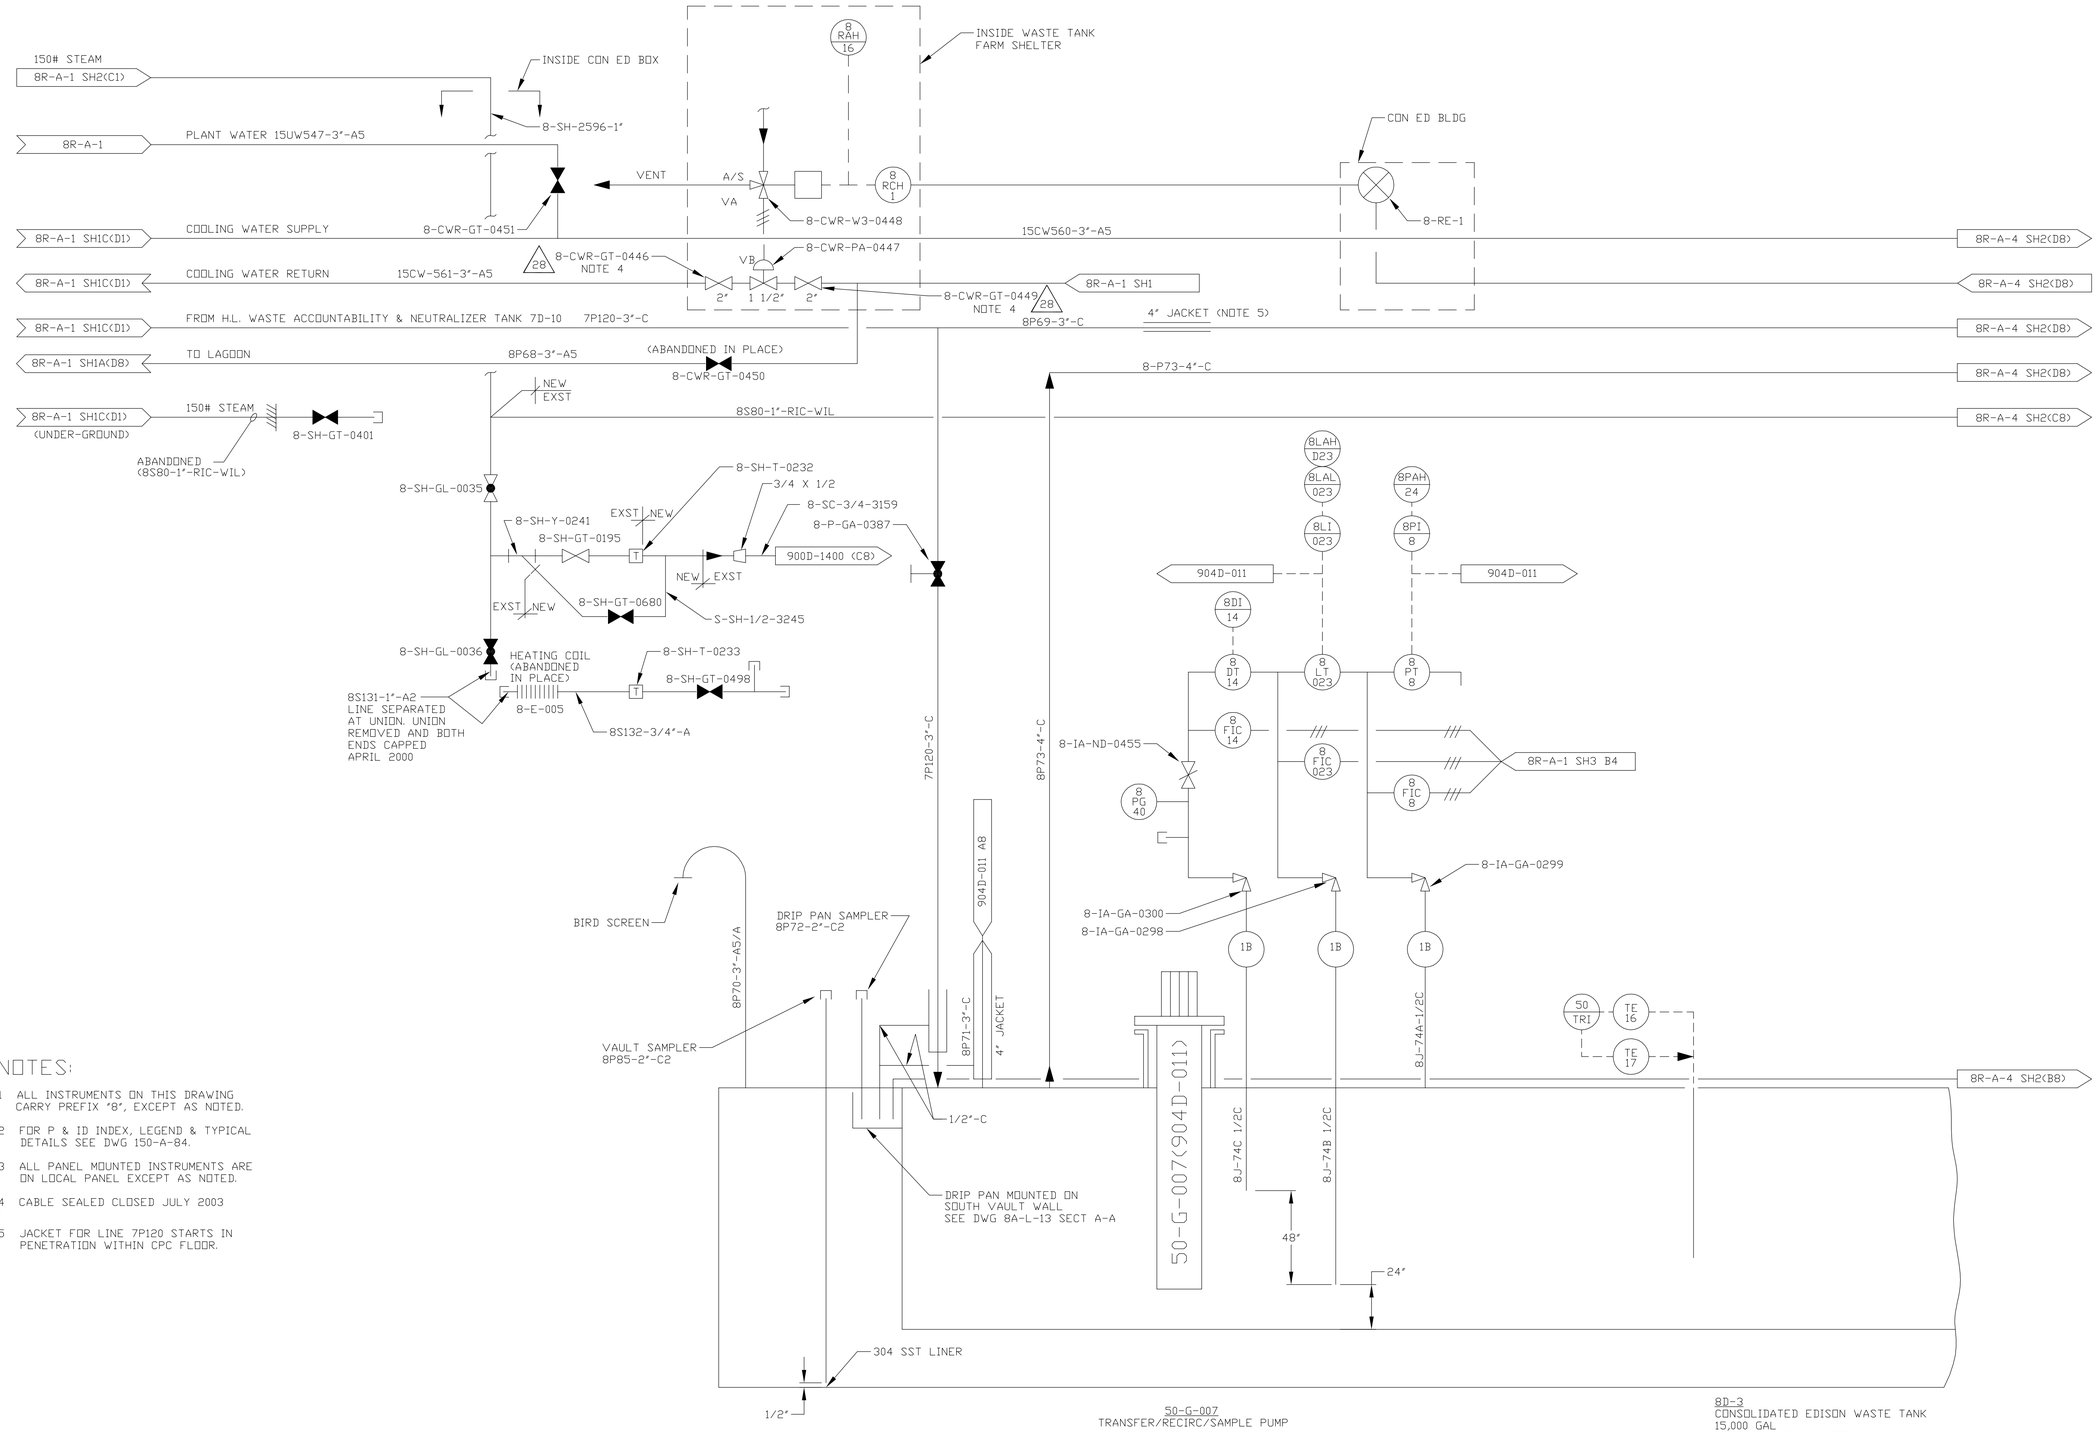

NOTES:

1. ALL INSTRUMENTS ON THIS DRAWING CARRY PREFIX "8", EXCEPT AS NOTED.
2. FOR P & ID INDEX, LEGEND & TYPICAL DETAILS SEE DWG 150-A-84.
3. ALL PANEL MOUNTED INSTRUMENTS ARE ON LOCAL PANEL EXCEPT AS NOTED.
4. (28) CABLE SEALED CLOSED JULY 2003
5. JACKET FOR LINE 7P120 STARTS IN PENETRATION WITHIN CPC FLOOR.

REVISIONS

REV	DESCRIPTION	APVD
0	ER21 10/13/83	JRH
21	REVISED / REDRAWN ECN 11338 JHS 6/19/98	HAB
22	FCN DBA-0210 DAK 8/20/98	DRS
23	ECN 11605 DAK 9/25/98	HAB
24	ECN 11818 JLH 01/14/99	HAB
25	ECN 12079 LRO 8/2/99	JLH
26	ECN 12150 BP 12/11/2000	JLH
27	ECN 12583 BP 01/02/2001	JLH
28	ECN 25595 HAB 07/23/2003	HAB

VERIFY ALL DOCUMENTS FOR CURRENT REVISION AND PENDING CHANGES PRIOR TO EACH USE
INIT _____ DATE _____

UNLESS OTHERWISE SPECIFIED

FILE NAME 130267
PLOT SCALE 1=1.00
D SPEC NO.
NEXT ASSEMBLY

DRAFTER J. SCHELBLE DATE 6/1/98
CHECKER H. BARKER DATE 6/19/98
ENGINEER D. PLOETZ DATE 6/19/98

DATABASE LINKED DRAWING.
SEE ENGINEERING RELEASE FORM (ER) FOR DRAWING APPROVAL SIGNATURES.

DWG SIZE D

A/E CONTRACT NO. CODE IDENT NO.

FOR
WEST VALLEY NUCLEAR SERVICES CO., INC.
WEST VALLEY N.Y.

PIPING & INSTRUMENT DIAGRAM
CON-ED WASTE STORAGE

SCALE NONE
WEIGHT
A/E DWG NO.
DWG NO. 8R-A-4
REV 28
SHEET 1 OF 3

CAD DRAWING-DO NOT REVISE THIS ORIGINAL