RR101 SH 2 OF 21
R.R. & LAKES
EK

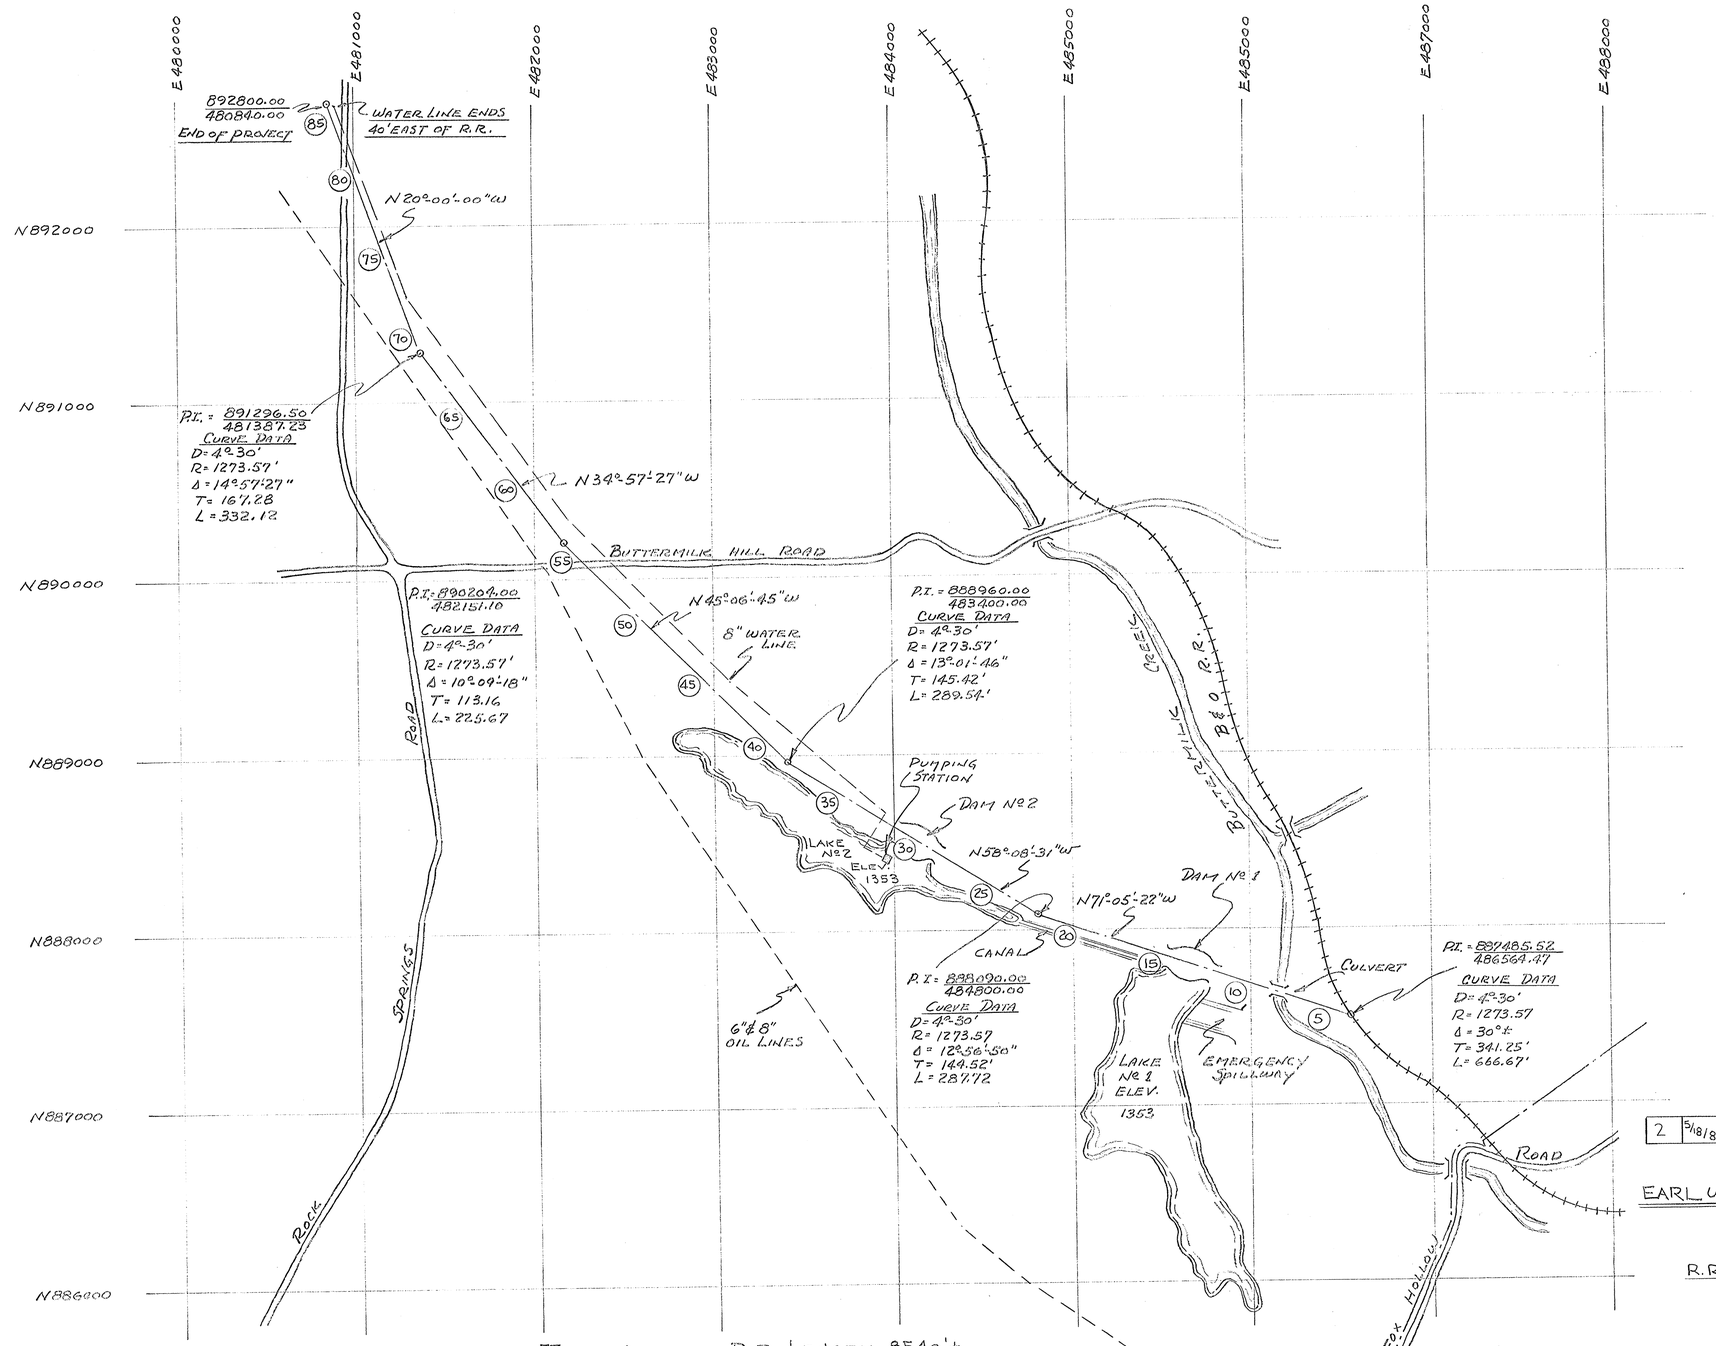

NOTE:
REFERENCE LINES
NEW YORK STATE GRID

2	5/18/84	NO CHANGE, SEE SHTS. 3 & 4	J.R.P./TEN

EARL W. EK, P.E. & ASSOCIATES
ENGINEERS
R.R. 101 ALIGNMENT
APR. 1963

TOTAL APPROX. R.R. LENGTH 8540'±

REV. 4/19/63 JN
REV. LOC. OF PUMPING STA. 2/20/74 J.H.

SHEET Nº 2 OF 21 SHEETS