VERIFY ALL DOCUMENTS FOR CURRENT REVISION AND PENDING CHANGES PRIOR TO EACH USE.
INIT_____ DATE_____

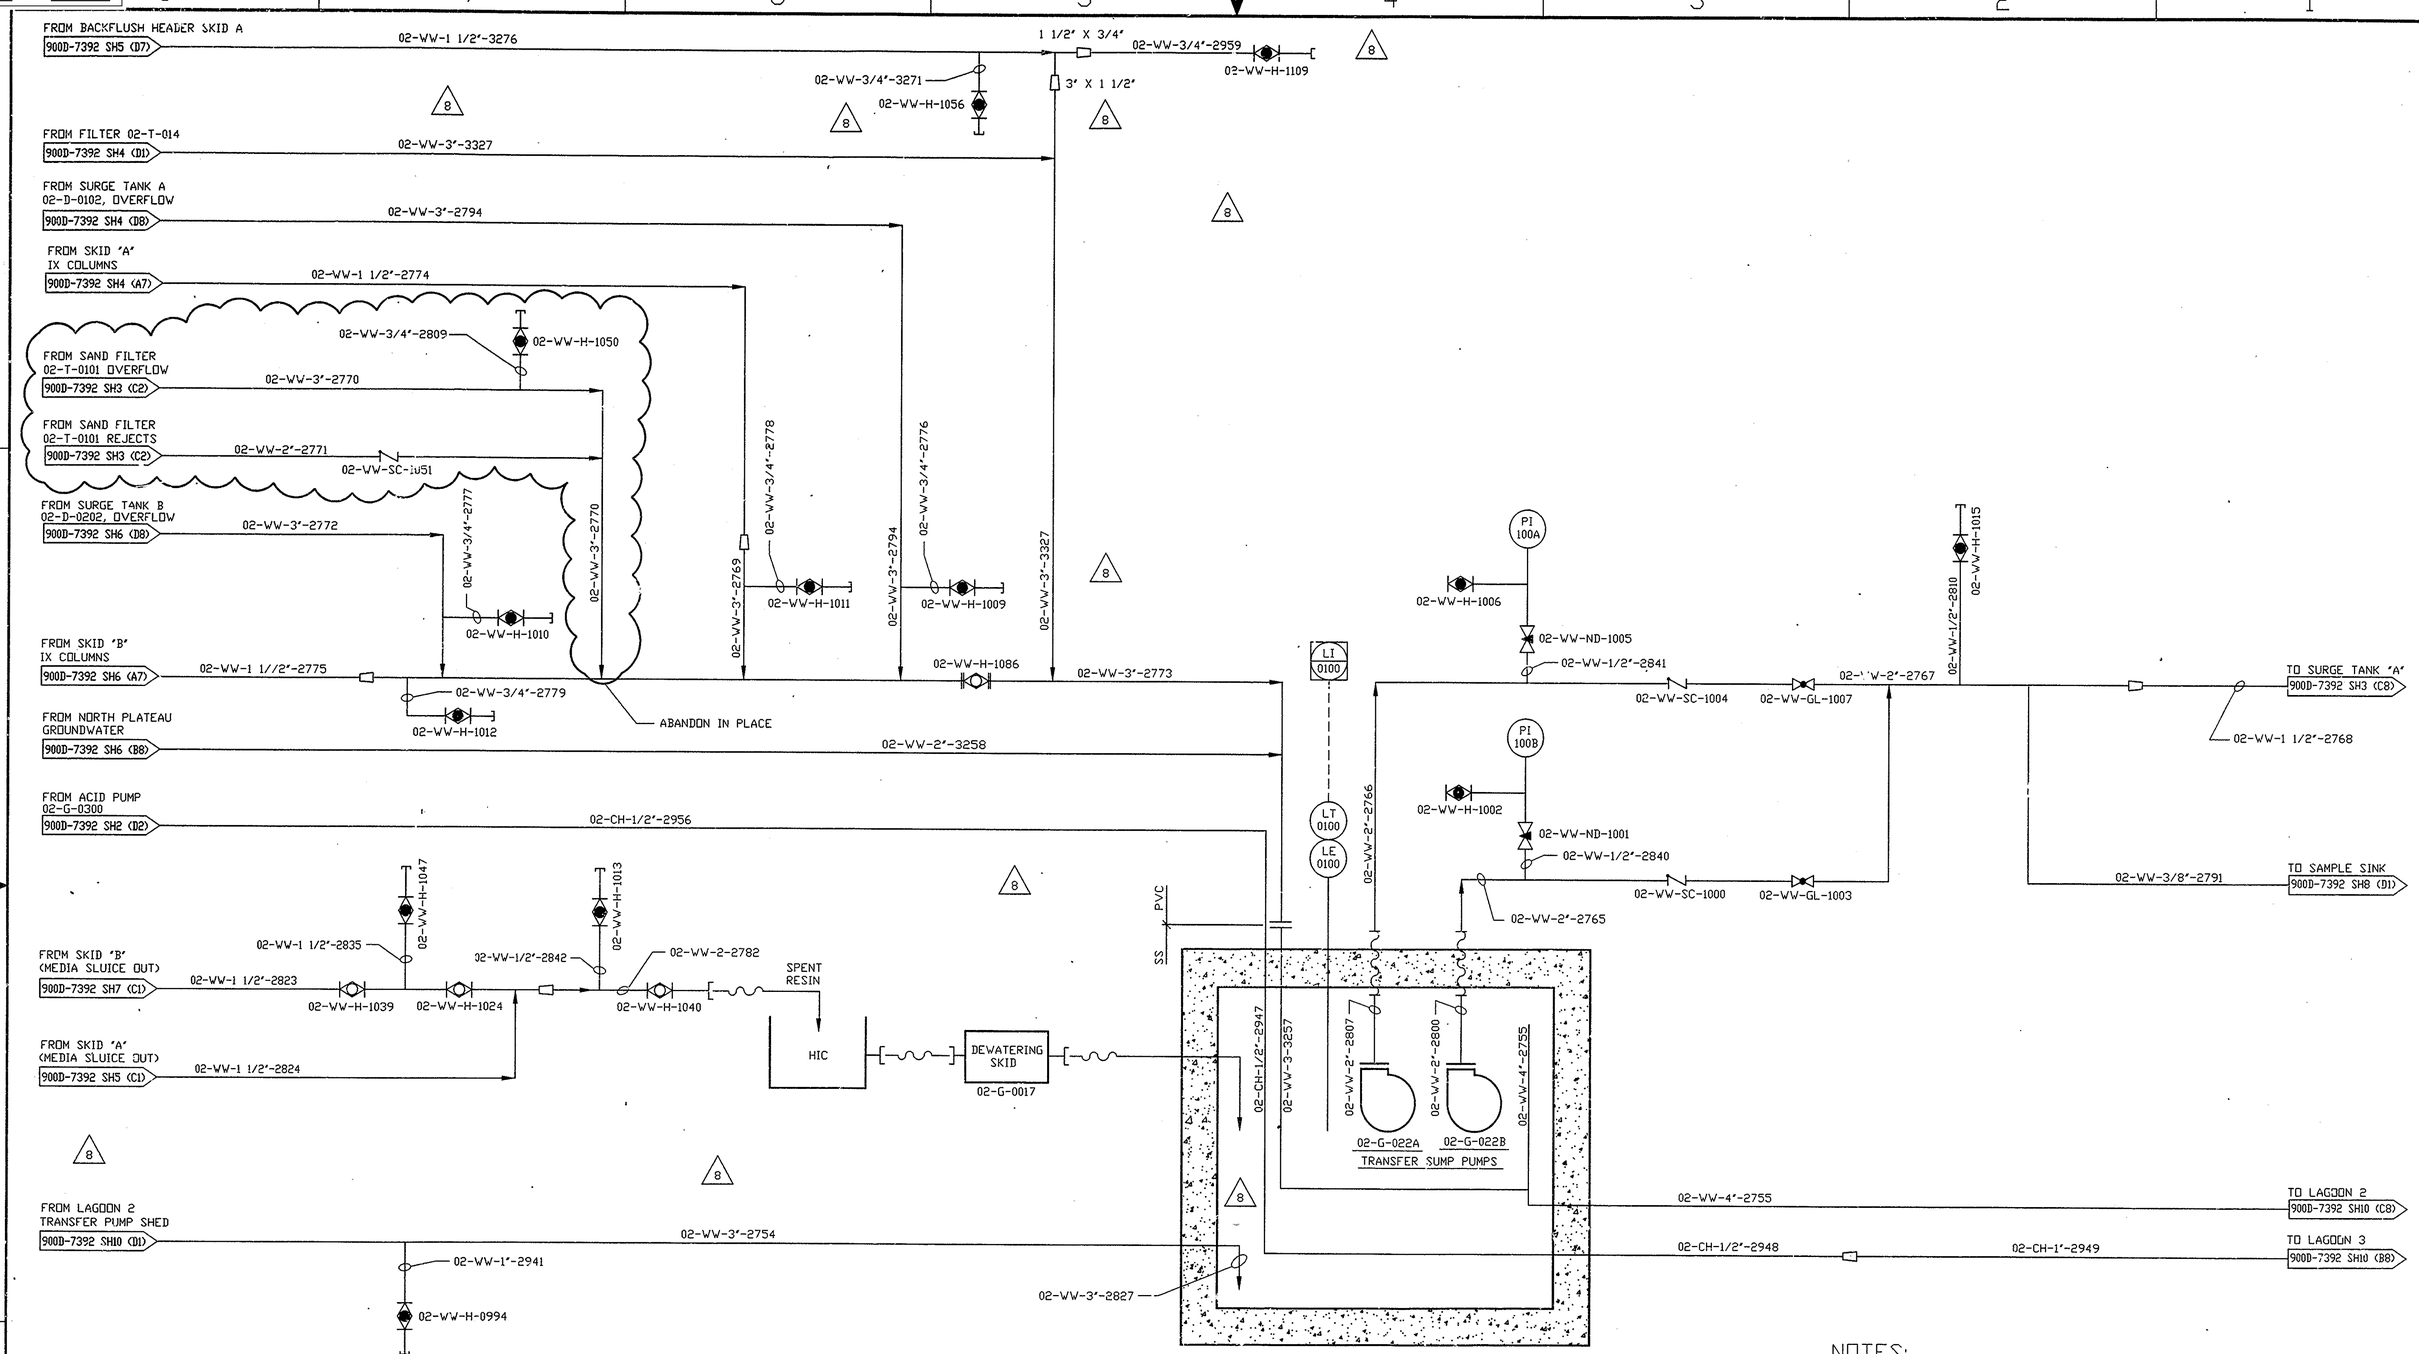

LLW2 SUMP

NOTES:

1 FOR SYMBOLS, NOTES AND LEGEND, SEE DRAWINGS 900D-1306, 900D-1307 & 900D-1308

2 TRANSMITTERS LT-0102, PT-0103, PT-0107, DPT- 010-, DPT-0105, DPT-0106, LT-0202, PT-0203, PT-0207, DPT-0204, DPT-0205 AND DPT-0206 ARE FURNISHED WITH A 3-WAY MANIFOLD VALVE SUPPLIED BY VENDOR (DTS)

3 ALL INSTRUMENT TAG NUMBERS ARE PREFIXED BY SYSTEM '02' UNLESS OTHERWISE NOTED

4 ABBREVIATIONS/LEGEND
CIM - COMMUNICATION INTERFACE MODULE
HIC - HIGH INTEGRITY CONTAINER
IX - ION EXCHANGE
NP - NORTH PLATEAU
SG - SIGHT GLASS

REVISIONS

REV	DESCRIPTION	APVD
0	ER4060 12/17/97	JRH
1	ECN 11245 DLL 2/12/98	HAB
2	ECN 11296 DLL 3/6/98	HAB
3	ECN 11337 DMM 3/26/98	HAB
4	ECN 11476 DMM 6/26/98	DRS
5	ECN 12142 CAM 8/6/98	JLH
6	ECN 12526 DMM 3/17/2000	HAB
7	ECN 12531 DMM 4/4/2000	HAB
8	ECN 12762 DMM 10/26/2000	HAB

UNLESS OTHERWISE SPECIFIED ALL DIMENSIONS IN INCHES	DRAFTER D. MUELLER	DATE 10/29/97	A/E CONTRACT NO. / CODE IDENT NO.
TOLERANCES: 2PL DEC ± N/A, 3PL DEC ± N/A, FRACTS ± N/A, ANGLES ± N/A, FINISH N/A	CHECKER R. ATENCIO	DATE 11/20/97	FOR WEST VALLEY NUCLEAR SERVICES CO., INC. WEST VALLEY N.Y.
DO NOT SCALE DRAWING	ENGINEER J. LOPEZ	DATE 11/20/97	
FILE NAME 7392D001	P & ID LLW2 SYSTEM TRANSFER SUMP PUMPS		
PLOT SCALE 1=1.00			
D SPEC NO. 3048	DATABASE LINKED DRAWING.	DWG SIZE D	SCALE NONE / DWG NO. 900D-7392 / REV 8
NEXT ASSEMBLY	SEE ENGINEERING RELEASE FORM (ER) FOR DRAWING APPROVAL SIGNATURES.		WEIGHT / A/E DWG NO. / SHEET 1 OF 10

Oct 31 07:06:02 2000 JLH

DRAWING-DO NOT USE THIS ORIGINAL