VERIFY ALL DOCUMENTS FOR CURRENT REVISION AND PENDING CHANGES PRIOR TO EACH USE.
INIT_____ DATE_____

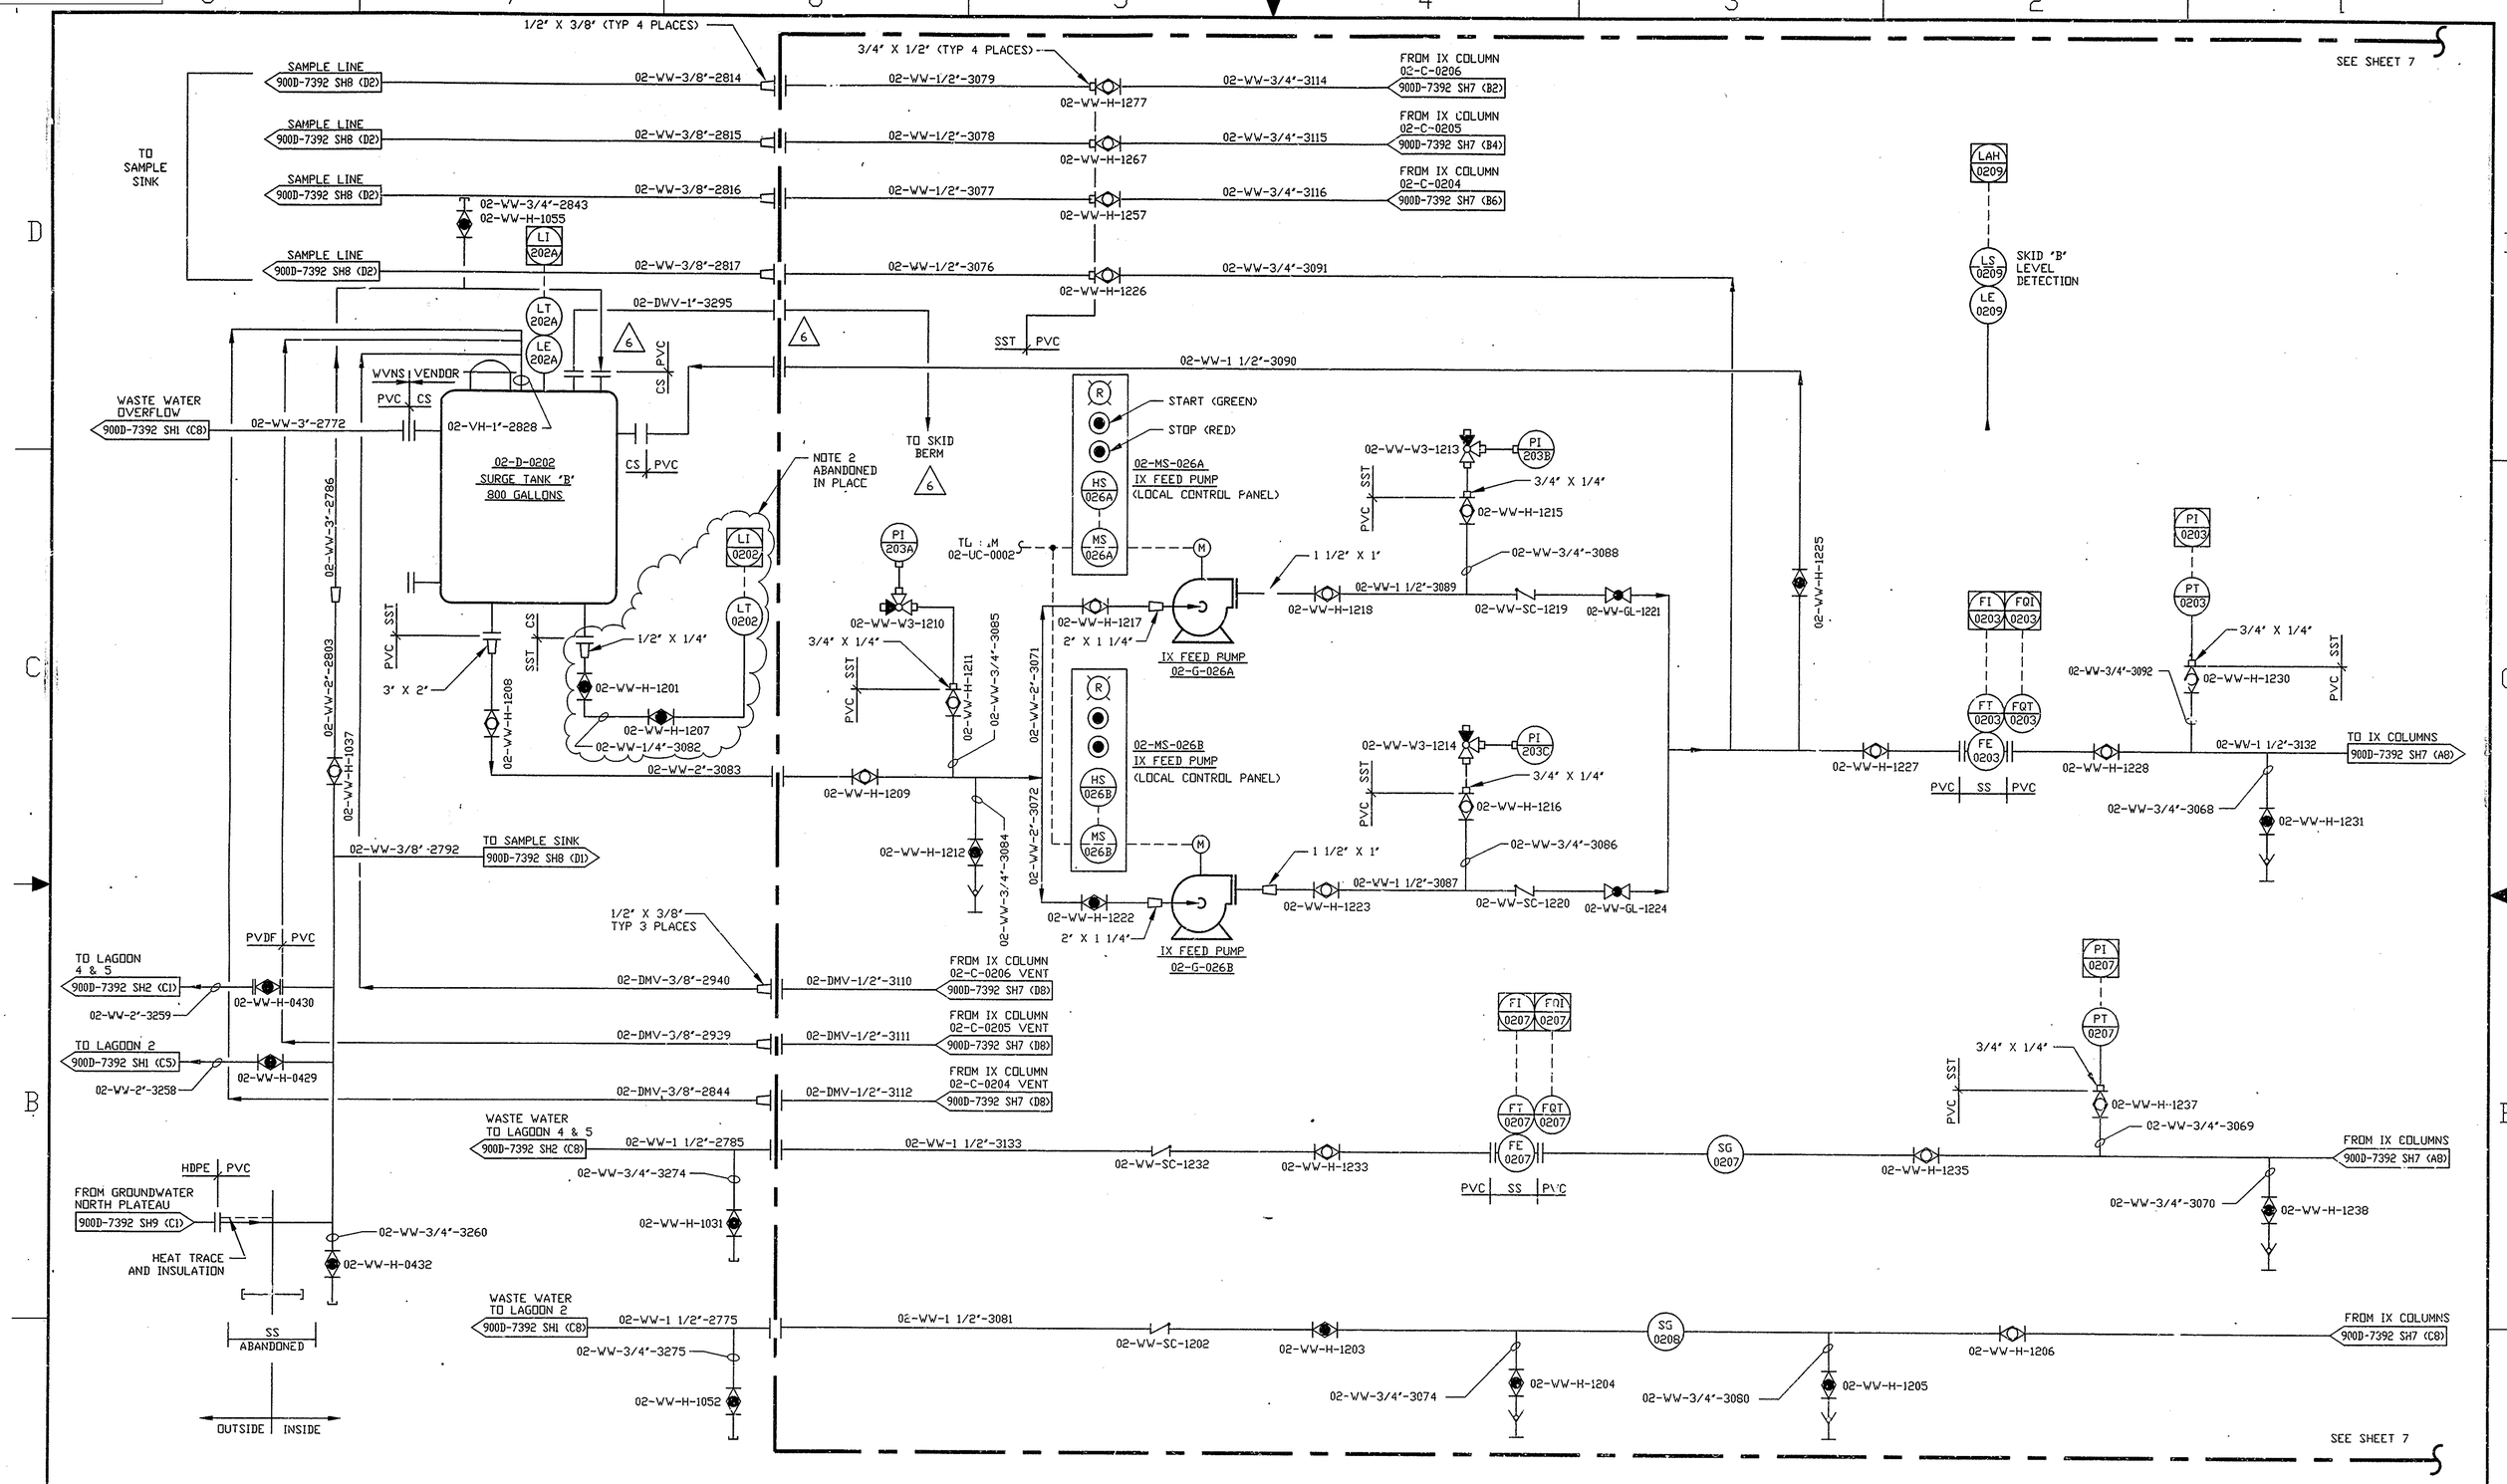

NOTES:

1 FOR GENERAL NOTES SEE DRAWING 900D-7392 SH1
2 LT-0202 IS NOT IN USE. VALVES 02-WW-H-1201 AND 02-WW-H-1207 ARE TO REMAIN CLOSED

REVISIONS

REV	DESCRIPTION	APVD
0	ER4060 12/17/97	JRH
1	ECN 11252 & 11245 DLL 2/6/98	HAB
2	ECN 11337 DMM 3/26/98	HAB
3	ECN 11470 DMM 6/26/99	DRS
4	ECN 12142, 12107 & 12110 CAM 7/15/99	JLH
5	ECN 12531 DMM 4/5/2000	HAB
6	ECN 12762 DMM 10/26/2000	

UNLESS OTHERWISE SPECIFIED ALL DIMENSIONS IN INCHES	DRAFTER D. MUELLER	DATE 10/29/97	A/E CONTRACT NO. / CODE IDENT NO.
TOLERANCES: 2PL DEC ± N/A, 3PL DEC ± N/A, FRACTS ± N/A, ANGLES ± N/A, FINISH N/A, DO NOT SCALE DRAWING	CHECKER R. ATENCIO	DATE 11/20/97	FOR WEST VALLEY NUCLEAR SERVICES CO., INC. WEST VALLEY N.Y.
	ENGINEER J. LOPEZ	DATE 11/20/97	
FILE NAME 7392D006	P & ID LLW2 SYSTEM SKID "B" IX FEED PUMPS		
PLOT SCALE 1=1.00			
D SPEC NO. 3048	DATABASE LINKED DRAWING.	DWG SIZE D	SCALE NONE / DWG NO. 900D-7392 / REV 6
NEXT ASSEMBLY	SEE ENGINEERING RELEASE FORM (ER) FOR DRAWING APPROVAL SIGNATURES.		WEIGHT / A/E DWG NO. / SHEET 6 OF

DRAWING-DO NOT SE THIS ORIGINAL

ct 31 07:06:38 2000 JLH