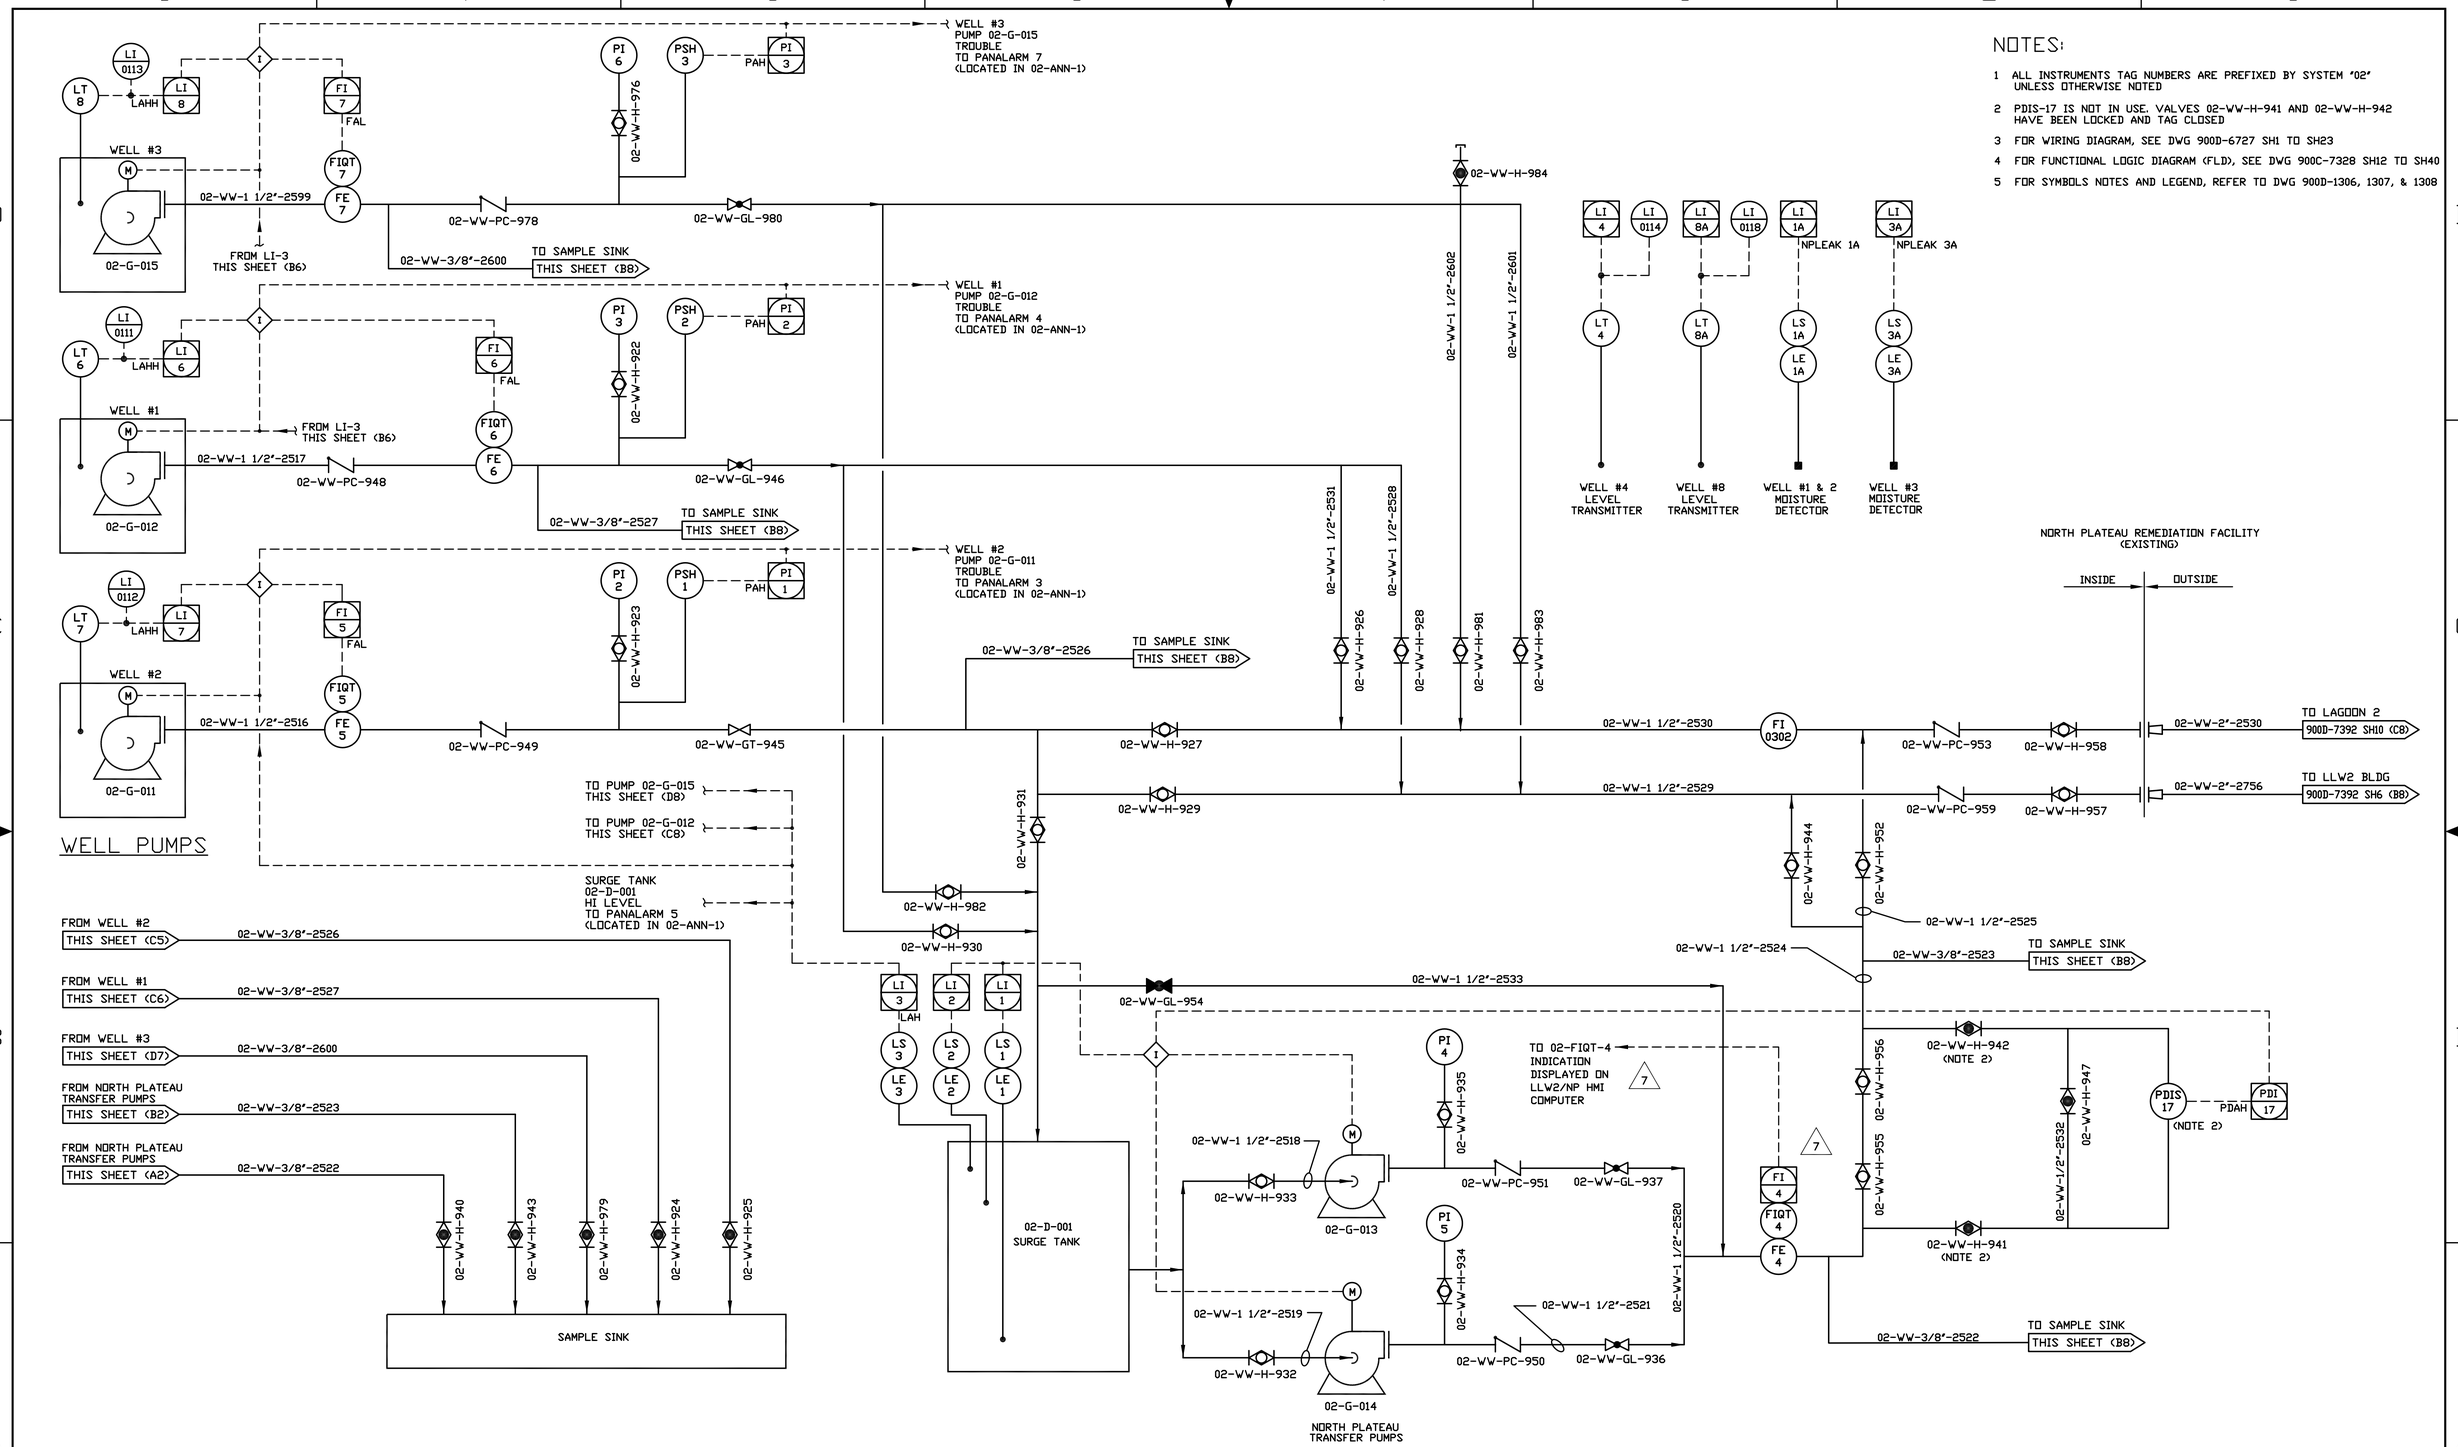

NOTES:

1. ALL INSTRUMENTS TAG NUMBERS ARE PREFIXED BY SYSTEM '02' UNLESS OTHERWISE NOTED
2. PDIS-17 IS NOT IN USE. VALVES 02-WW-H-941 AND 02-WW-H-942 HAVE BEEN LOCKED AND TAG CLOSED
3. FOR WIRING DIAGRAM, SEE DWG 900D-6727 SH1 TO SH23
4. FOR FUNCTIONAL LOGIC DIAGRAM (FLD), SEE DWG 900C-7328 SH12 TO SH40
5. FOR SYMBOLS NOTES AND LEGEND, REFER TO DWG 900D-1306, 1307, & 1308

REVISIONS

REV	DESCRIPTION	APVD
0	CREATED/ECN 11470 ER4203 8/3/98	JRH
1	ECN 11862 DMM 2/9/99	HAB
2	ECN 12010 WCK 4/29/99	HAB
3	ECN 12194 JHS 8/27/99	DRS
4	ECN 12178 BP 09/10/99	DRS
5	ECN 12336 DMM 11/28/99	HAB
6	ECN 12727 JLH 8/31/2000	HAB
7	ECN 26129 HAB 01/10/2005	HAB

VERIFY ALL DOCUMENTS FOR CURRENT REVISION AND PENDING CHANGES PRIOR TO EACH USE
INIT _____ DATE _____

UNLESS OTHERWISE SPECIFIED
ALL DIMENSIONS IN INCHES

FILE NAME 148277
PLOT SCALE 1=0.00
D SPEC NO. 3338
NEXT ASSEMBLY

DRAFTER D. MUELLER DATE 6/29/98
CHECKER D. SHAFFER DATE 8/3/98
ENGINEER R. ATENCIO DATE 8/3/98

A/E CONTRACT NO.
CODE IDENT NO.
FOR
WEST VALLEY NUCLEAR SERVICES CO., INC.
WEST VALLEY N.Y.

P & ID
LLW2 SYSTEM
NP GROUNDWATER REMEDIATION

DATABASE LINKED DRAWING.
SEE ENGINEERING RELEASE FORM (ER) FOR DRAWING APPROVAL SIGNATURES.

DWG SIZE D
SCALE NONE
WEIGHT
A/E DWG NO.
DWG NO. 900-D-7392
REV 7
SHEET 9 OF

CAD DRAWING-DO NOT REVISE THIS ORIGINAL