VERIFY ALL DOCUMENTS FOR CURRENT REVISION AND PENDING CHANGES PRIOR TO EACH USE.
INIT_____ DATE_____

REVISIONS				
ZONE	REV	DESCRIPTION	DATE	APPROVED
	0	ER 2422	8/24/92	[illegible]
	2	ECN 12340	MJC 7-25-2000	[illegible]

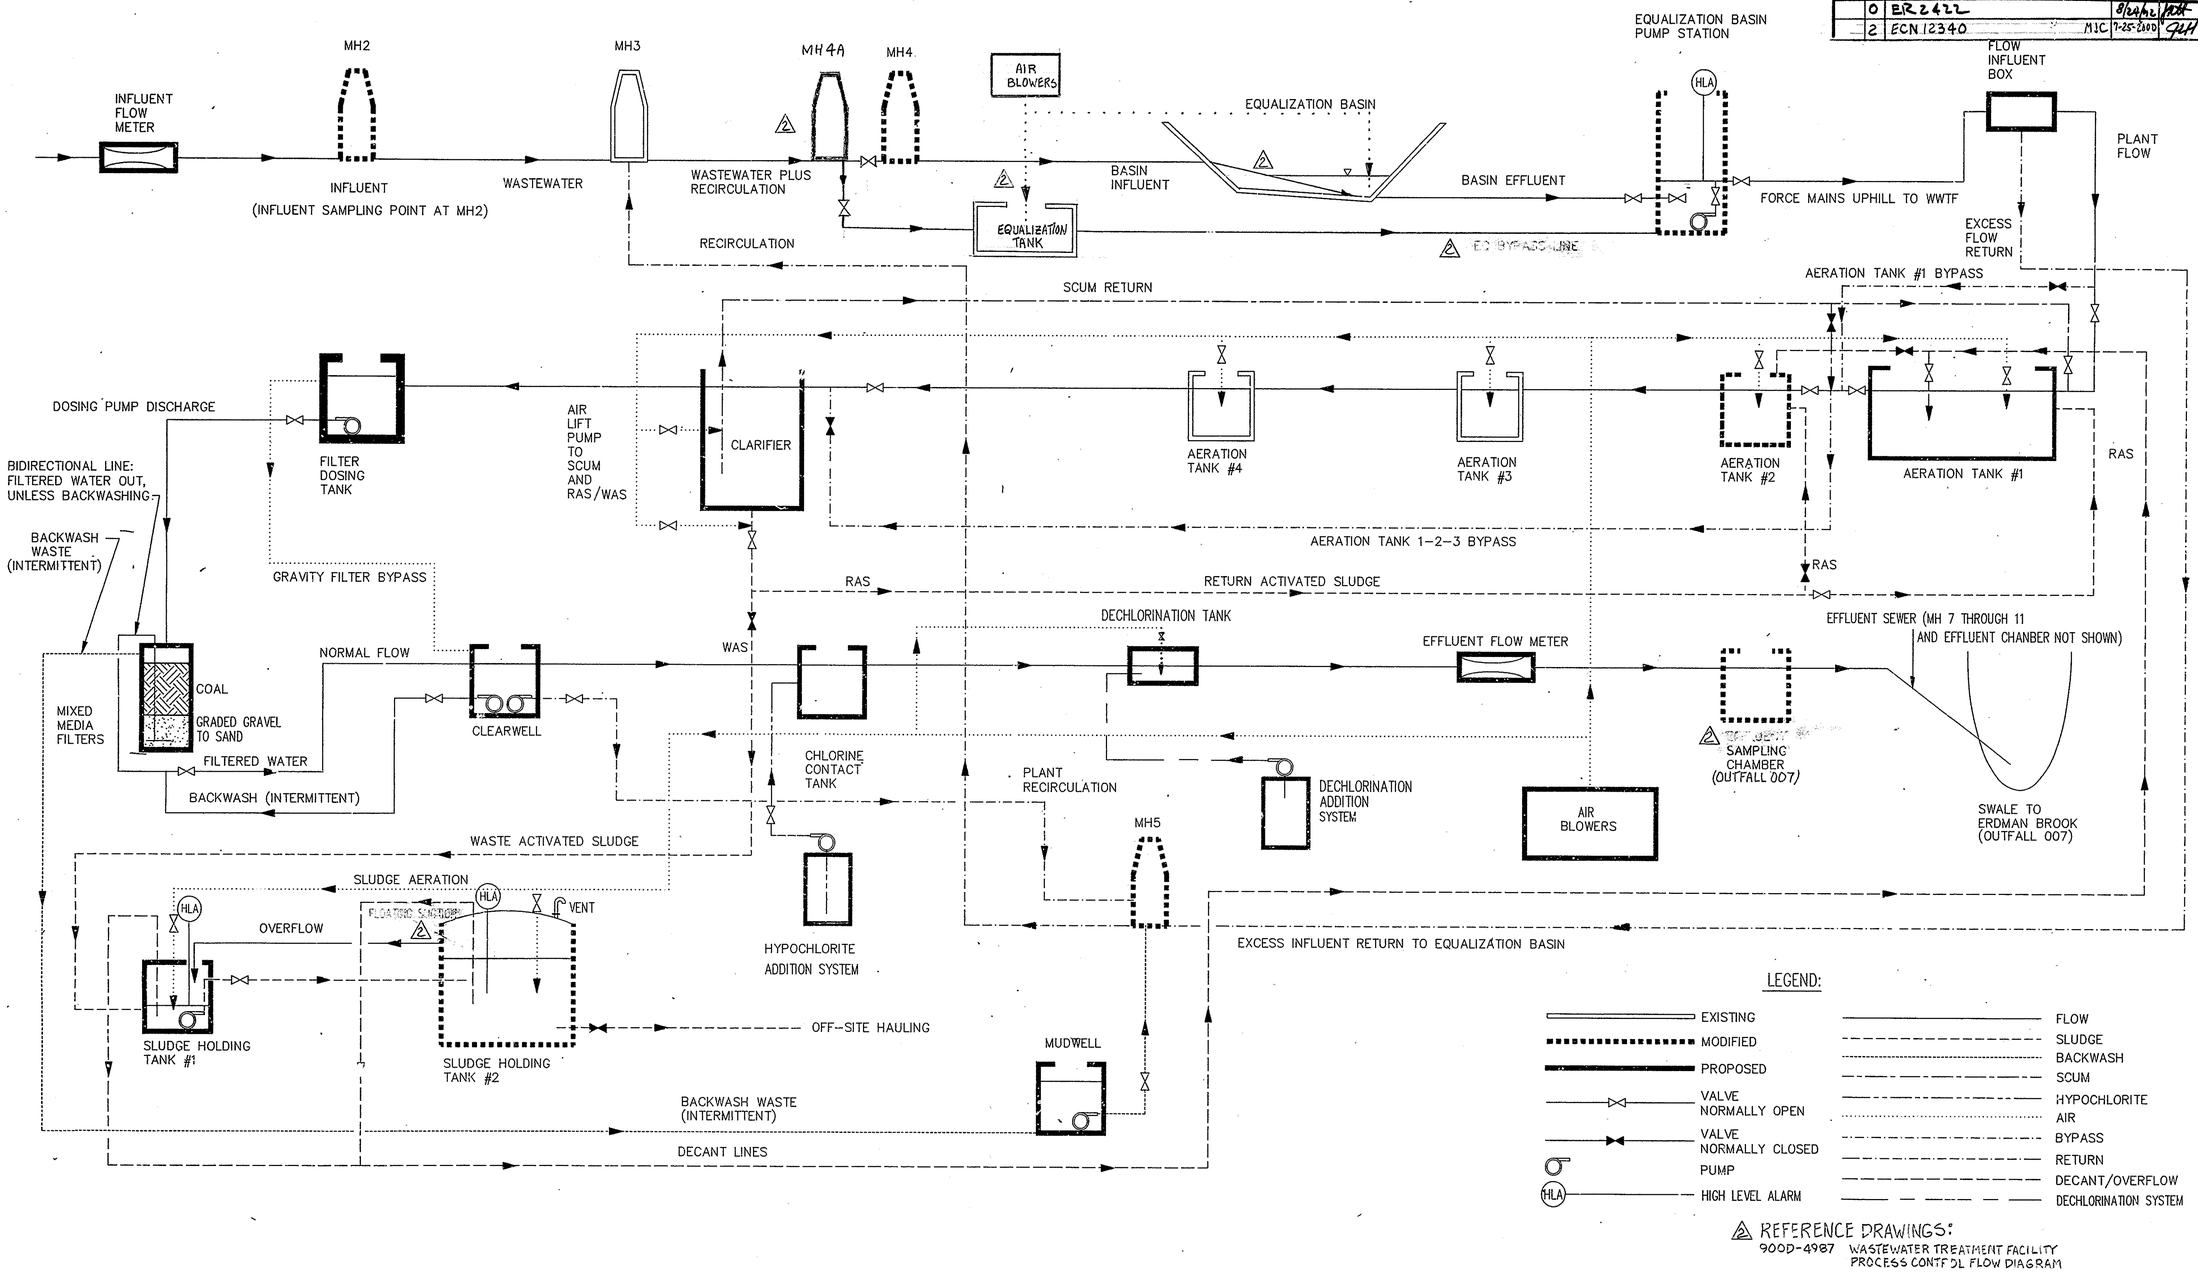

REFERENCE DRAWINGS:
900D-4987 WASTEWATER TREATMENT FACILITY PROCESS CONTROL FLOW DIAGRAM

STATE OF NEW YORK · SAMUEL O. ARNOLD · No. 058220 · PROFESSIONAL ENGINEER
Rev. 1/12/94

WVNS APPROVAL
COG. MGR. [signature] 8/19/92
COG. ENGR. [signature] 8/20/92
DRFT. SUPR. [signature] 8/20/92
Q.A. MGR. [signature] 8/20/92
R & S MGR.

STATE OF NEW YORK · THADDEUS J. PIECZONKA · No. 055180 · LICENSED PROFESSIONAL ENGINEER

Drf.	T.J.P.	REJ
Dsg.	T.J.P.	T.J.P.
Date	9-21-1991	6-19-92
Scale:	FULL	PLOT: 1=1

Pieczonka Engineering
Orchard Park, New York

WEST VALLEY NUCLEAR SERVICES
WASTEWATER TREATMENT FACILITY

PROCESS SCHEMATIC

Dwg. 03705 K10
Sheet 10
Rev 2