VERIFY ALL DOCUMENTS FOR CURRENT REVISION AND PENDING CHANGES PRIOR TO EACH USE.
INIT_____ DATE_____

DRAWING NUMBER 03705 8

Pieczonka engineering

REVISIONS					
ZONE	REV	DESCRIPTION	BY	CH	DATE / APPROVED
	0	ER 2422			8/24/92
	5	ECN 10610			6/5/97
	2	REV PER ECN 7029			11-24-93
	3	FCN WW-012			11-16-94
	4	REV/ECN 8527			3-8-94

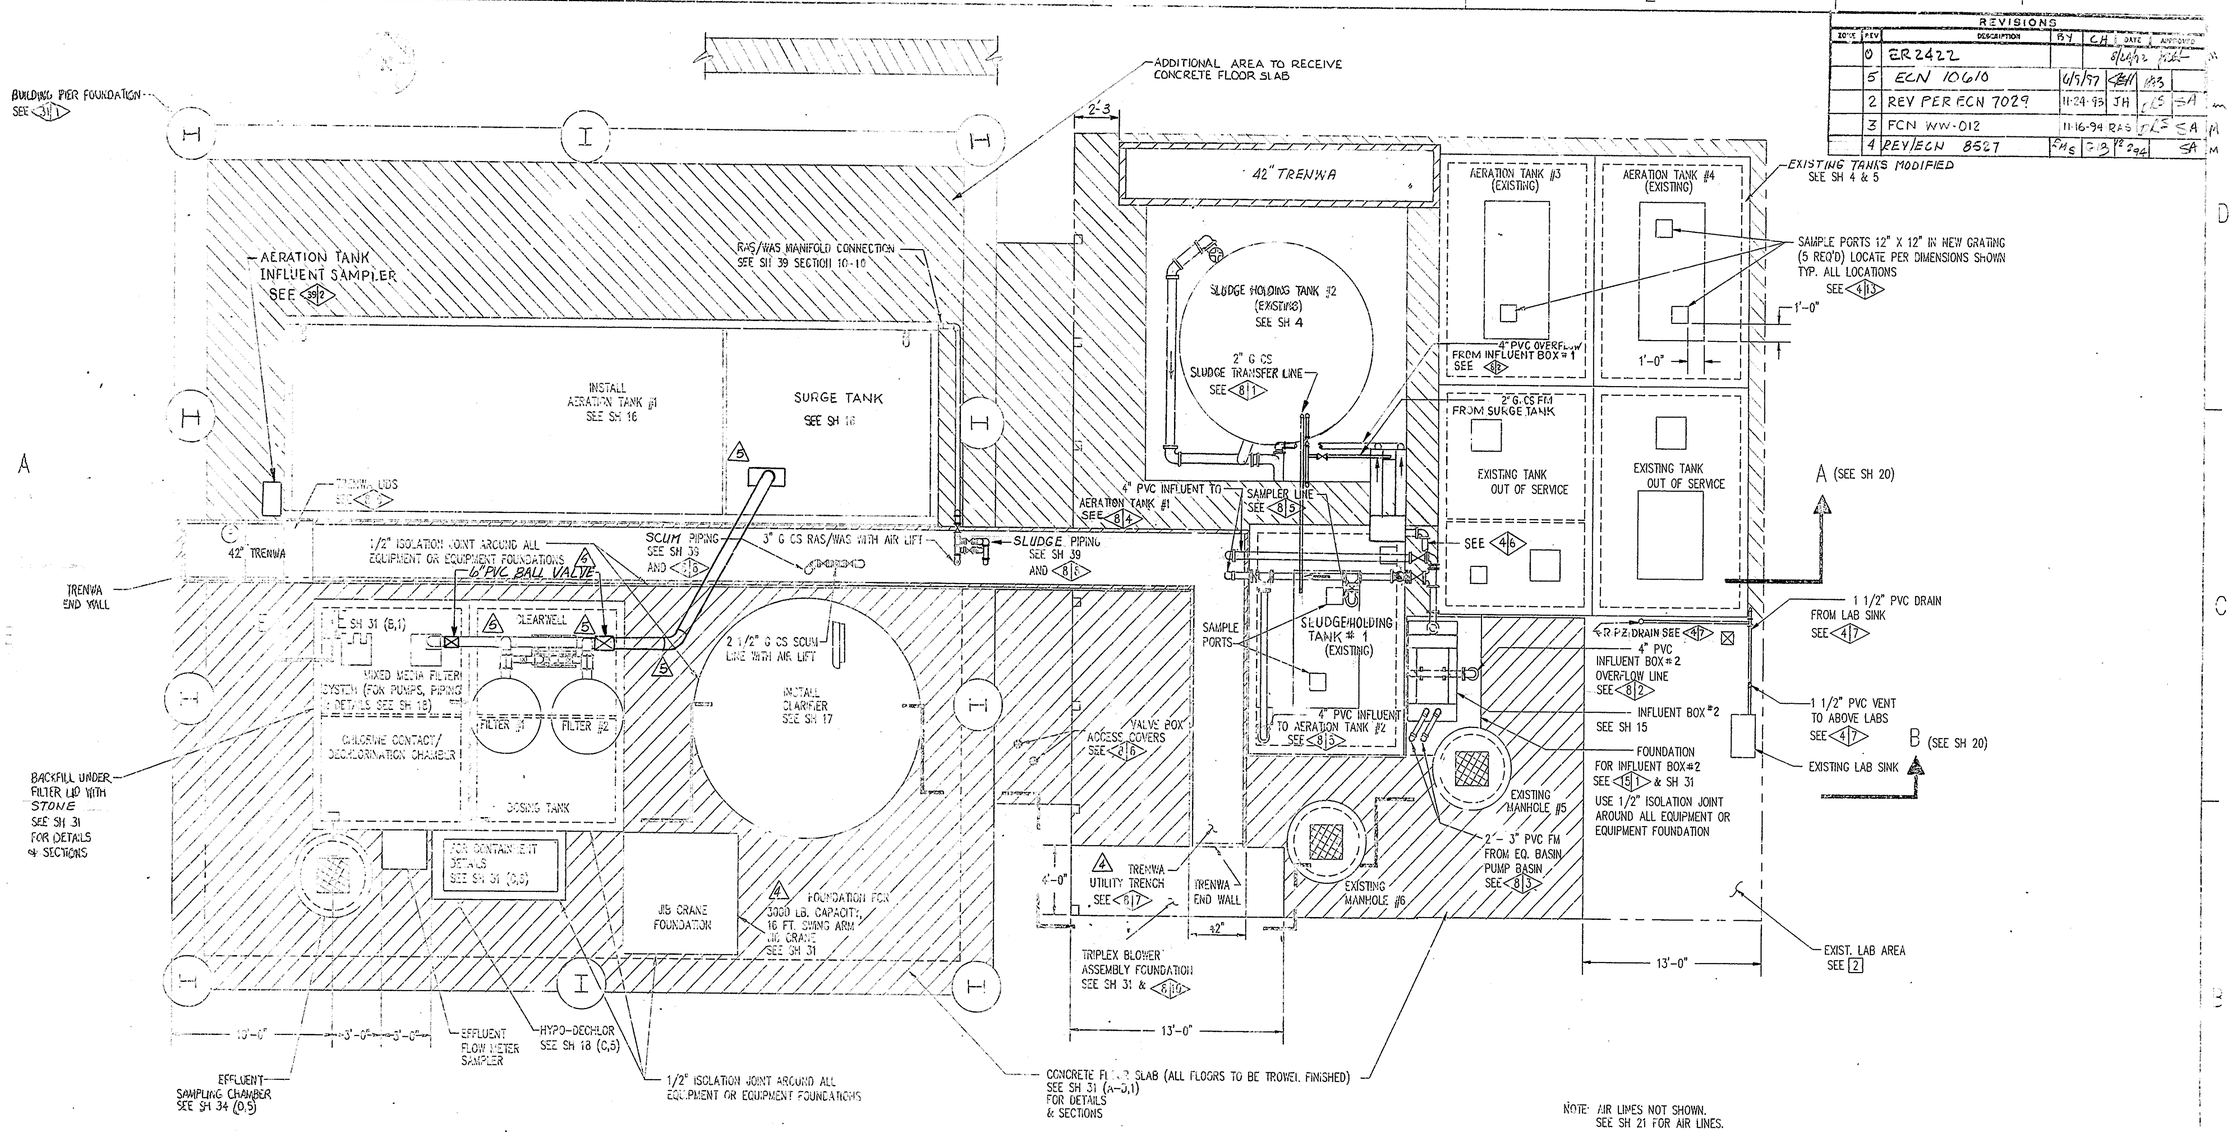

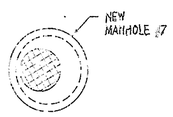

NO. DENOTES REFERENCE DRAWING NUMBER INDEX ON SH 1.

NO.NO. DENOTES SHEET NO. & NOTE NO. SEE CONSTRUCTION NOTES.

LEGEND – SEE SH 1.

WVNS APPROVAL
COG. MGR. 8/19/92
COG. ENGR.
DRFT. SUPR. 8/20/92
Q.A. MGR. 8/20/92
R & S MGR.

STATE OF NEW YORK — THADDEUS J. PIECZONKA — 056590 — LICENSED PROFESSIONAL ENGINEER

Drt.	R.E.J.	REJ
Dsg.	T.J.P.	T.J.P.
Date	10-5-1991	7-8-92
Scale:	1/4"=1'-0	PLOT: .25=12

Pieczonka Engineering
Orchard Park, New York

WEST VALLEY NUCLEAR SERVICES
WASTEWATER TREATMENT FACILITY

WASTEWATER TREATMENT FACILITY-
AT AND ABOVE GRADE

DWG. 03705 K08
SHEET 8
REV. 5