VERIFY ALL DOCUMENTS FOR CURRENT REVISION AND PENDING CHANGES PRIOR TO EACH USE.
INIT_____ DATE_____

| REVISIONS | | | | | | |
|---|---|---|---|---|---|---|
| ZONE | REV | DESCRIPTION | BY | CH | DATE | APPROVED |
| | 0 | ER 2422 | | | 8/9/92 | |
| | 1 | REV PER ECN 6731 | JH | | 4-3-93 | |
| | 2 | GEN REV/ECN 6792 | | PD | 11-3-93 | KQ SA |
| | 3 | REV PER ECN 7029 | | JH | 11-24-93 | SA |
| | 4 | GEN REV/ECN 8527 | RLS | | 12-94 | SA |

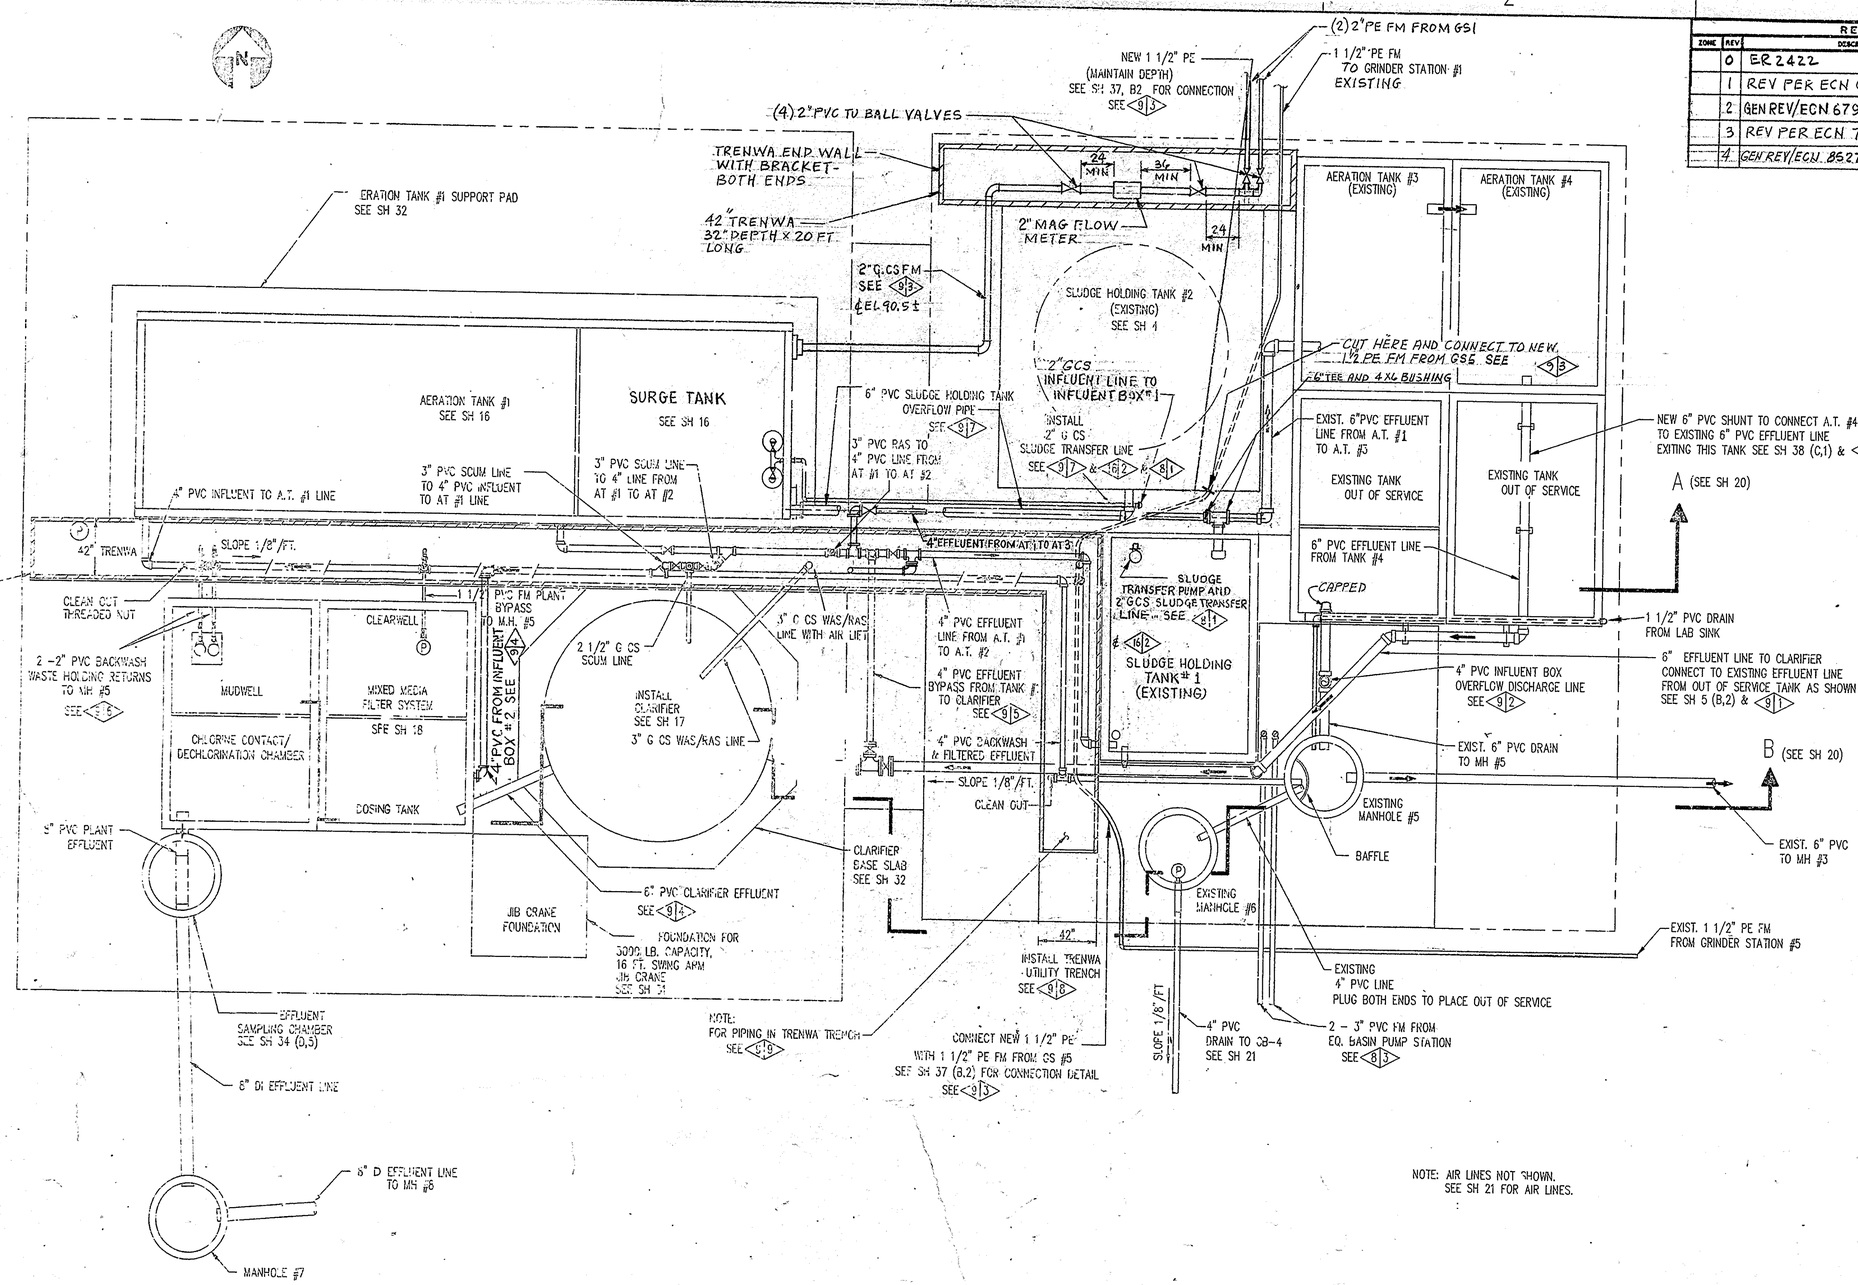


NOTE: AIR LINES NOT SHOWN. SEE SH 21 FOR AIR LINES.

NO. DENOTES REFERENCE DRAWING NUMBER INDEXED ON SH 1.
NO. NO. DENOTES SHEET NO. & NOTE NO. SEE CONSTRUCTION NOTES.
LEGEND – SEE SH 1.

WVNS APPROVAL
COG. MGR. 8/14/92
COG. ENGR. 8/20/92
DRFT. SUPT. 8/20/92
G.A. MGR. 8/20/92
R & S MGR.

| | | |
|---|---|---|
| Drf. | R.E.J. | REJ |
| Dsg. | T.J.P. | T.J.P. |
| Date | 10-5-1991 | 7-8-92 |
| Scale: | 1/4"=1'-0 | PLOT: .25=12 |

Pieczonka Engineering
Orchard Park, New York

WEST VALLEY NUCLEAR SERVICES
WASTEWATER TREATMENT FACILITY

WASTEWATER TREATMENT FACILITY
BELOW GRADE

Dwg. 03705 K09
Sheet 9
Rev 4