VERIFY ALL DOCUMENTS FOR CURRENT REVISION AND PENDING CHANGES PRIOR TO EACH USE.
INIT_____ DATE_____

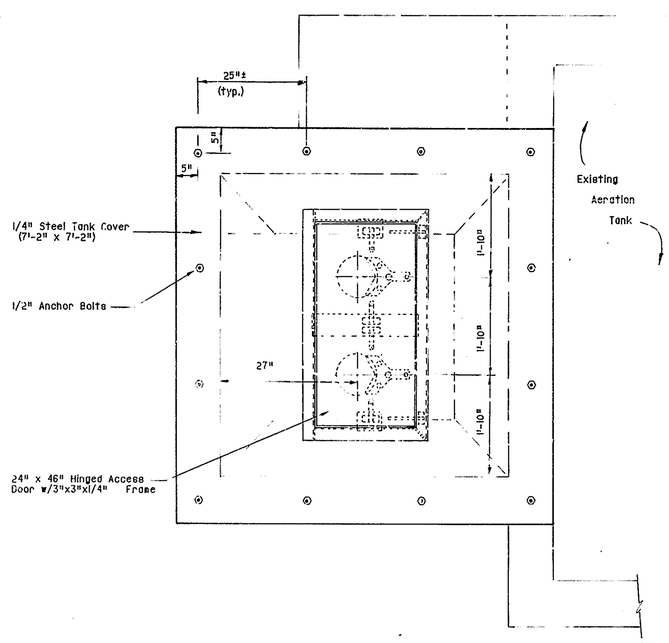

PUMP STATION COVER DETAIL

Scale : 3/4" = 1'-0"

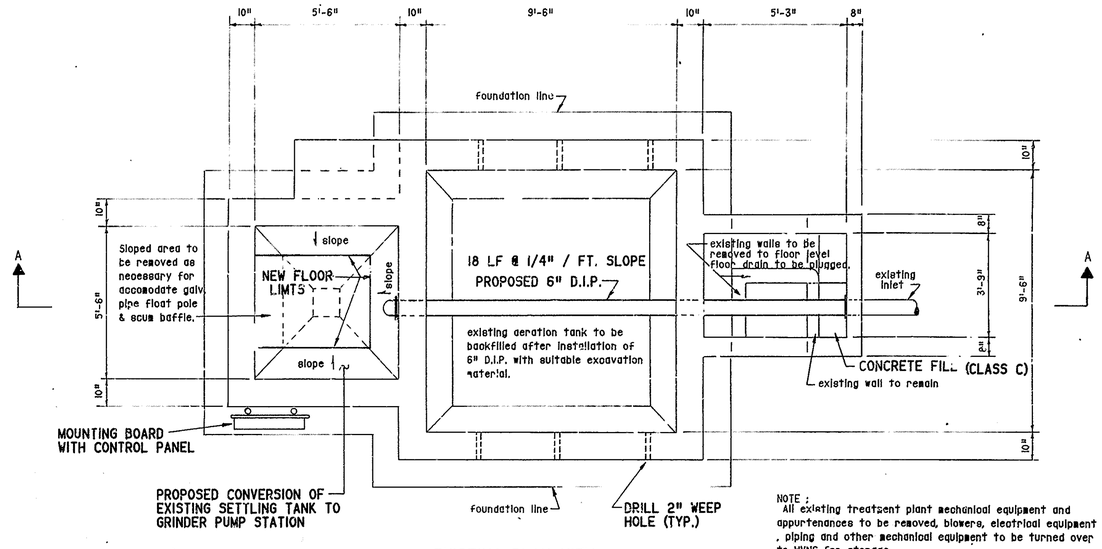

NOTE :
All existing treatment plant mechanical equipment and appurtenances to be removed, blowers, electrical equipment , piping and other mechanical equipment to be turned over to WVNS for storage.

EXISTING PLAN VIEW

Scale : 3/8" =1'-0"

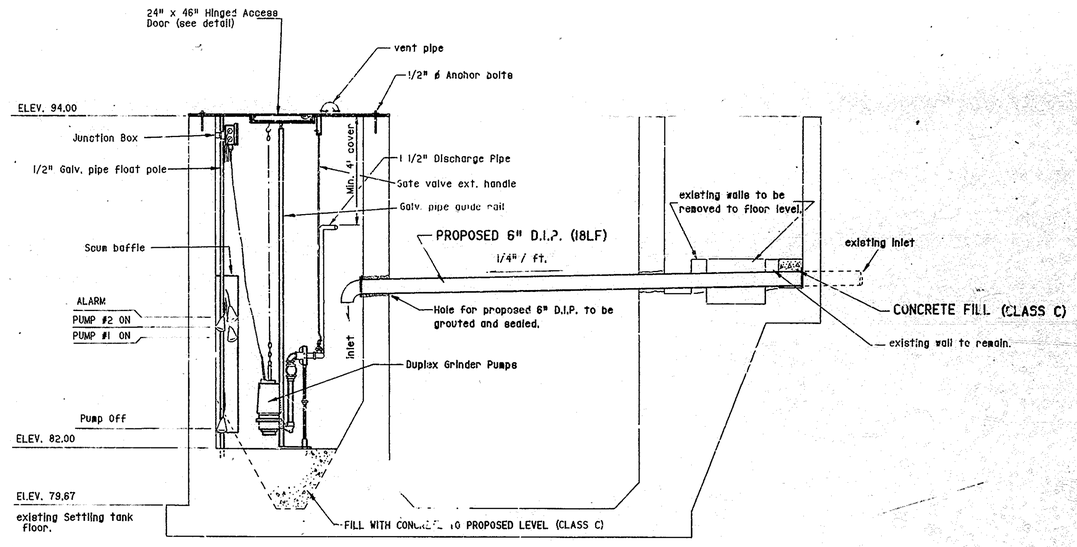

SECTION A-A

Scale : 3/8" =1'-0"

QTY. REQD.	SYM.	ITEM NO.	NOMENCLATURE OR DESCRIPTION	CODE IDENT. NO.	PART OR IDENTIFYING NO.	MATERIAL	SPECIFICATION	ZONE

PARTS LIST

INDEX CODE NUMBER				UNLESS OTHERWISE SPECIFIED	CONTRACT NO.	
AREA	DWG. TYPE	CL.	ORIG.		DFTSPN. F. MILKS	DATE OF DWG. 7-31-84
				TOLERANCES - DO NOT SCALE	CHECKER M. WEISHAN	DFTG. SUPVR. M. WEISHAN
SPEC CODE				2PL DEC 3PL DEC ANGLES ± ± ±	DESIGN M. WEISHAN	ENGR. C. MONCREIFF
				FRACTIONS ±	AA	
					FACILITIES ENGR.	Q.A. E&OS

A/E CONTRACT NO. CODE IDENT. NO.

EDWARDS & MONCREIFF P.C.
FOR
West Valley Nuclear Services Co. Inc.
West Valley, New York

WASTEWATER TREATMENT PLANT UPGRADE
GRINDER PUMP BASIN CONVERSION
PLANS, SECTIONS, AND DETAILS

DWG. SIZE	SCALE AS NOTED	DWG NO.	REV.
D	WEIGHT	900 - D - 430	0
	A/E DWG NO.	SHEET 2 OF 2	

WVNS - STP 9-88