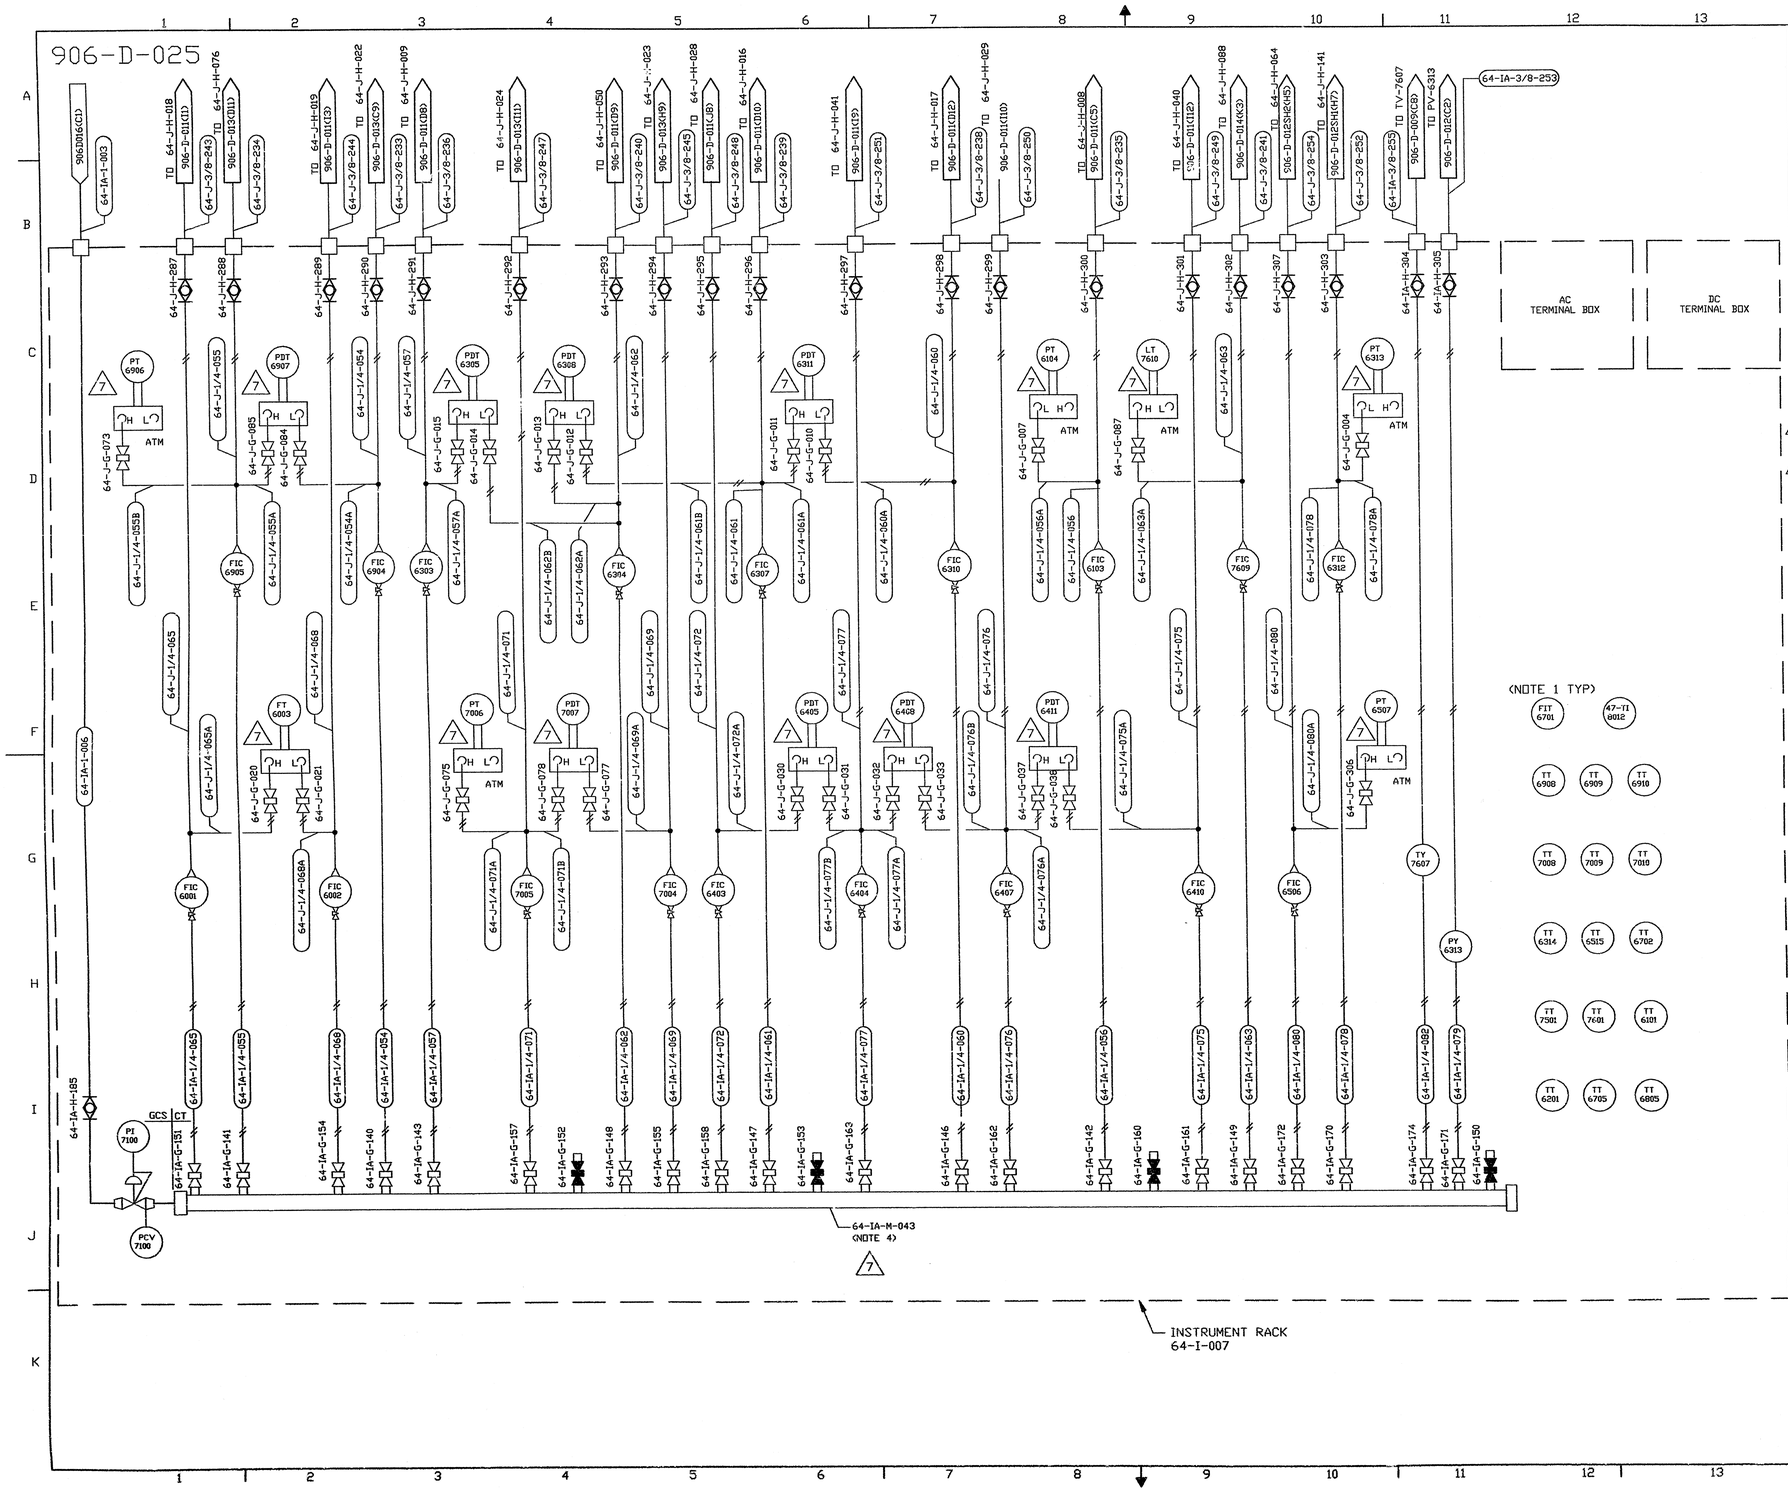

NO.	DATE	REVISION	DR	CH	APPROVED
0	9/24/91	ER 2193			JRH
1	10/3/91	GEN REV PER ECN 4553	LRK	HAB	B.L.GERMONO
2	4/15/92	REV PER ECN 5095	CGR	HAB	B.L.GERMONO
3	06/16/92	REV PER ECN 5251 & 5252	SRC	HAB	B.L.GERMONO
4	12/3/92	GEN REV PER ECN 5698	SRD	HAB	LED BLG
5	02/26/93	GEN REV PER ECN 5971	SRC	HAB	BLG
6	03/15/93	REV PER ECN 5997	DAK	HAB	JHK
7	9/2/93	REV PER ECN 6598	AAJ	[illegible]	[illegible]

NOTES:

1. ALL INSTRUMENT ELECTRICAL CONNECTIONS TO BE WIRED TO TERMINAL BOX
2. ALL INSTRUMENT TAG NUMBERS ARE PREFIXED BY SYSTEM DESIGNATOR 64, EXCEPT AS NOTED.
3. ALL BULKHEAD TUBING CONNECTIONS ARE SHOWN TOP ENTRY, THE ACTUAL INSTALLATION IS SIDE OF INSTRUMENT RACK.
4. ACTUAL LOCATION OF MANIFOLD VALVES, SEE DWGS 900D-4841 AND 906D-071.

REFERENCE DRAWINGS:

NOTES,SYMBOLS AND LEGEND	900-D-1306
NOTES,SYMBOLS AND LEGEND	900-D-1307
NOTES,SYMBOLS AND LEGEND	900-D-1308
V.F. P&ID MELTER OFF-GAS SYSTEM	906-E-011
V.F. P&ID MELTER OFF-GAS SYSTEM	906-E-012
V.F. P&ID MELTER OFF-GAS SYSTEM	906-E-013
V.F. P&ID MELTER OFF-GAS SYSTEM	906-D-014
V.F. P&ID MELTER OFF-GAS SYSTEM	906-D-015
INSTRUMENT AIR SYSTEM P&ID	906-E-016
V.F. HVAC AIR FLOW & P&ID MELTER OFF-GAS SYSTEM	906D-018 & 906D-019
V.F.MELTER EX-CELL OFF-GAS SYSTEM INSTRUMENT RACK 02 SHEET 1	906-D-026
V.F.MELTER EX-CELL OFF-GAS SYSTEM INSTRUMENT RACK 02 SHEET 2	906-D-027
V.F.MELTER EX-CELL OFF-GAS SYSTEM INSTRUMENT RACK 02 SHEET 3	906-D-028
EXCELL OFF-GAS SYSTEM IBSTRUMENT RACK 64-I-007 DC JUNCTION BOX SHEET 1	906C-211
EXCELL OFF-GAS SYSTEM INSTRUMENT RACK 64-I-007 AC JUNCTION BOX SHEET 2	906C-211
EXCELL OFF-GAS SYSTEM INSTRUMENT RACK 64-I-008 JUNCTION BOX SHEET 3	906C-211
EXCELL OFF-GAS SYSTEM INSTRUMENT RACK LAYOUT 64-I-007	906D-071
EXCELL OFF-GAS SYSTEM INSTRUMENT RACK LAYOUT 64-I-008	906D-072
INSTRUMENT RACK 64-I-007 INSTALLATION DETAILS	900D-4841
INSTRUMENT RACK 64-I-008 INSTALLATION DETAILS	900D-4842

FOR INSTRUMENT RACK SPEC SEE IS-158 AND IS-161

FOR DRAWING INDEX SEE DRAWING NO. _____

APPRVD WVNS CO.	
PROJECT MGR FJE STOREY	12-07-90
ENGINEER SUPV J KLEIN	12-07-90
LEAD DISC ENGR S NATH	12-07-90
DESIGN R J LEWKO	12-07-90
CHECKED V BHAMBHANI	12-07-90
DRAWN R J LEWKO	DATE 12-07-90
DE-AC07-81NE44139 PROJECT NO.	
19-CWV-02275 SUBCONTRACT NO.	
ISSUED FOR CONSTRUCTION	

EBASCO SERVICES INCORPORATED
A/E O.F.S. NO.2388 TASK ORDER 025
FOR
WEST VALLEY NUCLEAR SERVICES COMPANY,INC
WEST VALLEY,NEW YORK

WEST VALLEY DEMONSTRATION PROJECT

VITRIFICATION FACILITY
EX-CELL OFF-GAS P & ID
INSTRUMENT RACK I-007

SIZE	INDEX CODE NUMBER				DRAWING NO.	REV.
	AREA	DR.TYP	CL	ORIG		
D					906D-025	7

SCALE NONE | SPEC. CODES | A/E SHEET NO. 906-D-025 A

FILE NAME:C025D001 PLOT REQ NO. UIC(037,144) DATE:12-06-90

CAD DRAWING - DO NOT REVISE THIS ORIGINAL

02/02/2006 16:16 REPRO