VERIFY ALL DOCUMENTS FOR CURRENT REVISION AND PENDING CHANGES PRIOR TO EACH USE.
INIT_____ DATE_____

D-026

NO.	DATE	REVISION	DR	CH	APPROVED
0	9/24/91	ER 2193			JRH
1	10/3/91	GEN REV PER ECN 4553	LRK	HAB	B.L.GERMONO
2	4/15/92	REV PER ECN 5095	CGR	HAB	B.L.GERMONO
3	06/16/92	REV PER ECN 5251 & 5252	SRC	HAB	B.L.GERMONO
4	12/8/92	GEN REV PER ECN 5698	SRD	HAB	LED B.L.GERMONO
5	03/15/93	REV PER ECN 5997	DAK	HAB	JHK
6	9/2/93	REV PER ECN 6598	AAJ	HAB	BLG
7	4/19/94	REV PER ECN 7384	KGZ	HAB	JHK
8	4/26/95	REV PER ECN 8795	SRD	GLS	DAVE D
9	8/2/95	REV PER ECN 9125	MJC	GLS	

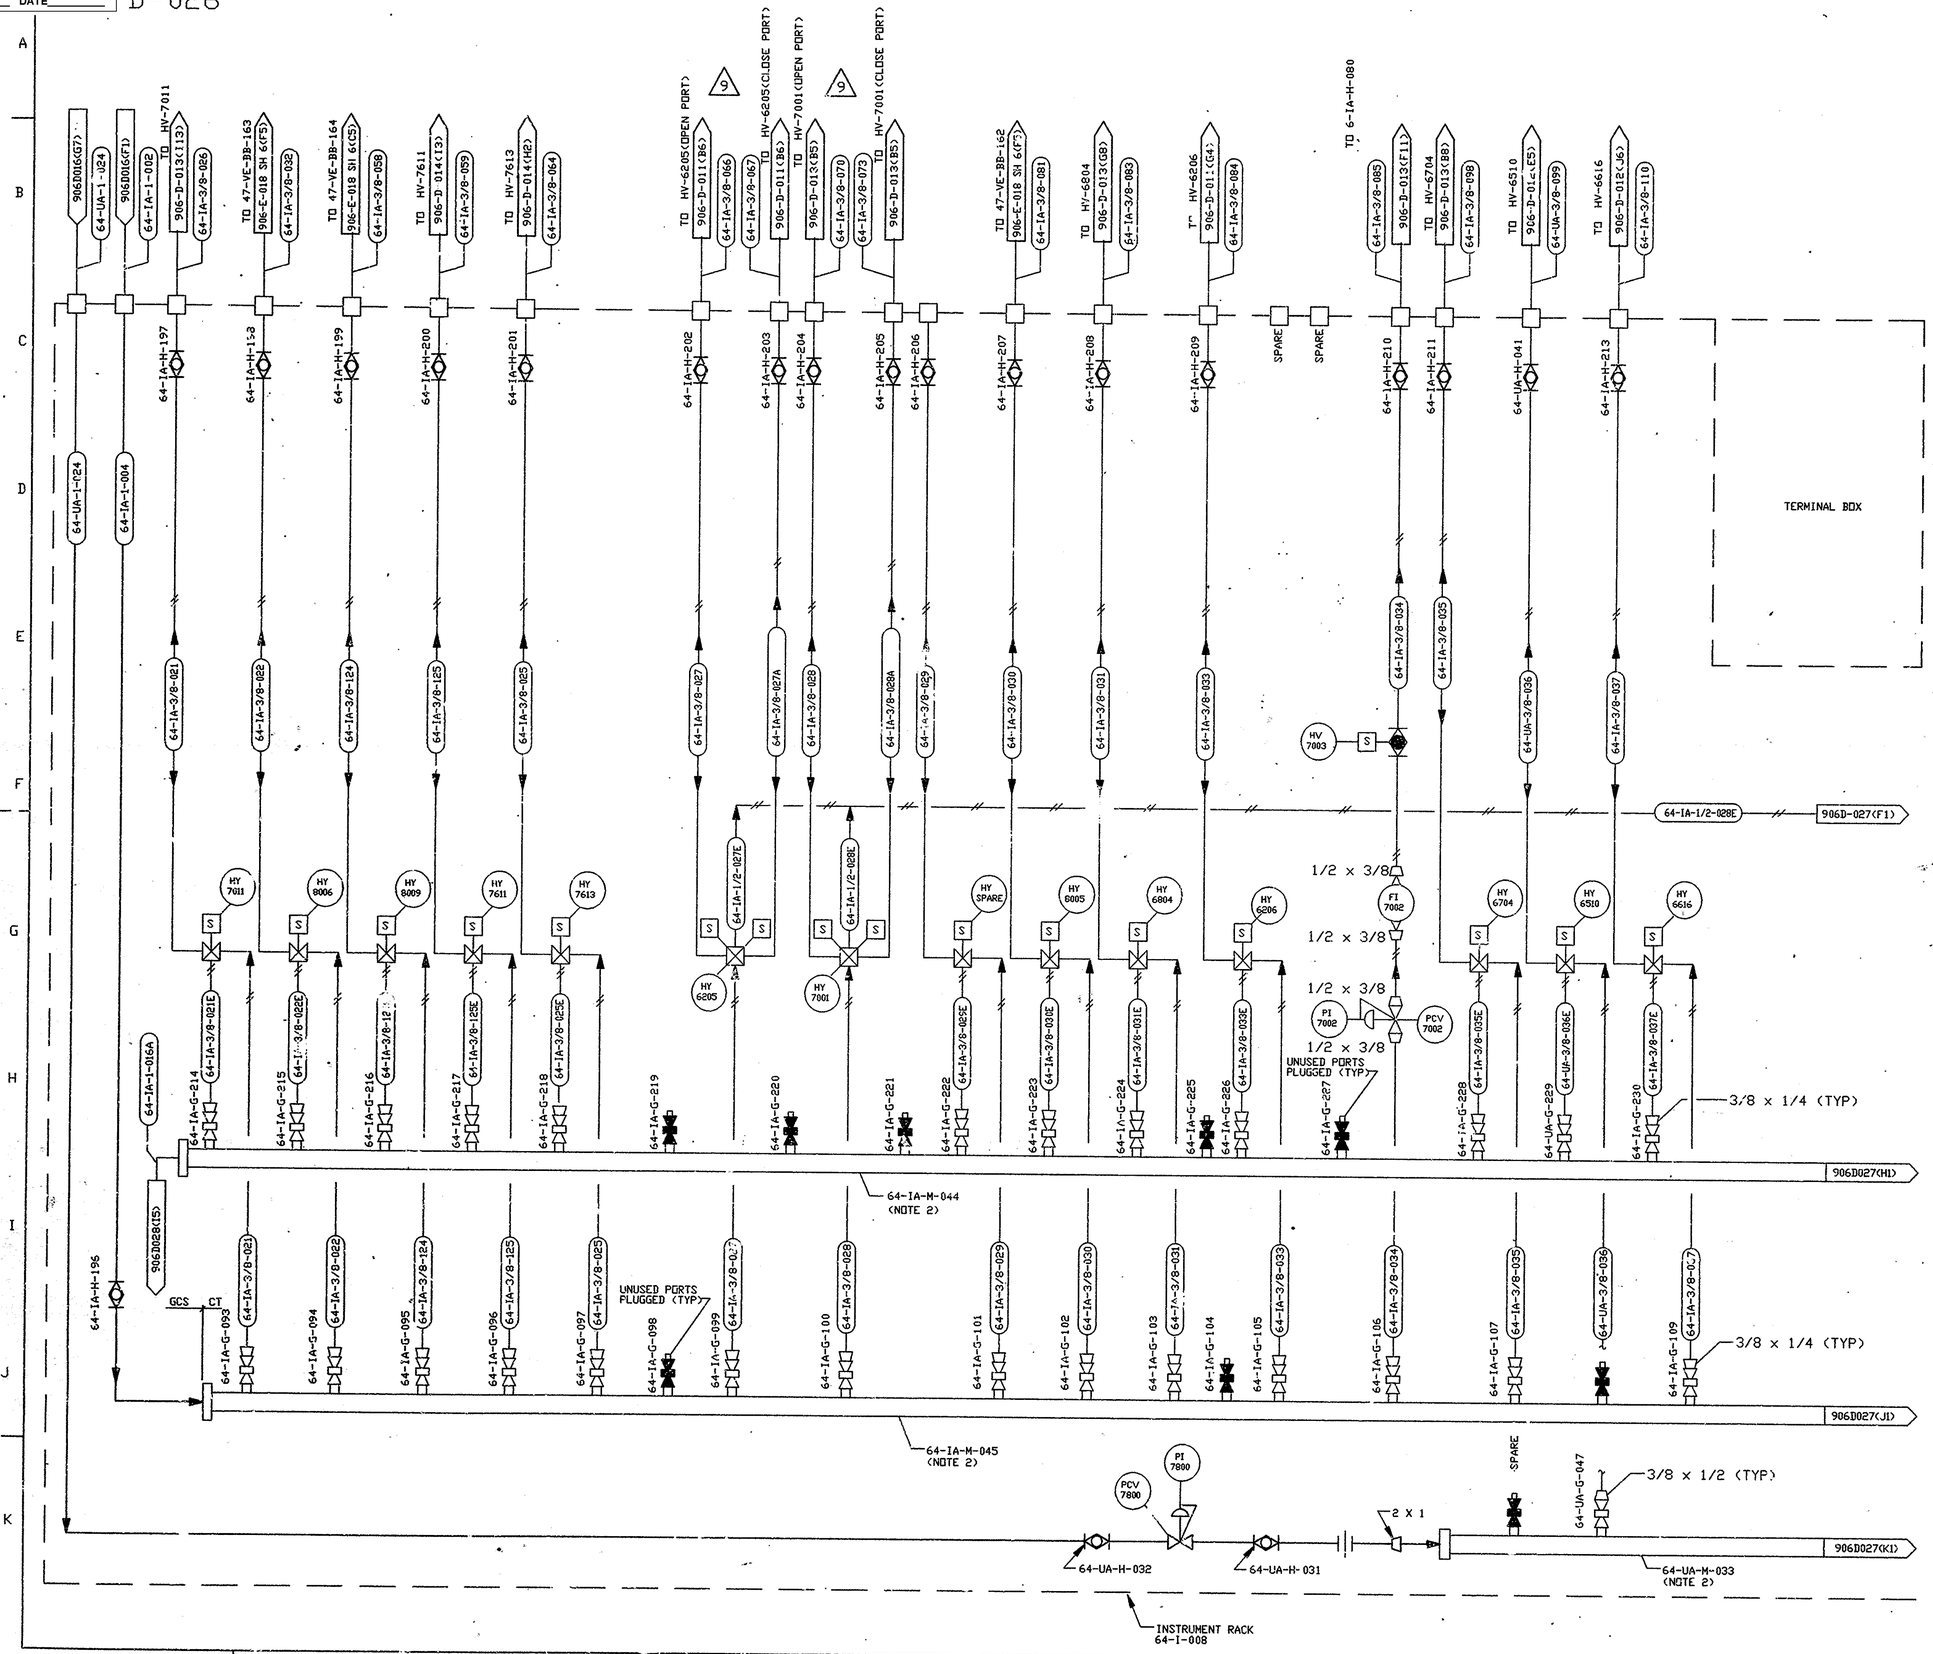

NOTES:

1. FOR NOTES AND REFERENCE DRAWINGS SEE 906-D-025
2. ACTUAL LOCATION OF MANIFOLD VALVES, SEE DWGS 900D-4842 AND 906D-072.

LEGEND:

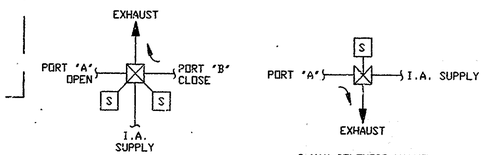

FOR DRAWING INDEX SEE DRAWING NO. _____

APPRVD WVNS CO		EBASCO SERVICES INCORPORATED
		A/E C.F.S. NO.2388 TASK ORDER 025
PROJECT MGR F J E STOREY	12-07-90	FOR WEST VALLEY NUCLEAR SERVICES COMPANY,INC WEST VALLEY,NEW YORK
ENGINEER SUPV J KLEIN	12-07-90	
APP DISC ENGR S SMITH	12-07-90	WEST VALLEY DEMONSTRATION PROJECT
DESIGN R J LEWKO	12-07-90	VITRIFICATION FACILITY EX-CELL OFF-GAS P & ID INSTRUMENT RACK I-008 (SHEET 1)
CHECKED V BHAMBHANI	12-07-90	
DRAWN R J LEWKO	DATE 12-07-90	
DE-AC07-81NE44139 PROJECT NO.		SIZE D; INDEX CODE NUMBER (AREA, PR.TYP, CL, ORIG); DRAWING NO. 906D-026; REV. 9
19-CWV-02275 SUBCONTRACT NO		
ISSUED FOR CONSTRUCTION		SCALE NONE; SPEC. CODES; A/E SHEET NO. 906-D-026 A

CAD DRAWING - DO NOT REVISE THIS DRIG.NAL