VERIFY ALL DOCUMENTS FOR CURRENT REVISION AND PENDING CHANGES PRIOR TO EACH USE.
INIT_____ DATE_____

-D-027

NO.	DATE	REVISION	DR	CH	APPROVED
0	9/24/91	ER 2193			JRH
1	10/7/91	GEN REV PER ECN 4553	LRK	HAB	B.L.GERMONO
2	4/15/92	REV PER ECN 5095	CGR	HAB	B.L.GERMONO
3	06/16/92	REV PER ECN 5251 & 5252	SRC	HAB	B.L.GERMONO
4	12/9/92	GEN REV PER ECN 5698	SRD	HAB	LED BL.GERMONO
5	03/15/93	REV PER ECN 5997	DAK	HAB	JHK
6	9/3/93	REV PER ECN 6598	AAJ	HAB	BLG
7	3/16/94	REV PER ECN 7113	JLH	DRS	JHK
8	4/18/95	REV PER ECN 8795	SRD	GLS	DAVE D
9	8/2/95	REV PER ECN 9125	MJC	DRS	

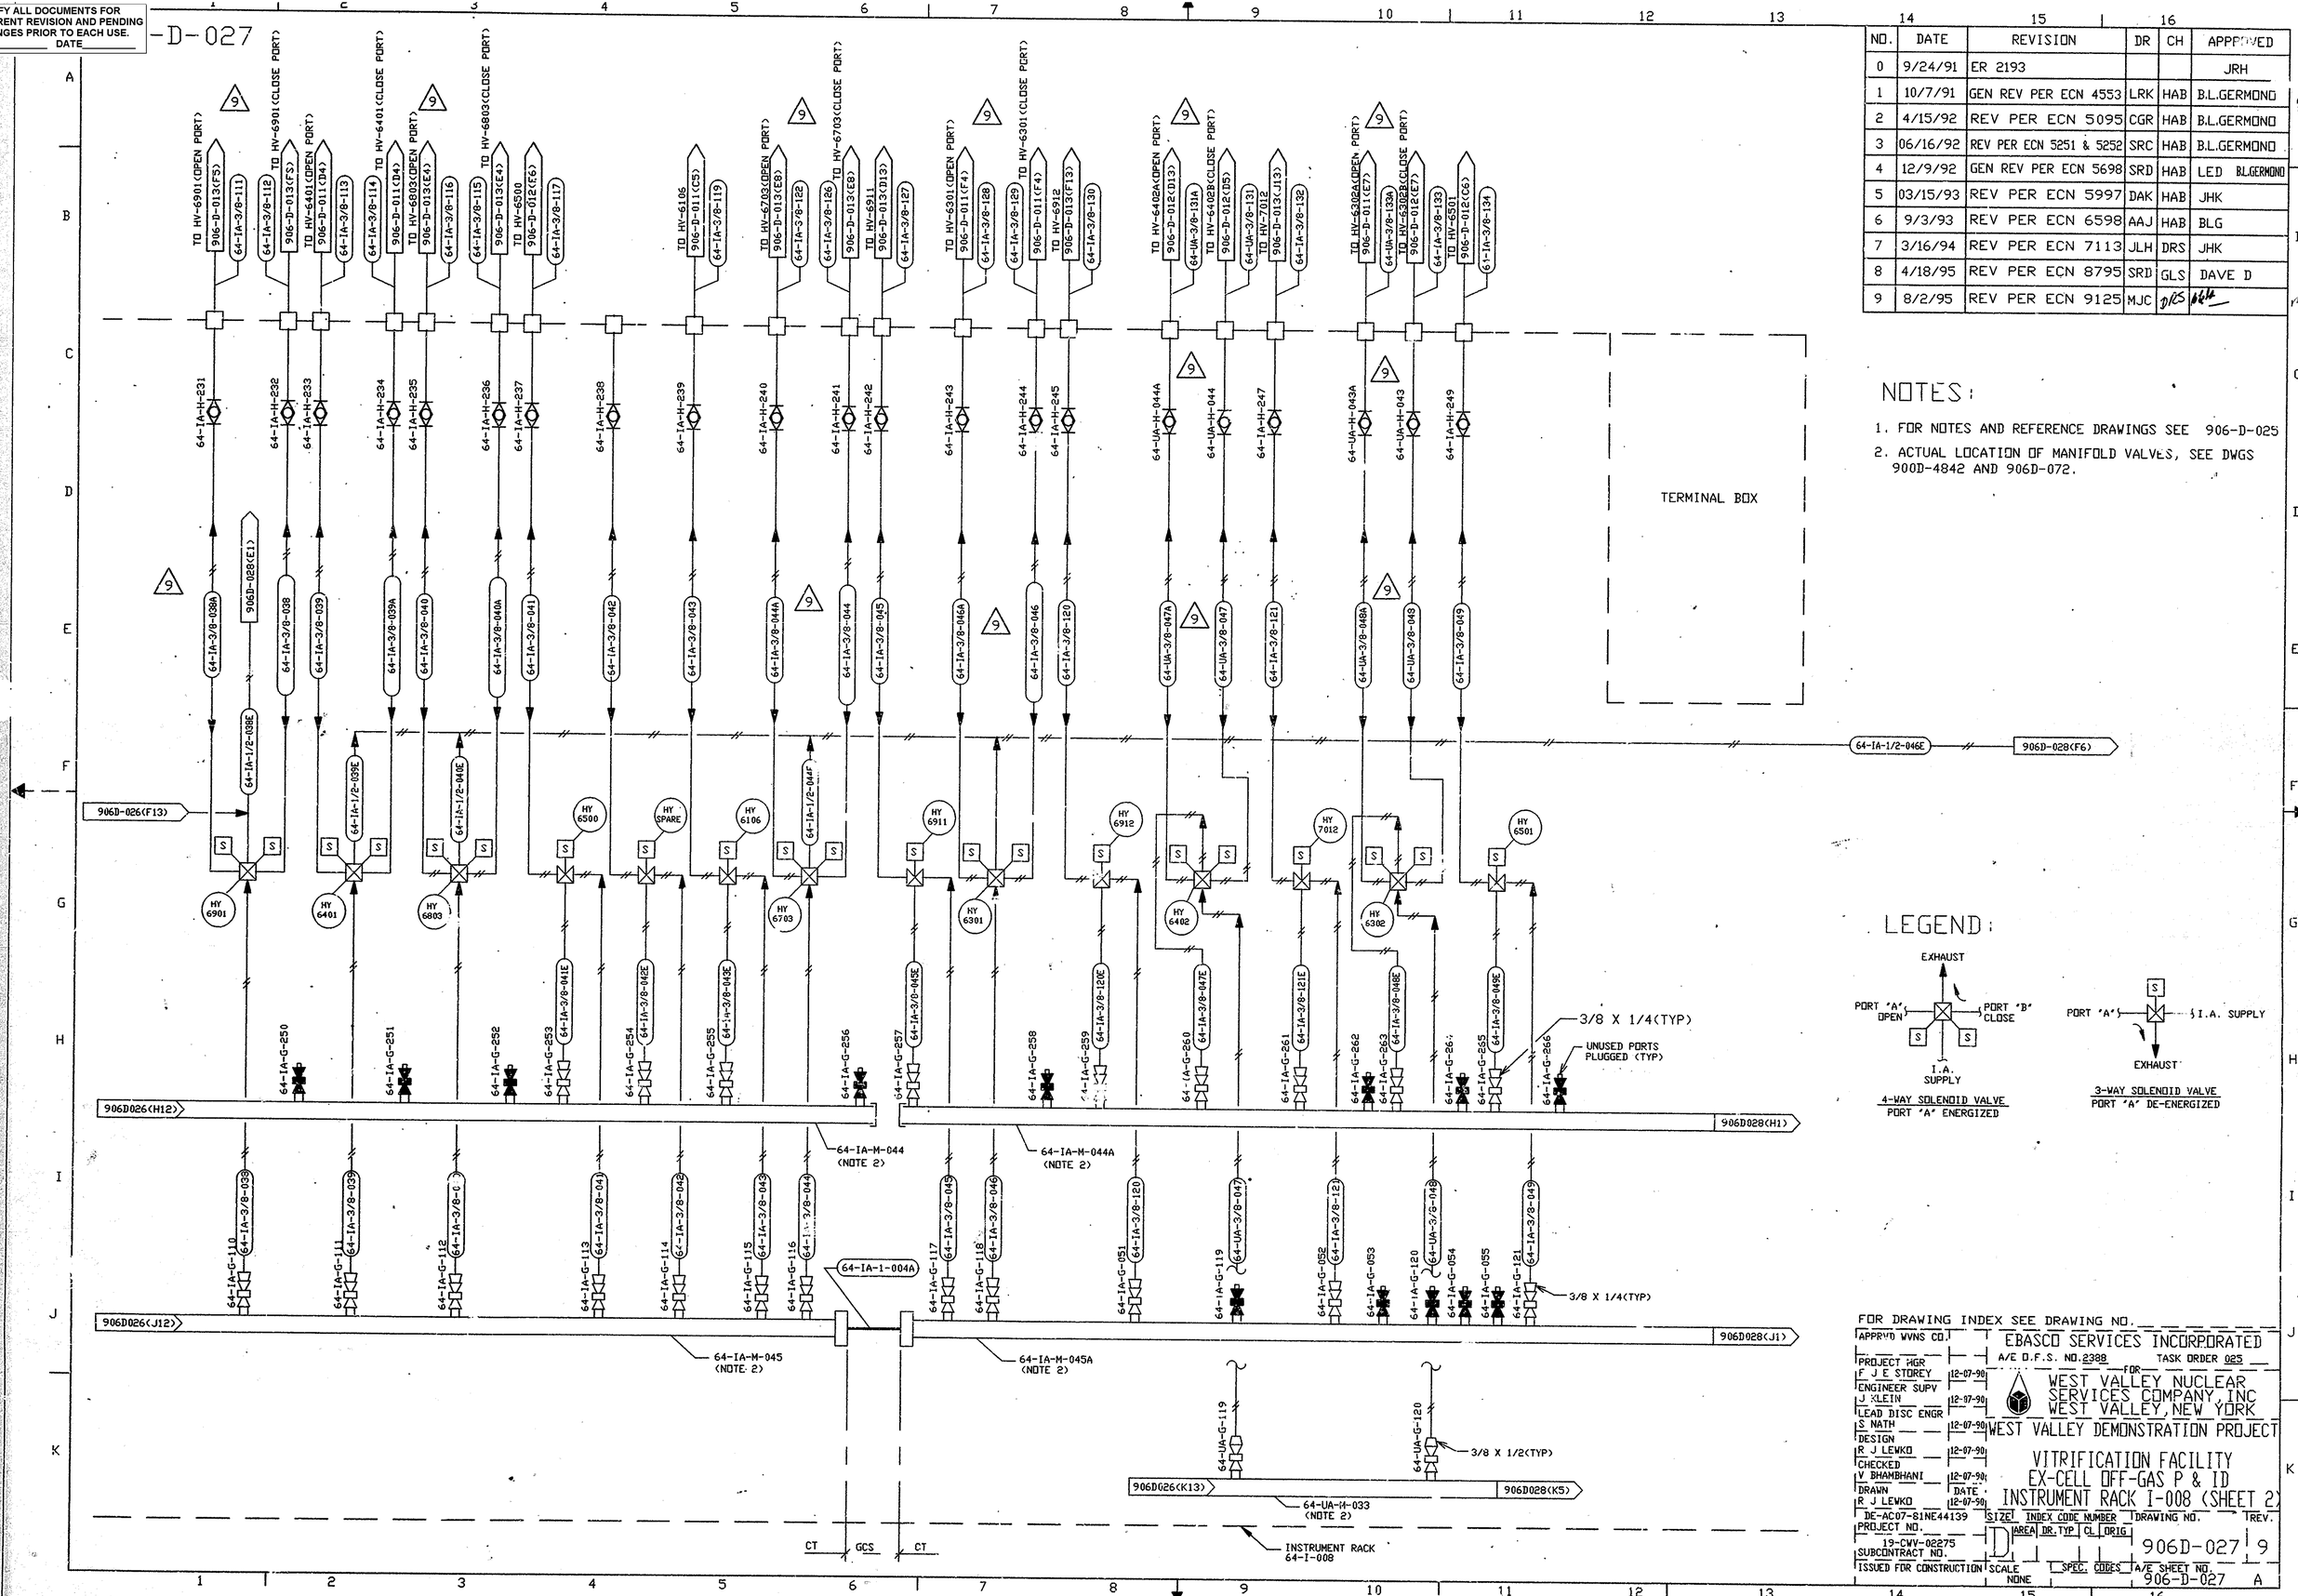

NOTES:

1. FOR NOTES AND REFERENCE DRAWINGS SEE 906-D-025
2. ACTUAL LOCATION OF MANIFOLD VALVES, SEE DWGS 900D-4842 AND 906D-072.

LEGEND:

FOR DRAWING INDEX SEE DRAWING NO.

APPRVD WVNS CO.		EBASCO SERVICES INCORPORATED
PROJECT MGR F J E STOREY	12-07-90	A/E O.F.S. NO. 2388 TASK ORDER 025
ENGINEER SUPV J KLEIN	12-07-90	FOR WEST VALLEY NUCLEAR SERVICES COMPANY, INC WEST VALLEY, NEW YORK
LEAD DISC ENGR S NATH	12-07-90	WEST VALLEY DEMONSTRATION PROJECT
DESIGN R J LEWKO	12-07-90	VITRIFICATION FACILITY EX-CELL OFF-GAS P & ID INSTRUMENT RACK I-008 (SHEET 2)
CHECKED V BHAMBHANI	12-07-90	
DRAWN R J LEWKO	12-07-90	DATE
DE-AC07-81NE44139 PROJECT NO.		SIZE / INDEX CODE NUMBER / DRAWING NO. / REV.
19-CWV-02275 SUBCONTRACT NO.		D / AREA DR.TYP CL ORIG / 906D-027 / 9
ISSUED FOR CONSTRUCTION		SCALE NONE / SPEC. CODES / A/E SHEET NO. 906-D-027 A

CAD DRAWING - DO NOT REVISE THIS ORIGINAL

F027D001 1=1.00