VERIFY ALL DOCUMENTS FOR CURRENT REVISION AND PENDING CHANGES PRIOR TO EACH USE.
INIT_____ DATE_____

-028

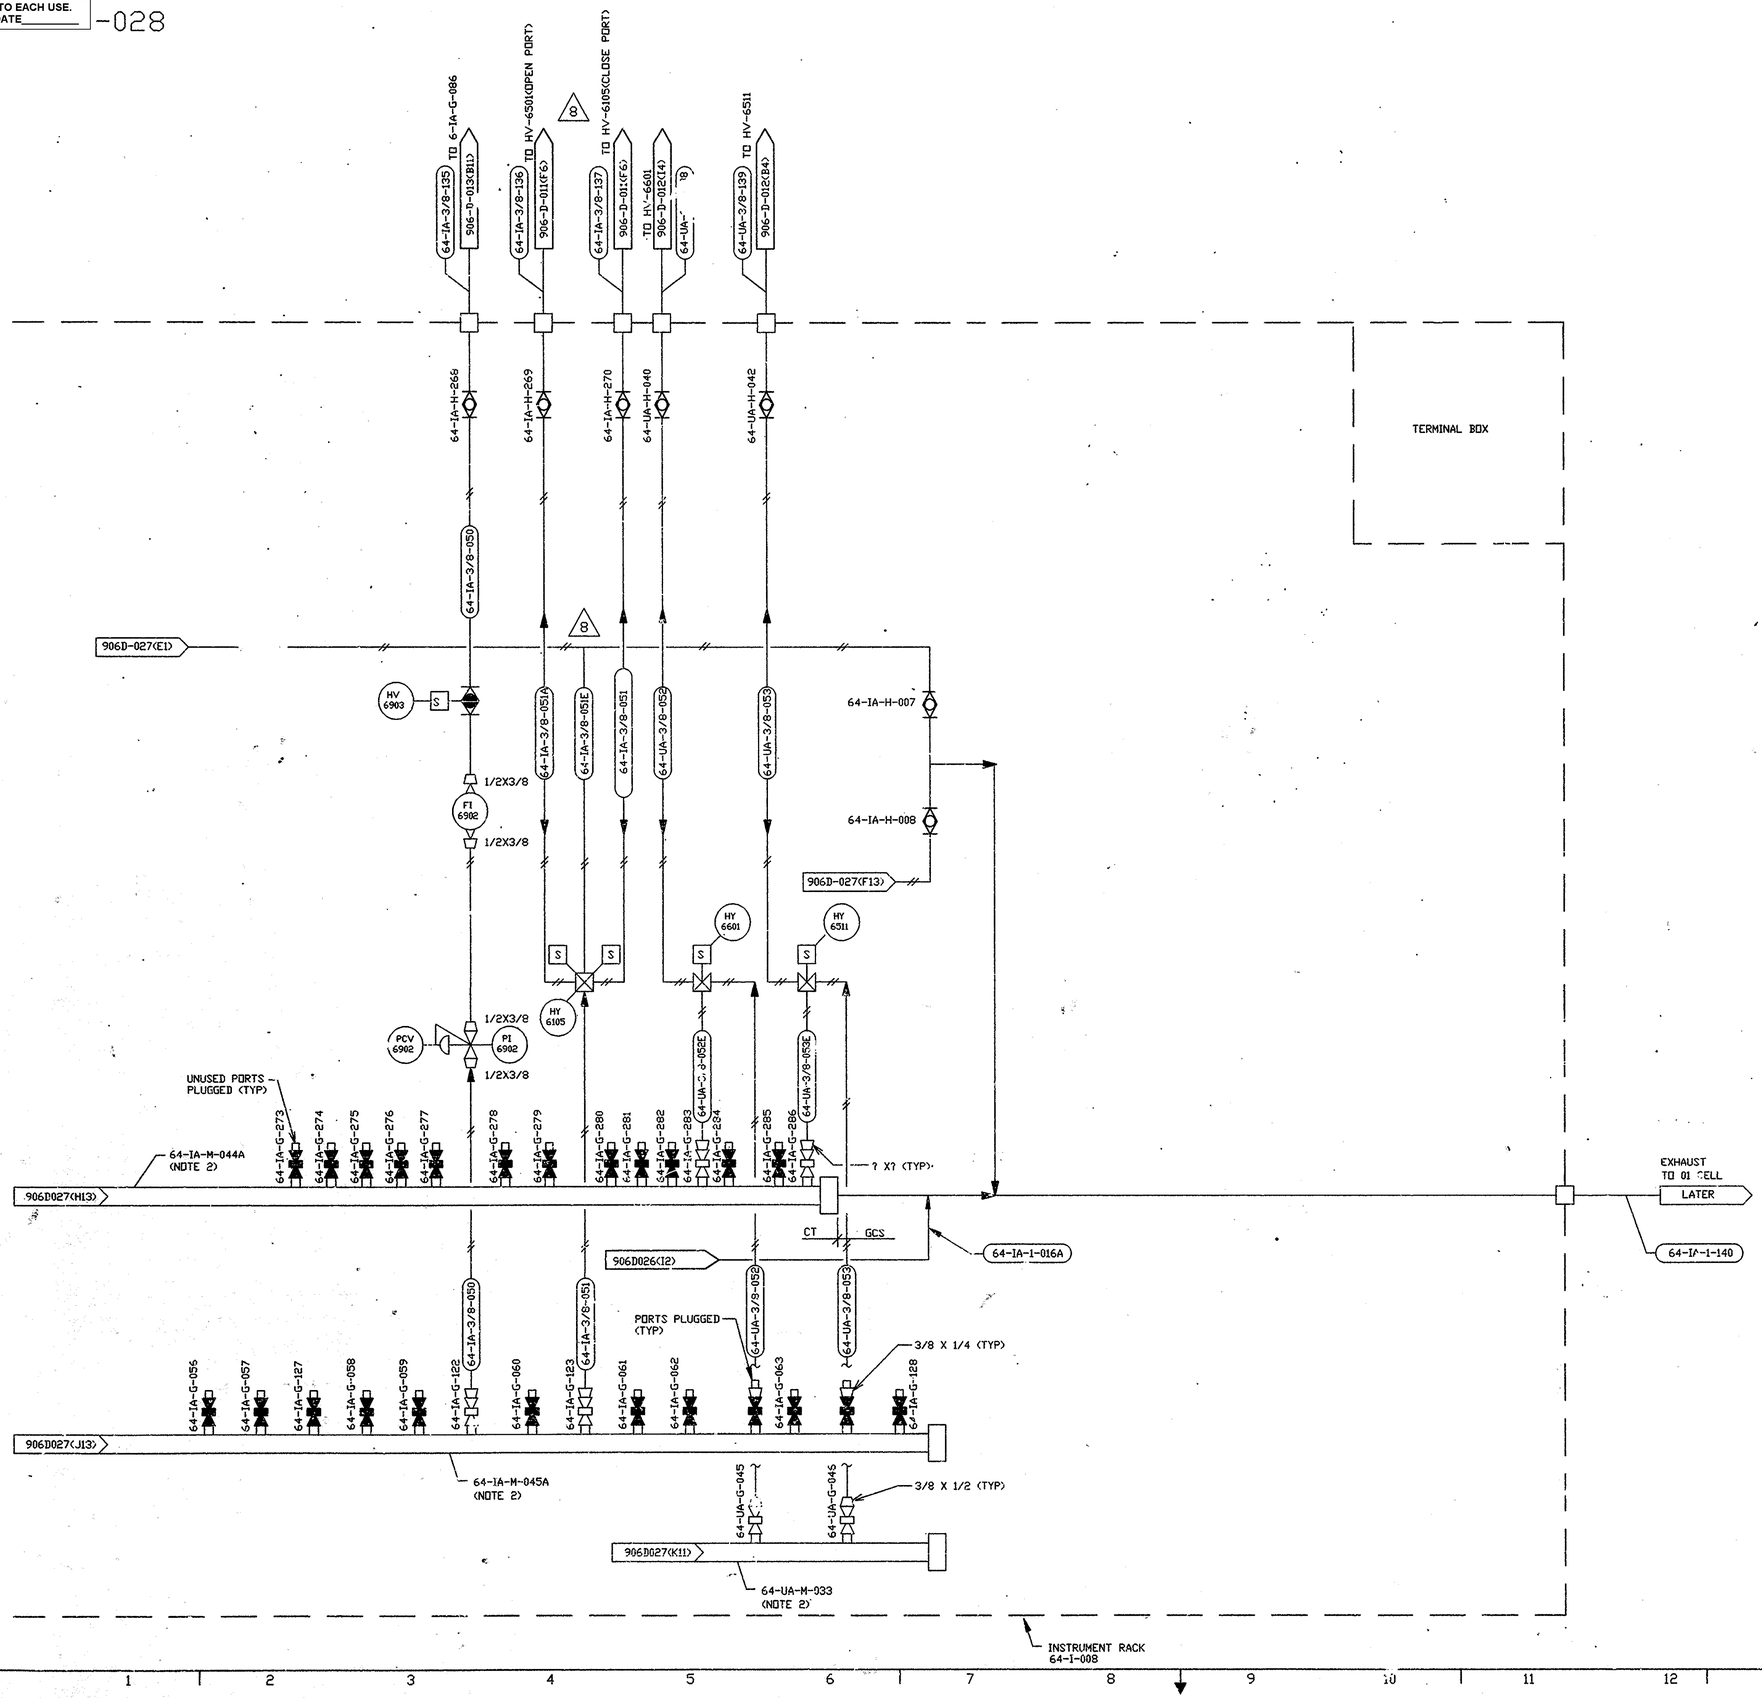

NO.	DATE	REVISION	DR	CH	APPROVED
0	9/24/91	ER 2193			JRH
1	10/7/91	GEN REV PER ECN 4553	LRK	HAB	B.L.GERMONO
2	4/15/92	REV PER ECN 5095	CGR	HAB	B.L.GERMONO
3	06/16/92	REV PER ECN 5251 & 5252	SRC	HAB	B.L.GERMONO
4	12/9/92	GEN REV PER ECN 5698	SRD	HAB	LED B.L.GERMONO
5	03/15/93	REV PER ECN 5997	DAK	HAB	JHK
6	9/3/93	REV PER ECN 6598	AAJ	HAB	BLG
7	4/19/95	REV PER ECN 8795	SRD	GLS	DAVE D
8	8/2/95	REV PER ECN 9125	MJC	DRS	[illegible]

NOTES:

1. FOR NOTES AND REFERENCE DRAWINGS SEE 906-D-025
2. ACTUAL LOCATION OF MANIFOLD VALVES, SEE DWGS 900D-4842 AND 906D-072.

LEGEND:

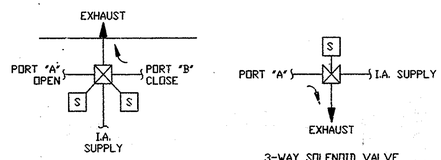

4-WAY SOLENOID VALVE
PORT "A" ENERGIZED

3-WAY SOLENOID VALVE
PORT "A" DE-ENERGIZED

FOR DRAWING INDEX SEE DRAWING NO. _____

APPRVD WVNS CO.	
PROJECT MGR F J E STOREY	12-07-90
ENGINEER SUPV J KLEIN	12-07-90
LEAD DISC ENGR S NATH	12-07-90
DESIGN R J LEWKO	12-07-90
CHECKED V BHAMBHANI	12-07-90
DRAWN R J LEWKO	DATE 12-07-90
DE-AC07-81NE44139 PROJECT NO.	
19-CWV-02275 SUBCONTRACT NO.	
ISSUED FOR CONSTRUCTION	

EBASCO SERVICES INCORPORATED
A/E O.F.S. NO.2388 TASK ORDER 025
FOR
WEST VALLEY NUCLEAR SERVICES COMPANY,INC
WEST VALLEY,NEW YORK

WEST VALLEY DEMONSTRATION PROJECT

VITRIFICATION FACILITY
EX-CELL OFF-GAS P & ID
INSTRUMENT RACK I-008 (SHEET 3)

SIZE	INDEX CODE NUMBER				DRAWING NO.	REV.
D	AREA	DR.TYP	CL	ORIG	906D-028	8
SCALE NONE	SPEC. CODES				A/E SHEET NO. 906-D-028	A

CAD DRAWING - DO NOT REVISE THIS ORIGINAL

FILE NAME:F028D001 UIC(037,144)
PLOT REQ NO. P.1 DATE:11-27-90