VERIFY ALL DOCUMENTS FOR CURRENT REVISION AND PENDING CHANGES PRIOR TO EACH USE.
INIT_____ DATE_____

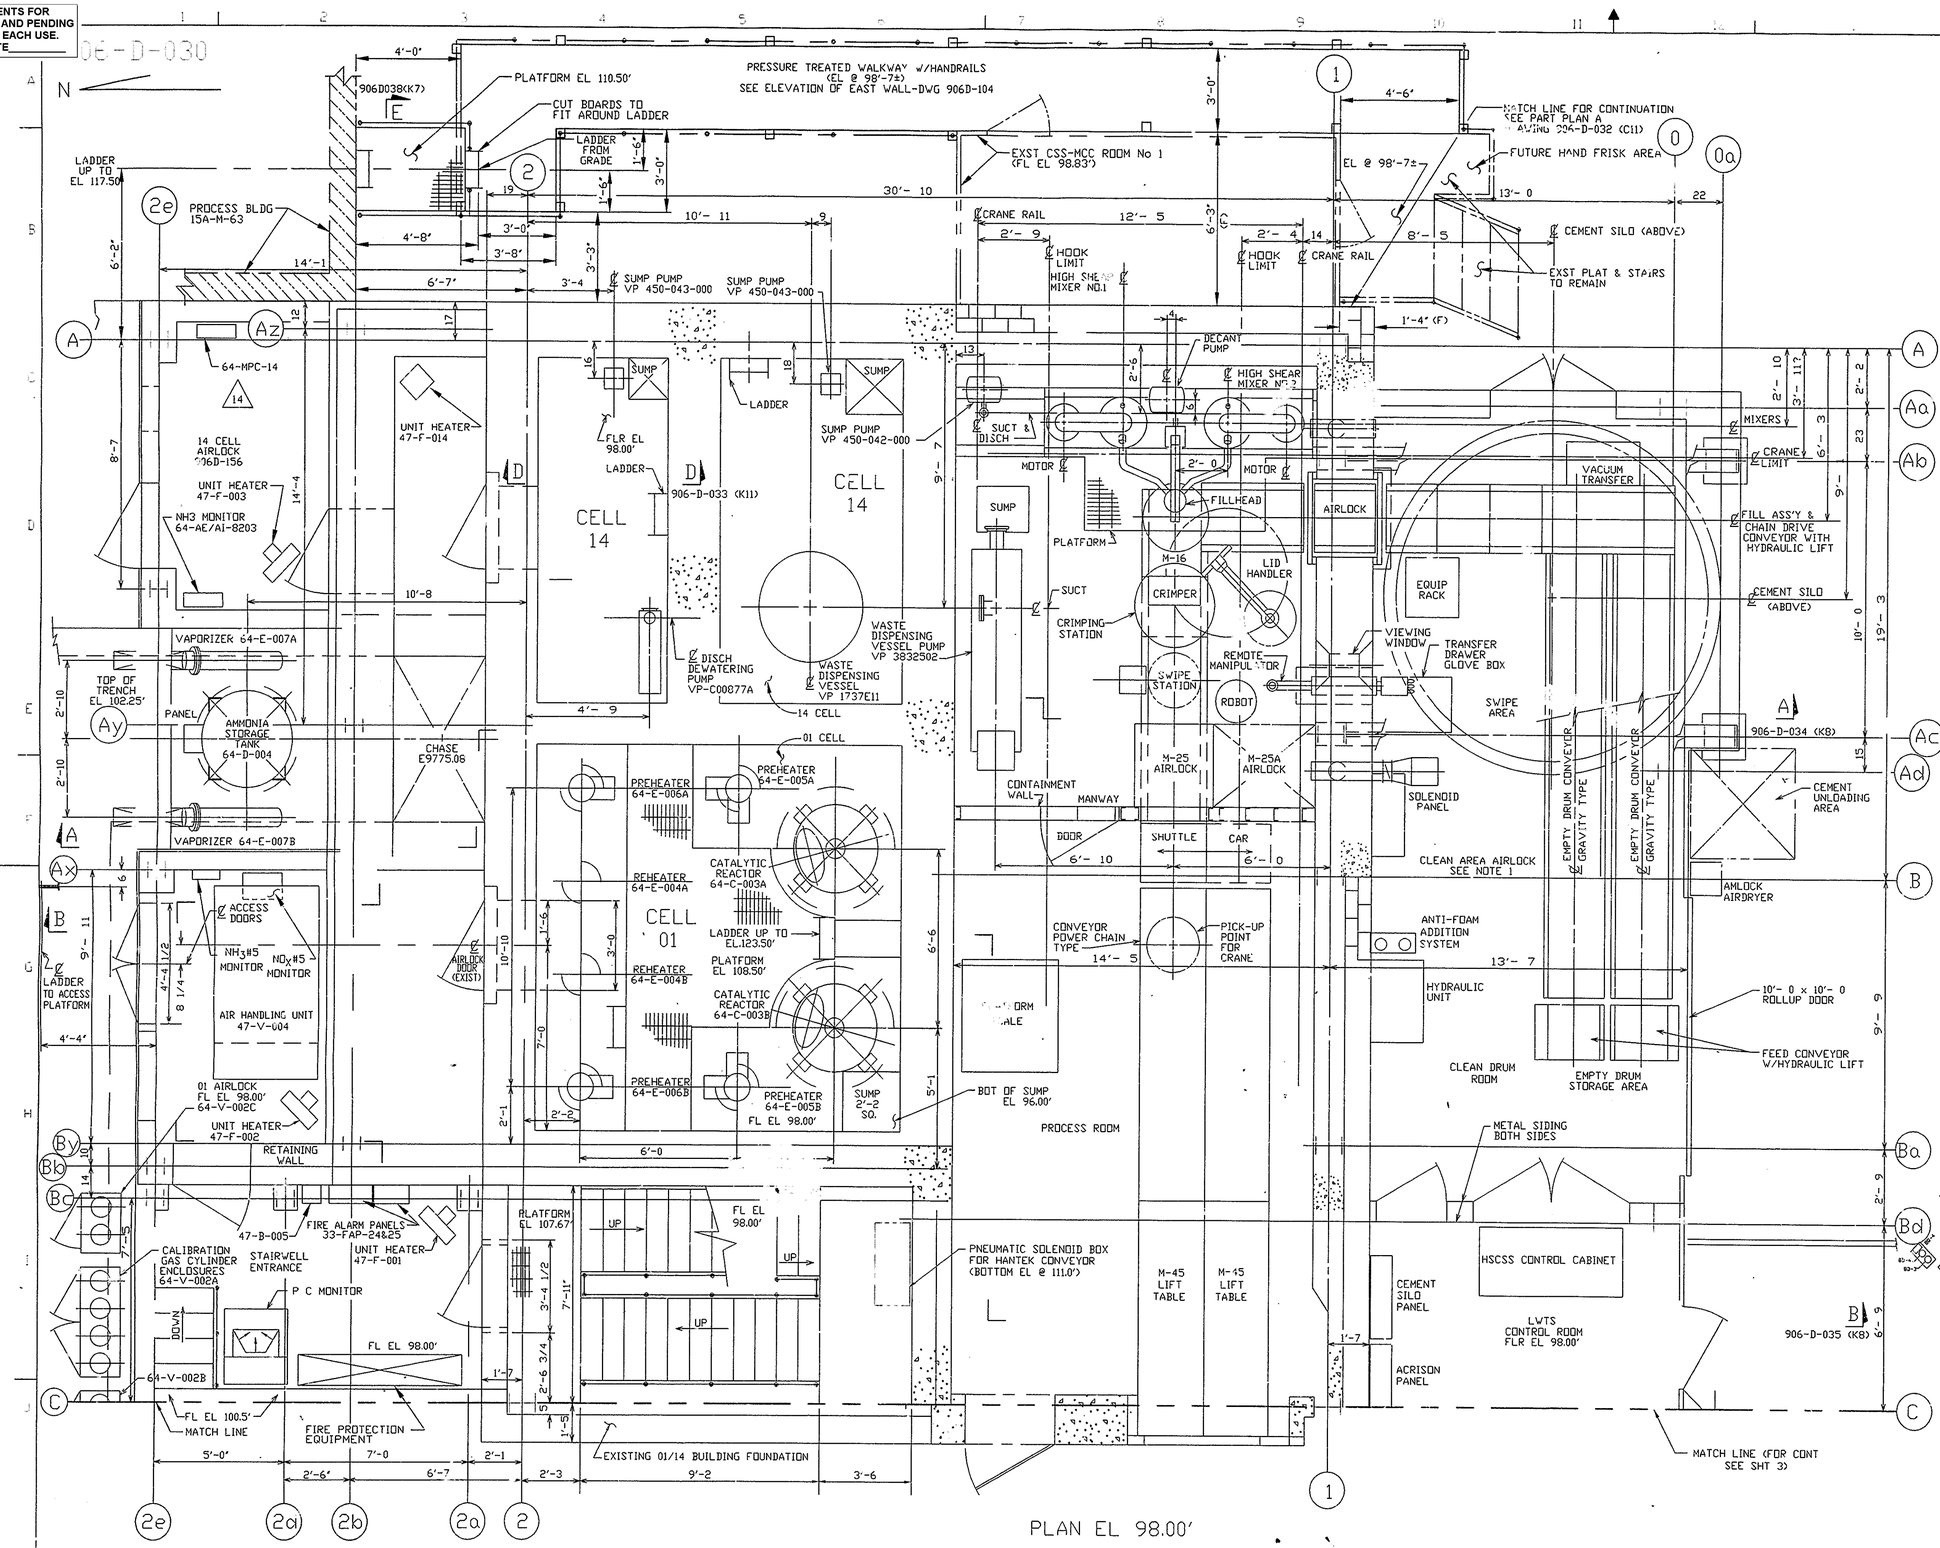

NO.	DATE	REVISION	DR	CH	APPROVED
B	09-27-90	GENERAL REVISION	YP	GMG	RJL FSK FJES
C	12-07-90	GENERAL REVISION	YP	JDS	FJES
0	9-24-91	ER 2193		JRH	
13	12/19/97	ECN 10983	DLL	HAB	
14	02/03/98	ECN 11211	DMM		
9	11/09/94	FCN NOX-0078	HAB	GLS	HAJ
10	5/22/95	ECN 8907	MJL	DRS	
11	11/20/95	ECN 9422	JHS	HAB	
12	9/12/96	ECN 10238	DAK	HAB	

NOTES

1. THESE GENERAL ARRANGEMENTS 906-D-030 THRU 035 SUPERSEDE EBASCO GENERAL ARRANGEMENTS 902-D-033 THRU 038 IN THEIR ENTIRETY.

REFERENCE DRAWINGS

GENERAL ARRANGEMENT-01/14 BUILDING PLAN EL 116.50'	906-D-031
GENERAL ARRANGEMENT-01/14 BUILDING PLAN EL 130.00' & SECTIONS	906-D-032
GENERAL ARRANGEMENT-01/14 BUILDING PLAN EL 144.00' & SECTIONS	906-D-033
GENERAL ARRANGEMENT-01/14 BUILDING SECTIONS	906-D-034
GENERAL ARRANGEMENT-01/14 BUILDING SECTIONS	906-D-035
CHANGE ROOM EXTENSION ARRGT&FDTNS	900-D-037 900-D-038
TRUCK LOADOUT EXTENSION ARRGT&FDTNS	900D-1380 900D-1479 900D-1480
LWTS CONTROL ROOM EXTENSION ARRGT'S	900D-1180 900D-1385 900D-389 SH4
01/14 BLDG EXISTING FOUNDATIONS	2401-01-801-2
OFF-GAS TRENCH ARRGT	906-D-030 SH2
SHOWER/EYE WASH STATION	906-D-083 SH11
FIRE WATER LINES	900-D-253 900D-4464 SH1 15R-L-81
CATCH BASINS	900D-4398 SH1
HVAC PLANS 01/14 BLDG	906D-430 THRU 906D-436
HANTEK CONVEYOR CONTROL ENCL	906D-1512
STAIRWELL @ EL 98'-0	906D-121

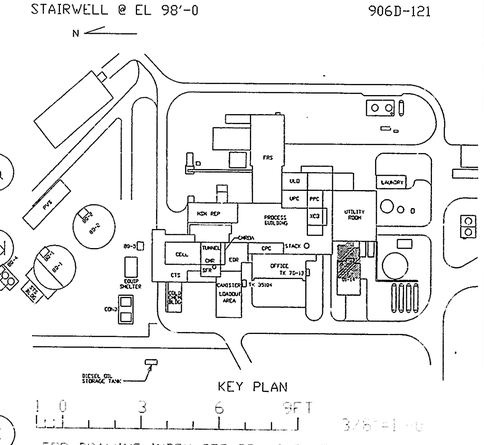

FOR DRAWING INDEX SEE DRAWING NO

APPRVD WVNS CO.		EBASCO SERVICES INCORPORATED A/E O.F.S. NO.2388 TASK ORDER 025
PROJECT MGR F J E STOREY	06-15-90	FOR WEST VALLEY NUCLEAR SERVICES COMPANY, INC. WEST VALLEY, NEW YORK
ENGINEER SUPV F S KOWALCZYK	06-15-90	
LEAD DISC ENGR F S KOWALCZYK	06-15-90	WEST VALLEY DEMONSTRATION PROJECT VITRIFICATION FACILITY
DESIGN R J LEWKO	06-15-90	GENERAL ARRANGEMENT 01/14 BUILDING PLAN EL 98.00'
CHECKED P PANASCI	06-15-90	
DRAWN R J LEWKO	DATE 06-15-90	

PROJECT NO.	SIZE	INDEX CODE NUMBER (AREA DR.TYP SL SHEET ORIG)	DRAWING NO 906-D-030 REV. 14
SUBCONTRACT NO.	SCALE 3/8"=1'-0	SPEC CODES	A/E SHEET NO
ISSUED FOR CONSTRUCTION			

Fri Feb 09 14:40:46 1998 HAB