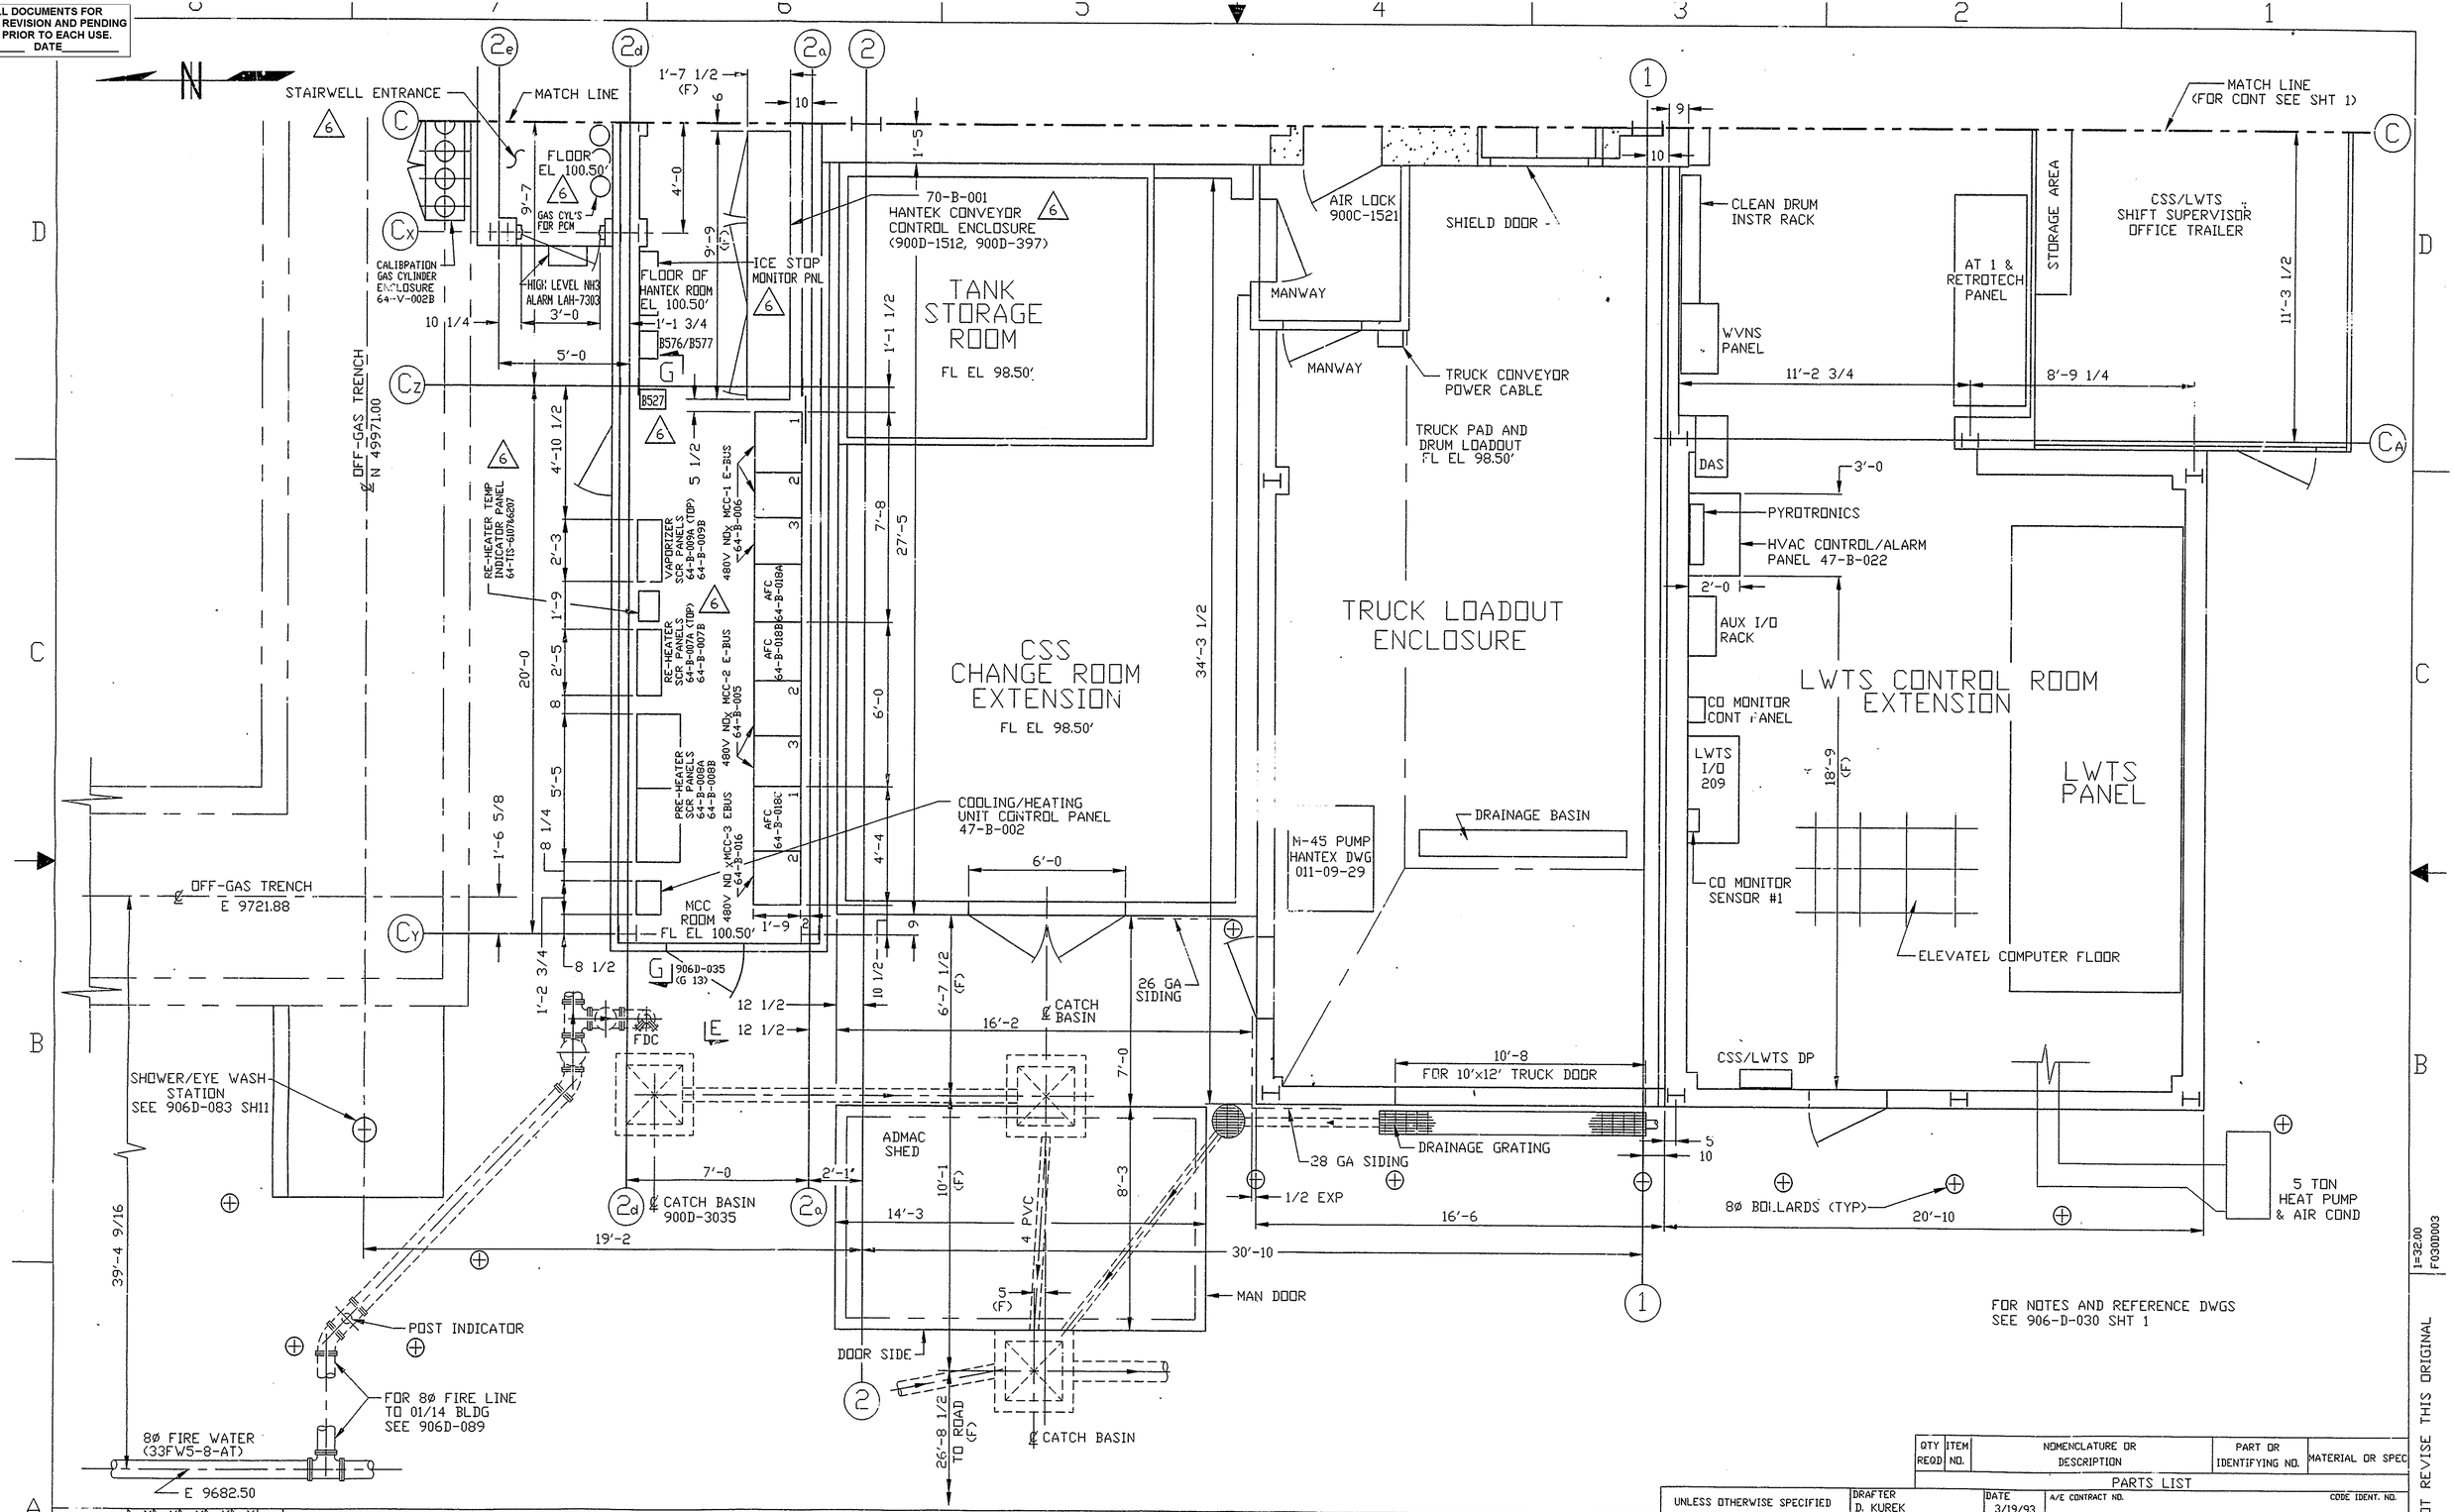

QTY REQD	ITEM NO.	NOMENCLATURE OR DESCRIPTION	PART OR IDENTIFYING NO.	MATERIAL OR SPEC

PARTS LIST

REV	DESCRIPTION	APP
0	ER# 2619 CREATED PER ECN 6104 3/19/93 DAK	DRS JHK 5/14/93
1	ECN 6524 WCK 7/19/93	HAB JHK
2	ECN 6805 BP 11/30/93	HAB JHK
3	ECN 7615 BP 04/12/94	DRS JHK
4	ECN 7983 DJN 08/08/94	GLS JHK
5	FCN NOx-0378 BP 12/7/94	
6	ECN 10238 DAK 9/12/96	

REVISIONS

UNLESS OTHERWISE SPECIFIED	DRAFTER D. KUREK	DATE 3/19/93	A/E CONTRACT NO. CODE IDENT. NO.
ALL DIMS IN INCHES	CHECKER H BARKER	DATE 05/11/93	FOR WEST VALLEY NUCLEAR SERVICES CO.,INC. WEST VALLEY, NEW YORK
TOLERANCES-DO NOT SCALE	ENGR. J H KRUZICKI	DATE 05/11/93	
2 PL DEC ± N/A; 3 PL DEC ± N/A; ANGLES ± N/A			
FRACTIONS ± N/A	COG.MGR.APPVL T E COTTRELL	DATE 5/12/93	
D.SPEC.NO. 0000	SYS.ENGR.APPVL R F VANCE	DATE 14 MAY 93	
NEXT ASSEMBLY	Q.A.APPVL R N KRAPF	DATE 5/13/93	
	DFTG.SUPR. JOHN HORTON	DATE 5/14/93	

VITRIFICATION FACILITY
GENERAL ARRANGMENT
01/14 BUILDING PLAN EL 98.00'

DWG SIZE D | SCALE 3/8"=1'-0 | WEIGHT | A/E DWG NO. | DWG NO. 906D-030 | REV 6 | SHEET 3 OF

CAD DRAWING-DO NOT REVISE THIS ORIGINAL

1=32.00 F030D003