VERIFY ALL DOCUMENTS FOR CURRENT REVISION AND PENDING CHANGES PRIOR TO EACH USE.
INIT_____ DATE_____

906-D-031

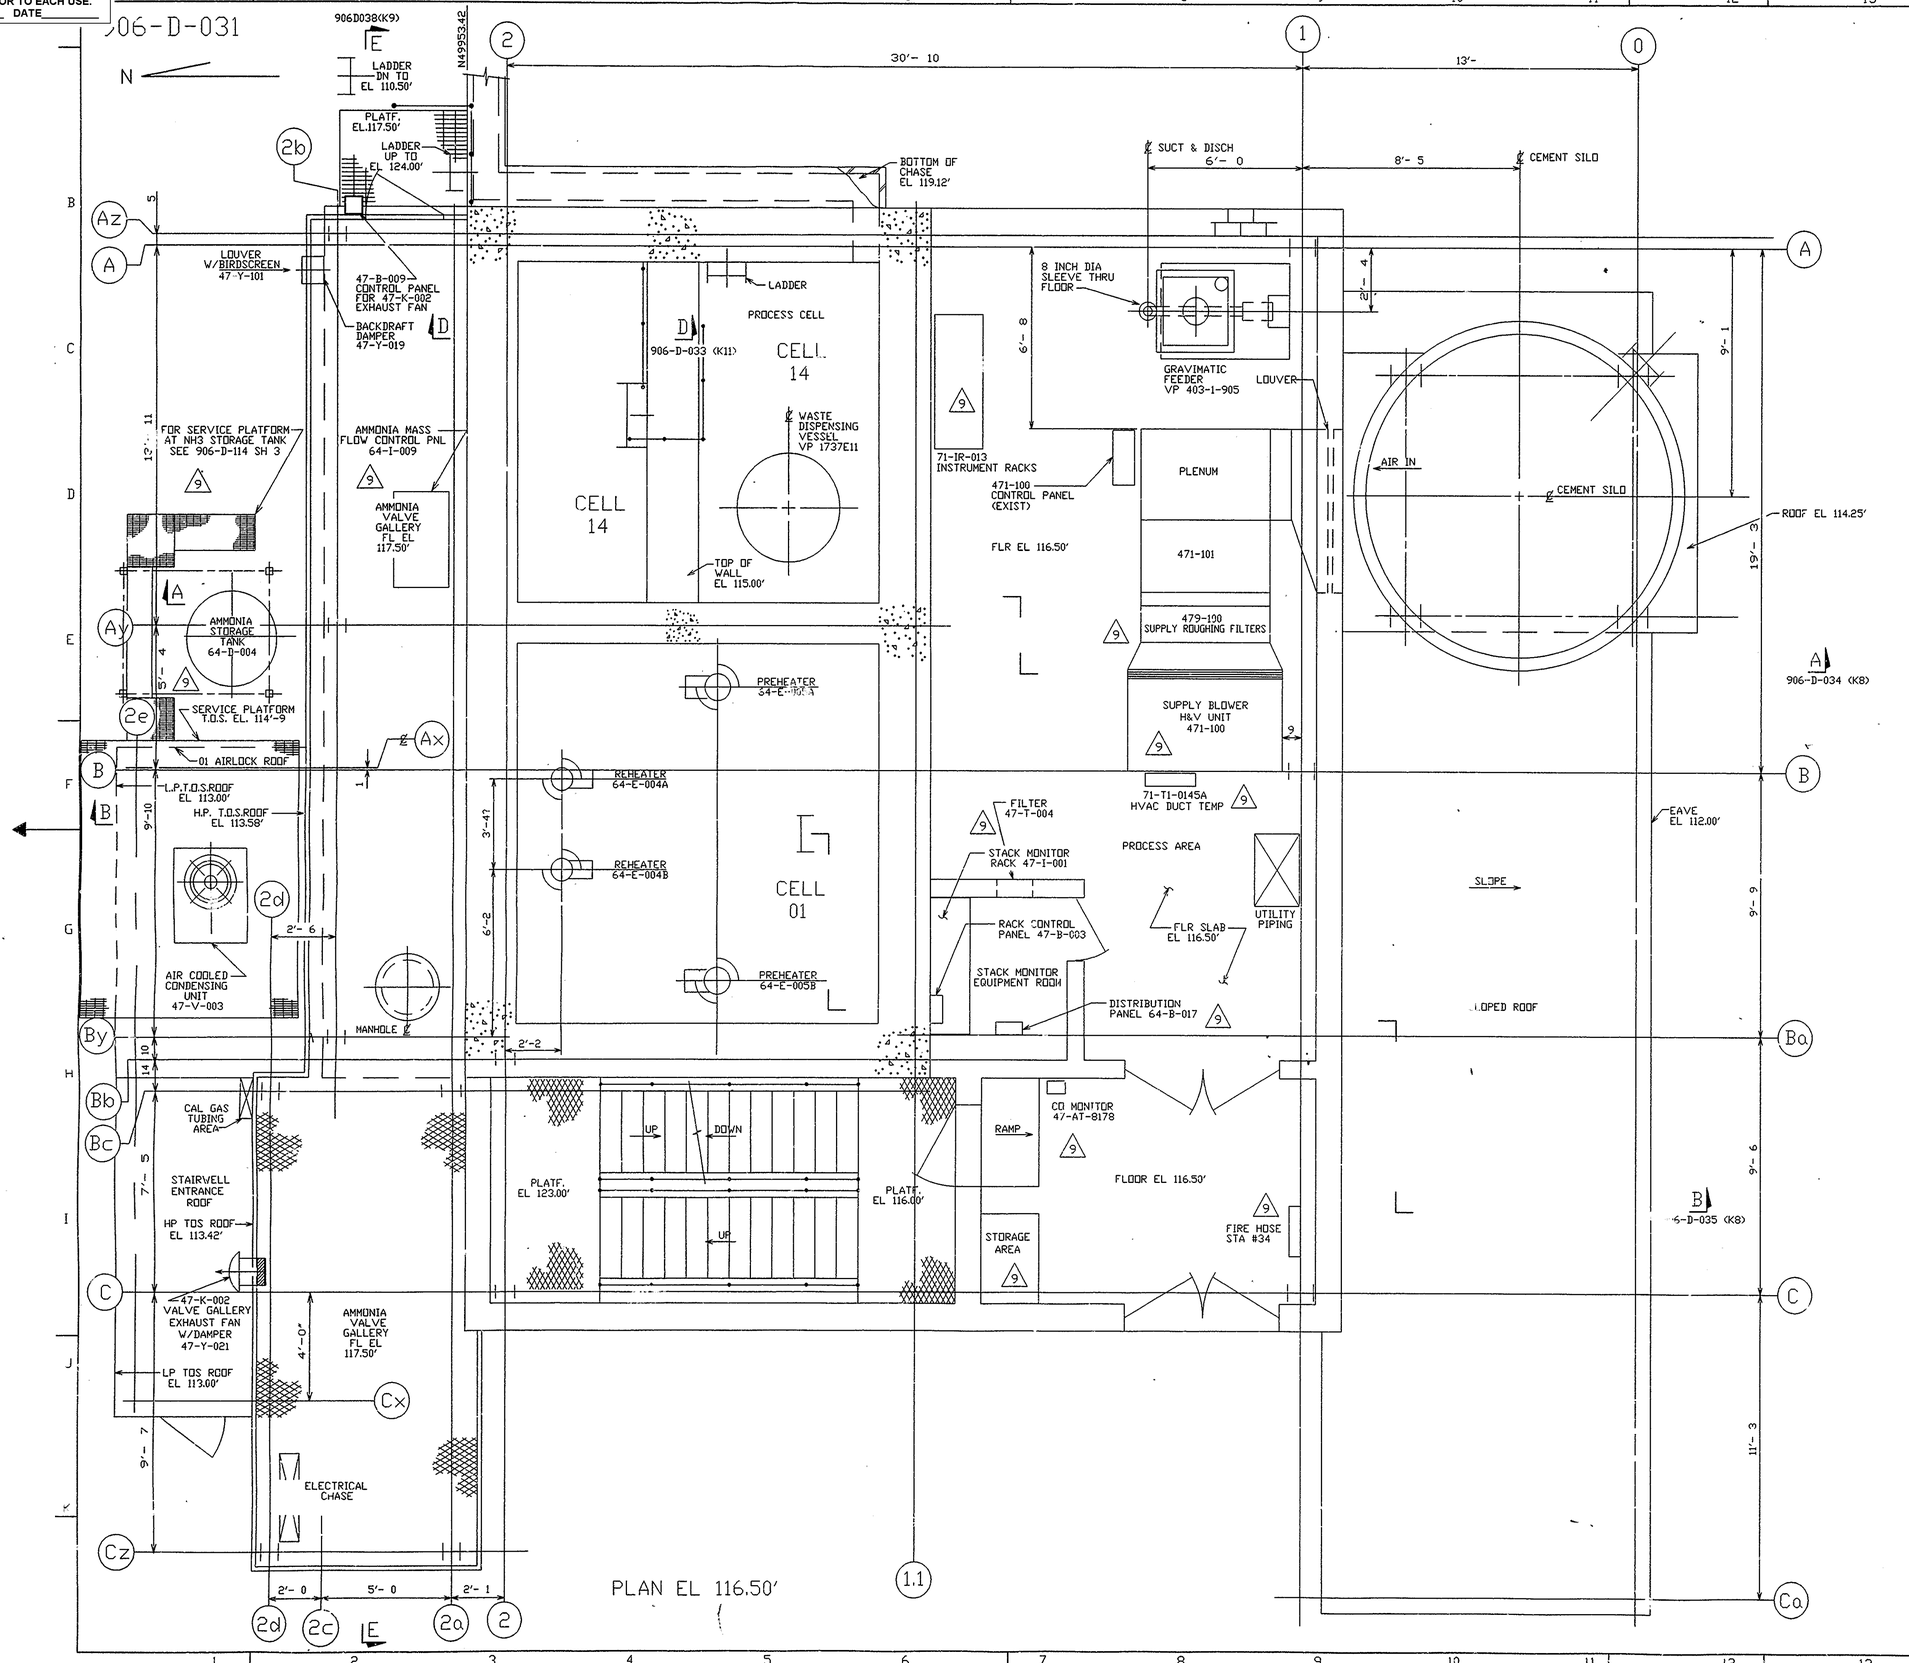

NO.	DATE	REVISION	DR	CH	APPROVED		
B	09-27-90	GENERAL REVISION	YP	GMG	RJL	FSK	FJES
C	12-07-90	GENERAL REVISION	YP	JDS	RJL	FSK	FJES
0	9-24-91	ER 2193			JRH		
7	11/09/94	FCN NOX-0078	HAB	GLS	HAJ		
8	12/09/94	FCN NOX-0146	RAS	DRS	JHK		
9	9/19/96	ECN 10238	DAK				
4	05-14-93	ECN 6290	HJL	HAB	DJR		
5	07-20-93	ECN 6524	WCK	DRS	JHK		
6	08-03-94	ECN 7983	DJN	DRS	JHK		

NOTES

FOR NOTES AND REFERENCE DRAWINGS SEE DWG 906-D-030 SH 1.

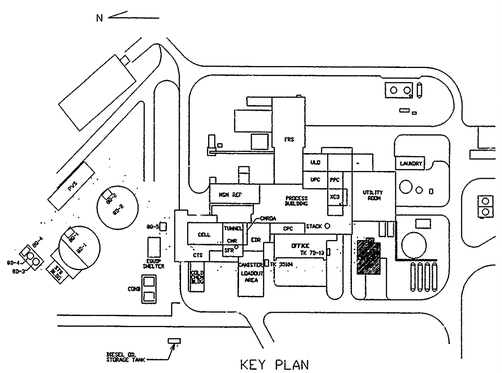

KEY PLAN

1 0 3 6 9FT 3/8"=1'-0

FOR DRAWING INDEX SEE DRAWING NO. _____

APPRVD WVNS CO.	906-D-03
PROJECT MGR F J E STOREY	06-15-90
ENGINEER SUPV F S KOWALCZYK	06-15-90
LEAD DISC ENGR F S KOWALCZYK	06-15-90
DESIGN R J LEWKO	06-15-90
CHECKED P PANASCI	06-15-90
DRAWN R J LEWKO	DATE 06-15-90

EBASCO SERVICES INCORPORATED
A/E D.F.S. NO.2388 TASK ORDER 025
FOR
WEST VALLEY NUCLEAR SERVICES COMPANY,INC
WEST VALLEY,NEW YORK

WEST VALLEY DEMONSTRATION PROJECT
VITRIFICATION FACILITY
GENERAL ARRANGEMENT
01/14 BUILDING PLAN EL 116.50'

DE-AC07-81NE44139 PROJECT NO.
19-CWV-02275 SUBCONTRACT NO.
ISSUED FOR CONSTRUCTION

SIZE	INDEX CODE NUMBER				DRAWING NO.	REV.
	AREA	DR.TYP	CL	ORIG		
D					906-D-031	9

SCALE 3/8"=1'-0 | SPEC. CODES | A/E SHEET NO. 906-D-031 C

F031D001 1=32.00