VERIFY ALL DOCUMENTS FOR CURRENT REVISION AND PENDING CHANGES PRIOR TO EACH USE.
INIT_____ DATE_____

906-D-032

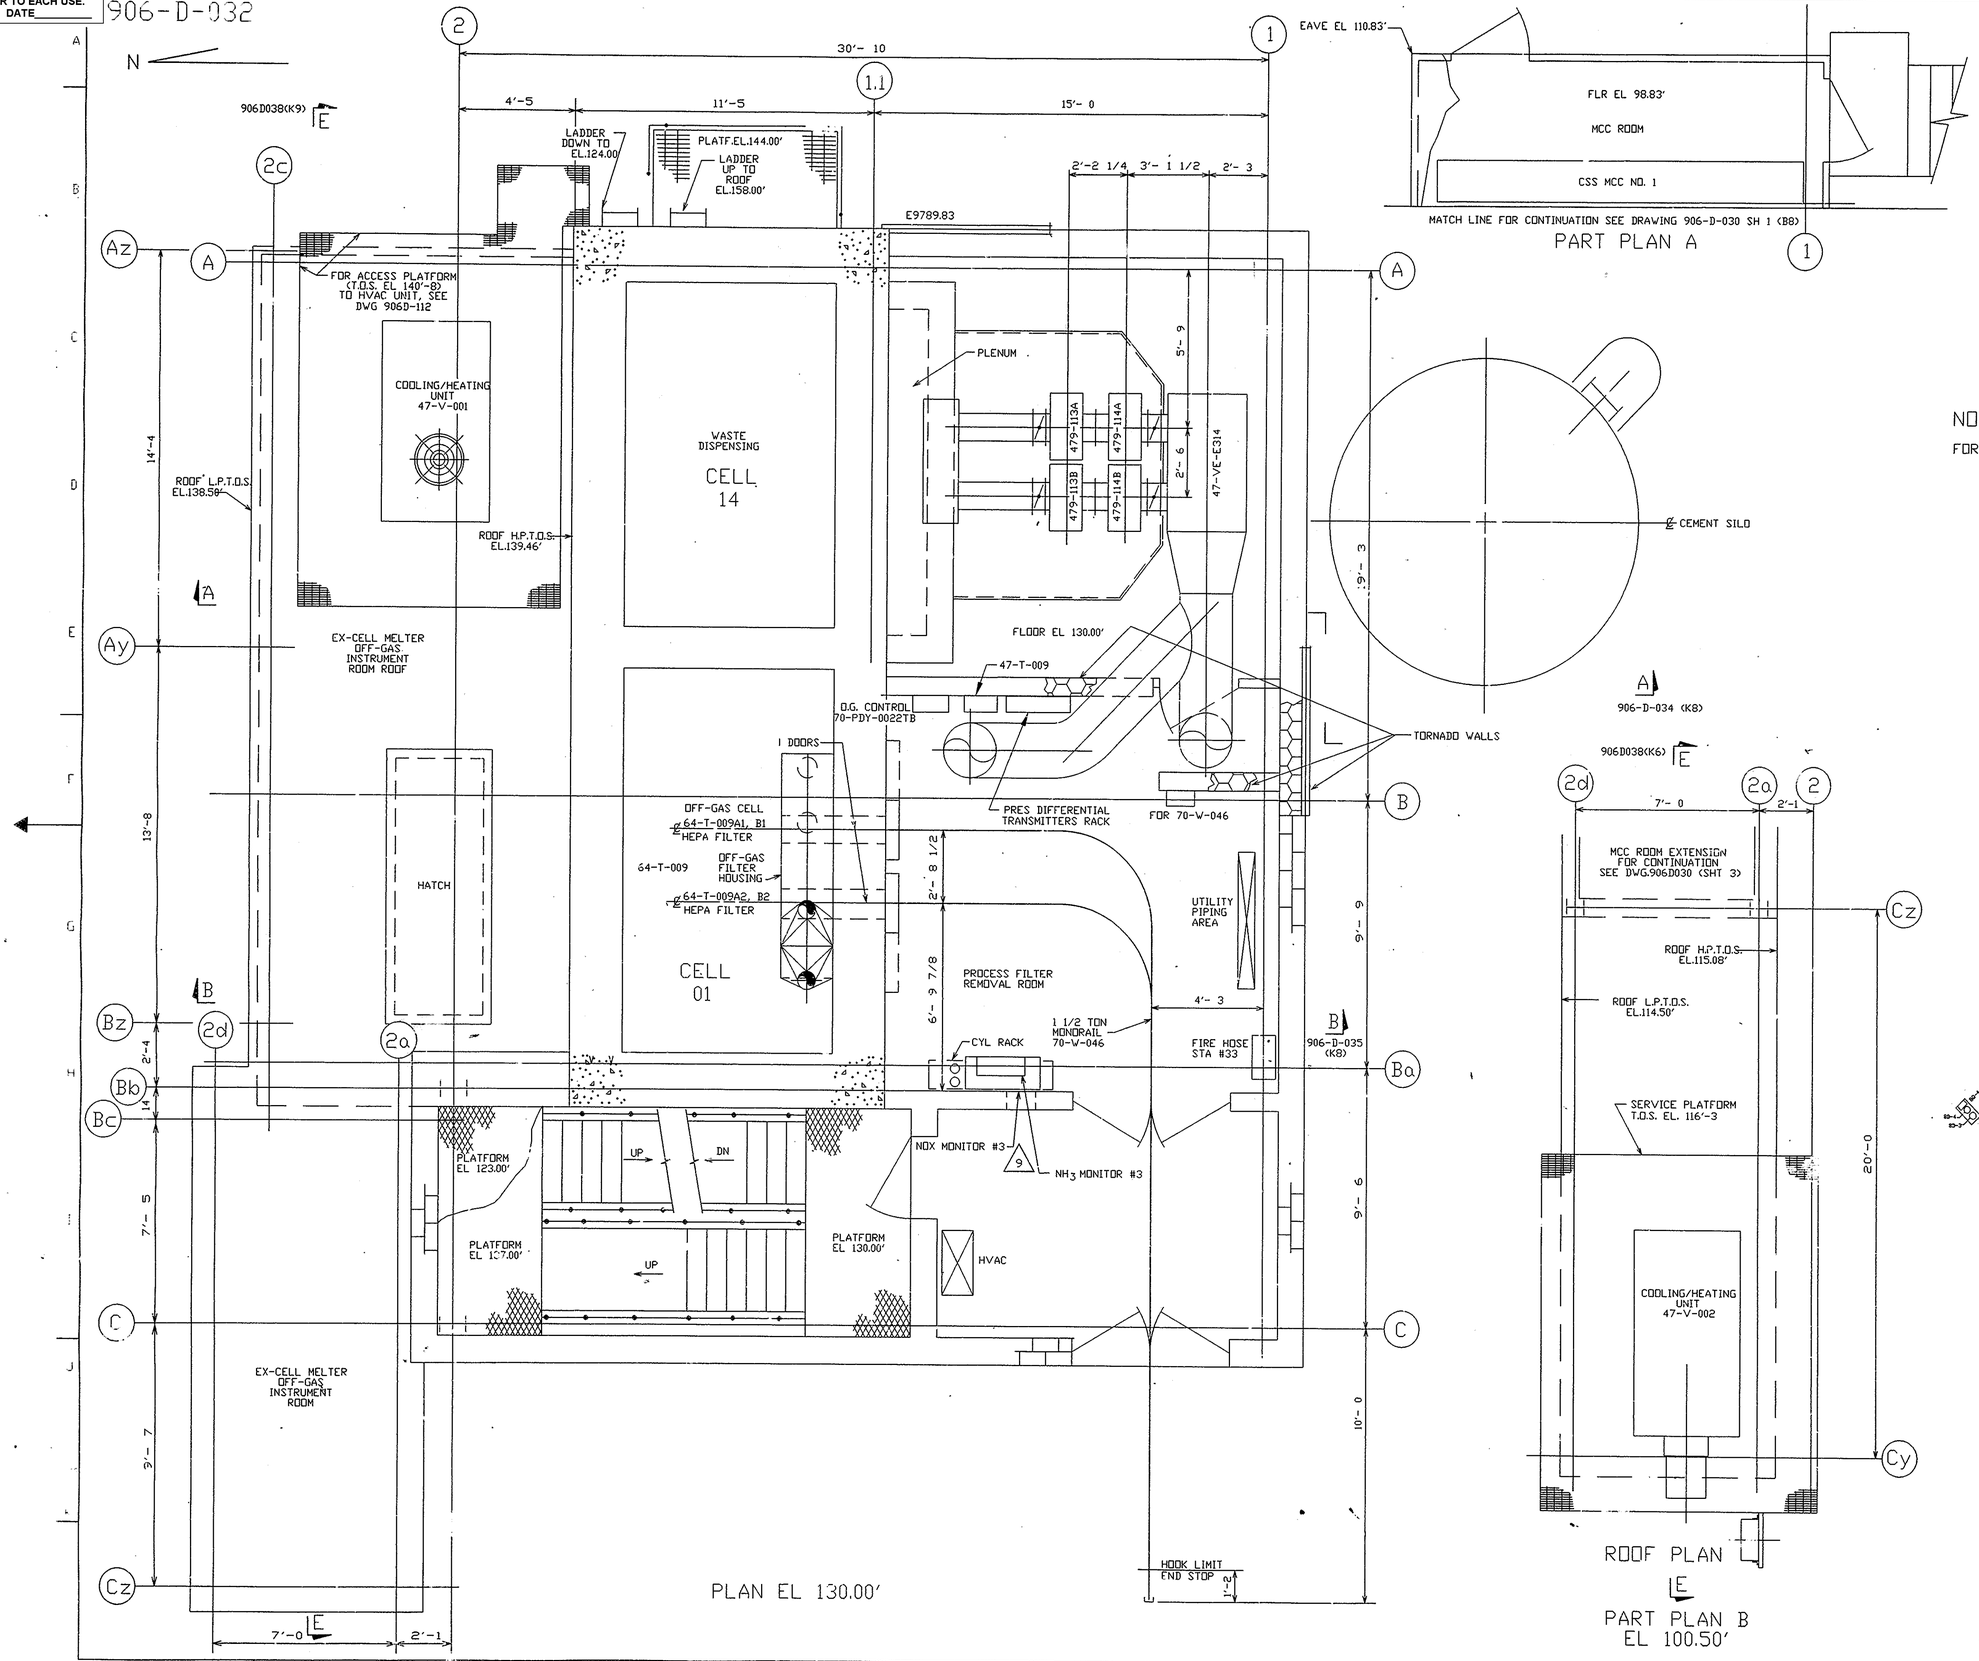

NO.	DATE	REVISION	DR	CH	APPROVED	
B	09-27-90	GENERAL REVISION	YP	GMG	RJL	FSK FJES
C	12-07-90	GENERAL REVISION	YP	JDS	RJL	FSK FJES
0	9-24-91	ER 2193			JRH	
7	11/09/94	FCN NOX-0078	HAB	GLS	HAJ	
8	9/13/96	ECN 10238	DAK	HAB		
9	12/19/97	ECN 10983	DLL	HAB		
4	3-22-93	GEN REV/ECN 6323	JLH	DRS	JHK	
5	5-14-93	ECN 6290	HJL	HAB	DJR	
6	8-3-94	ECN 7983	DJN	HAB	DJR	

NOTES

FOR NOTES AND REFERENCE DRAWINGS SEE DWG 906-D-030. SHT 1

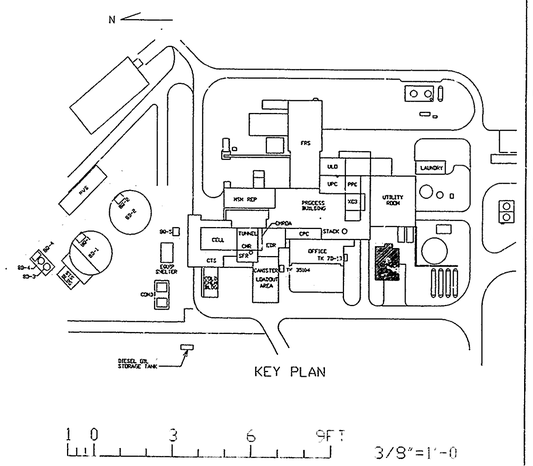

KEY PLAN

1 0 3 6 9FT 3/8"=1'-0

FOR DRAWING INDEX SEE DRAWING NO._____

APPRV WVNS CO.	EBASCO SERVICES INCORPORATED
	A/E O.F.S. NO.2388 TASK ORDER 025
PROJECT MGR F J E STOREY 06-15-90	FOR WEST VALLEY NUCLEAR SERVICES COMPANY,INC WEST VALLEY,NEW YORK
ENGINEER SUPV F S KOWALCZYK 06-15-90	
LEAD DISC ENGR F S KOWALCZYK 06-15-90	WEST VALLEY DEMONSTRATION PROJECT VITRIFICATION FACILITY
DESIGN R.JLEWKO 06-15-90	GENERAL ARRANGEMENT 01/14 BUILDING PLAN EL 130.00' MCC ROOM EL100.50'
CHECKED P PANASCI 06-15-90	
DRAWN J.PATEL DATE 06-15-90	
DE-AC07-81NE44139 PROJECT NO.	SIZE / INDEX CODE NUMBER (AREA, DR.TYP, CL, ORIG) / DRAWING NO. 906-D-032 / REV. 9
19-CWV-02275 SUBCONTRACT NO.	
ISSUED FOR CONSTRUCTION	SCALE 3/8"=1'-0 / SPEC CODES / A/E SHEET NO. 906-D-032 C