VERIFY ALL DOCUMENTS FOR CURRENT REVISION AND PENDING CHANGES PRIOR TO EACH USE.
INIT_____ DATE_____

906-D-033

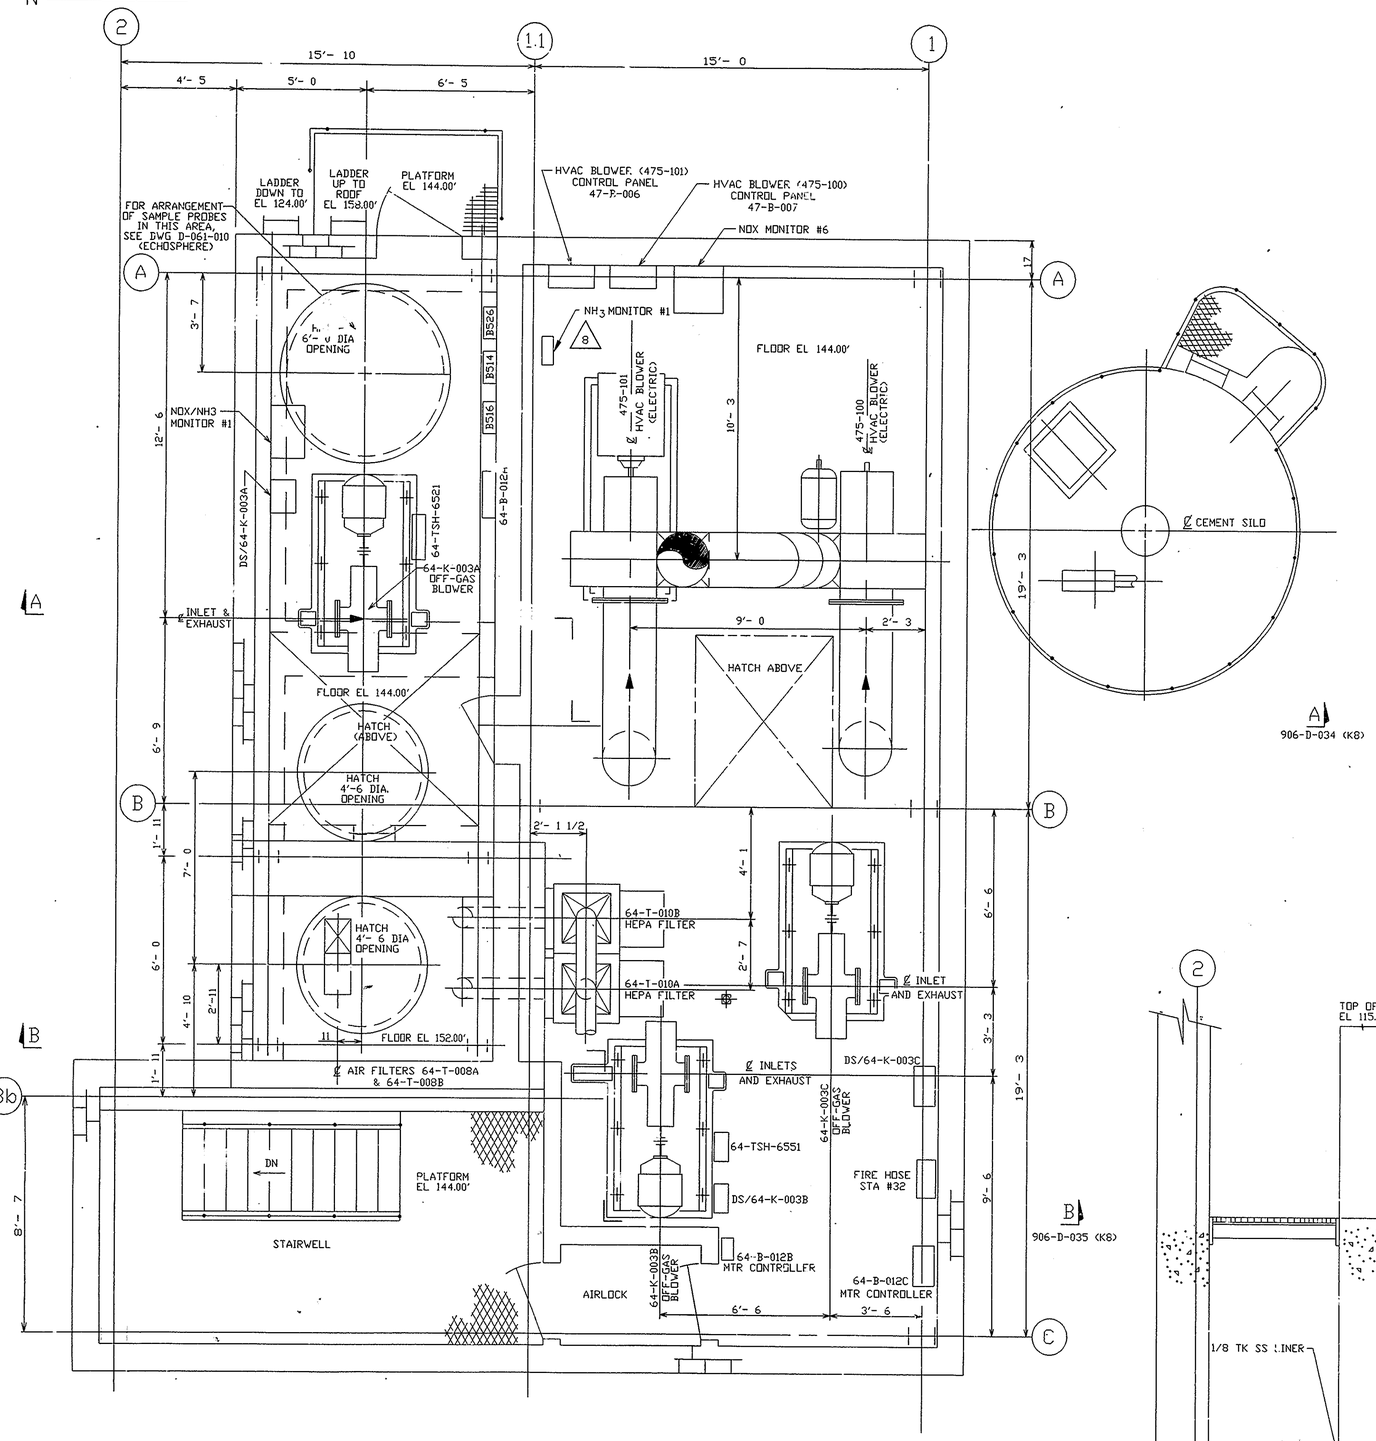

PLAN EL 144.00'

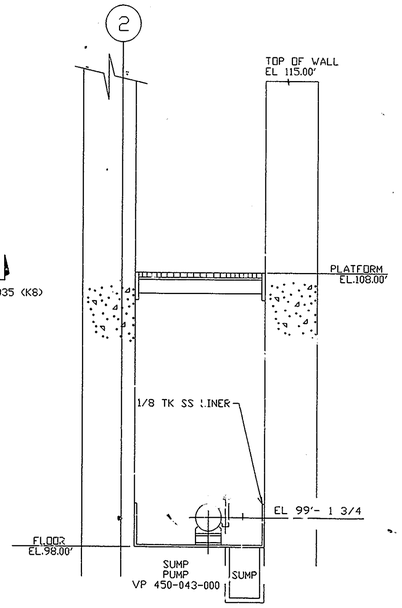

SECTION D
906-D-030 (C4)
906-D-031 (C4)

NO.	DATE	REVISION	DR	CH	APPROVED		
B	09-27-90	GENERAL REVISION	YP	GMG	RJL	FSK	FJES
C	12-07-90	GENERAL REVISION	YP	JDS	RJL	FSK	FJES
0	9-24-91	ER 2193			JRH		
8	12/19/97	ECN 10983	DLL	HAB			
2	1-18-93	ECN 5838	JLH	HAB	ZB		
3	03-03-93	ECN 5996	SRC	KMQ	JHK		
4	05-10-93	ECN 6323	JLH	DRS	JHK		
5	05-14-93	ECN 6290	HJL	HAB	DJR		
6	08/08/94	ECN 7960	DJN	DRS	JHK		
7	09/19/96	ECN 10238	DAK	HAB			

NOTES

1 FOR NOTES AND REFERENCE DRAWINGS SEE DWG 906-D-030.

2

3

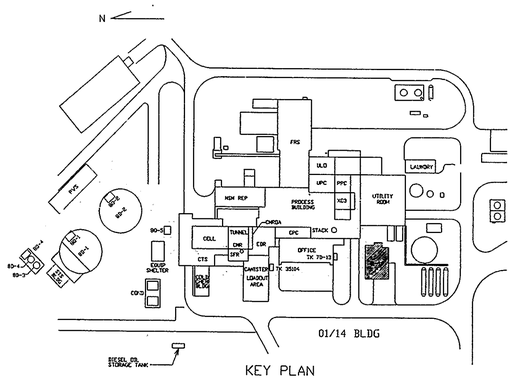

0 3 6 9FT 3/8"=1'-0

FOR DRAWING INDEX SEE DRAWING NO._____

APPRVD WVNS CO.	
PROJECT MGR F J E STOREY	06-15-90
ENGINEER SUPV F S KOWALCZYK	06-15-90
LEAD DISC ENGR F S KOWALCZYK	06-15-90
DESIGN R J LEWKO	06-15-90
CHECKED P PANASCI	06-15-90
DRAWN Y.PATEL	DATE 06-15-90

EBASCO SERVICES INCORPORATED
A/E O.F.S. NO.2388 TASK ORDER 025
FOR
WEST VALLEY NUCLEAR SERVICES COMPANY,INC
WEST VALLEY,NEW YORK

WEST VALLEY DEMONSTRATION PROJECT
VITRIFICATION FACILITY
GENERAL ARRANGEMENT
01/14 BUILDING PLAN EL 144.00'
& SECTIONS

DE-AC07-81NE44139 PROJECT NO.	SIZE	INDEX CODE NUMBER				DRAWING NO.	REV.
		AREA	DR.TYP	CL	ORIG		
19-CWV-02275 SUBCONTRACT NO.	D					906-D-033	8
ISSUED FOR CONSTRUCTION	SCALE 3/8"-1'-0		SPEC. CODES			A/E SHEET NO. 906-D-033	C

\DRAFTING\CAD4\CHECKING\CHCK\F0330001.DWG Mon Jan 19 13:21:40 1998 HAB