VERIFY ALL DOCUMENTS FOR CURRENT REVISION AND PENDING CHANGES PRIOR TO EACH USE.
INIT_____ DATE_____

A		REVISION	DR	CH	APPROVED		
B	09-27-90		YP	GMG	RJL	FSK	FJES
		GENERAL REVISION					
C	12-07-90		YP	JDS	RJL	FSK	FJES
		GENERAL REVISION					
0	9-24-91	ER 2193			JRH		
8	12/19/9	ECN 10983	DLL	HJS			
2	2-18-93	ECN 5838	JLH	HAB	ZB		
3	03-03-93	ECN 5996	SRC	KMQ	JHK		
4	05-10-93	ECN 6323	JLH	DRS	JHK		
5	05-14-93	ECN 6290	HJL	HAB	DJR		
6	08-10-94	ECN 7983	DJN	DRS	JHK		
7	09/19/96	ECN 10238	DAK	HAB			

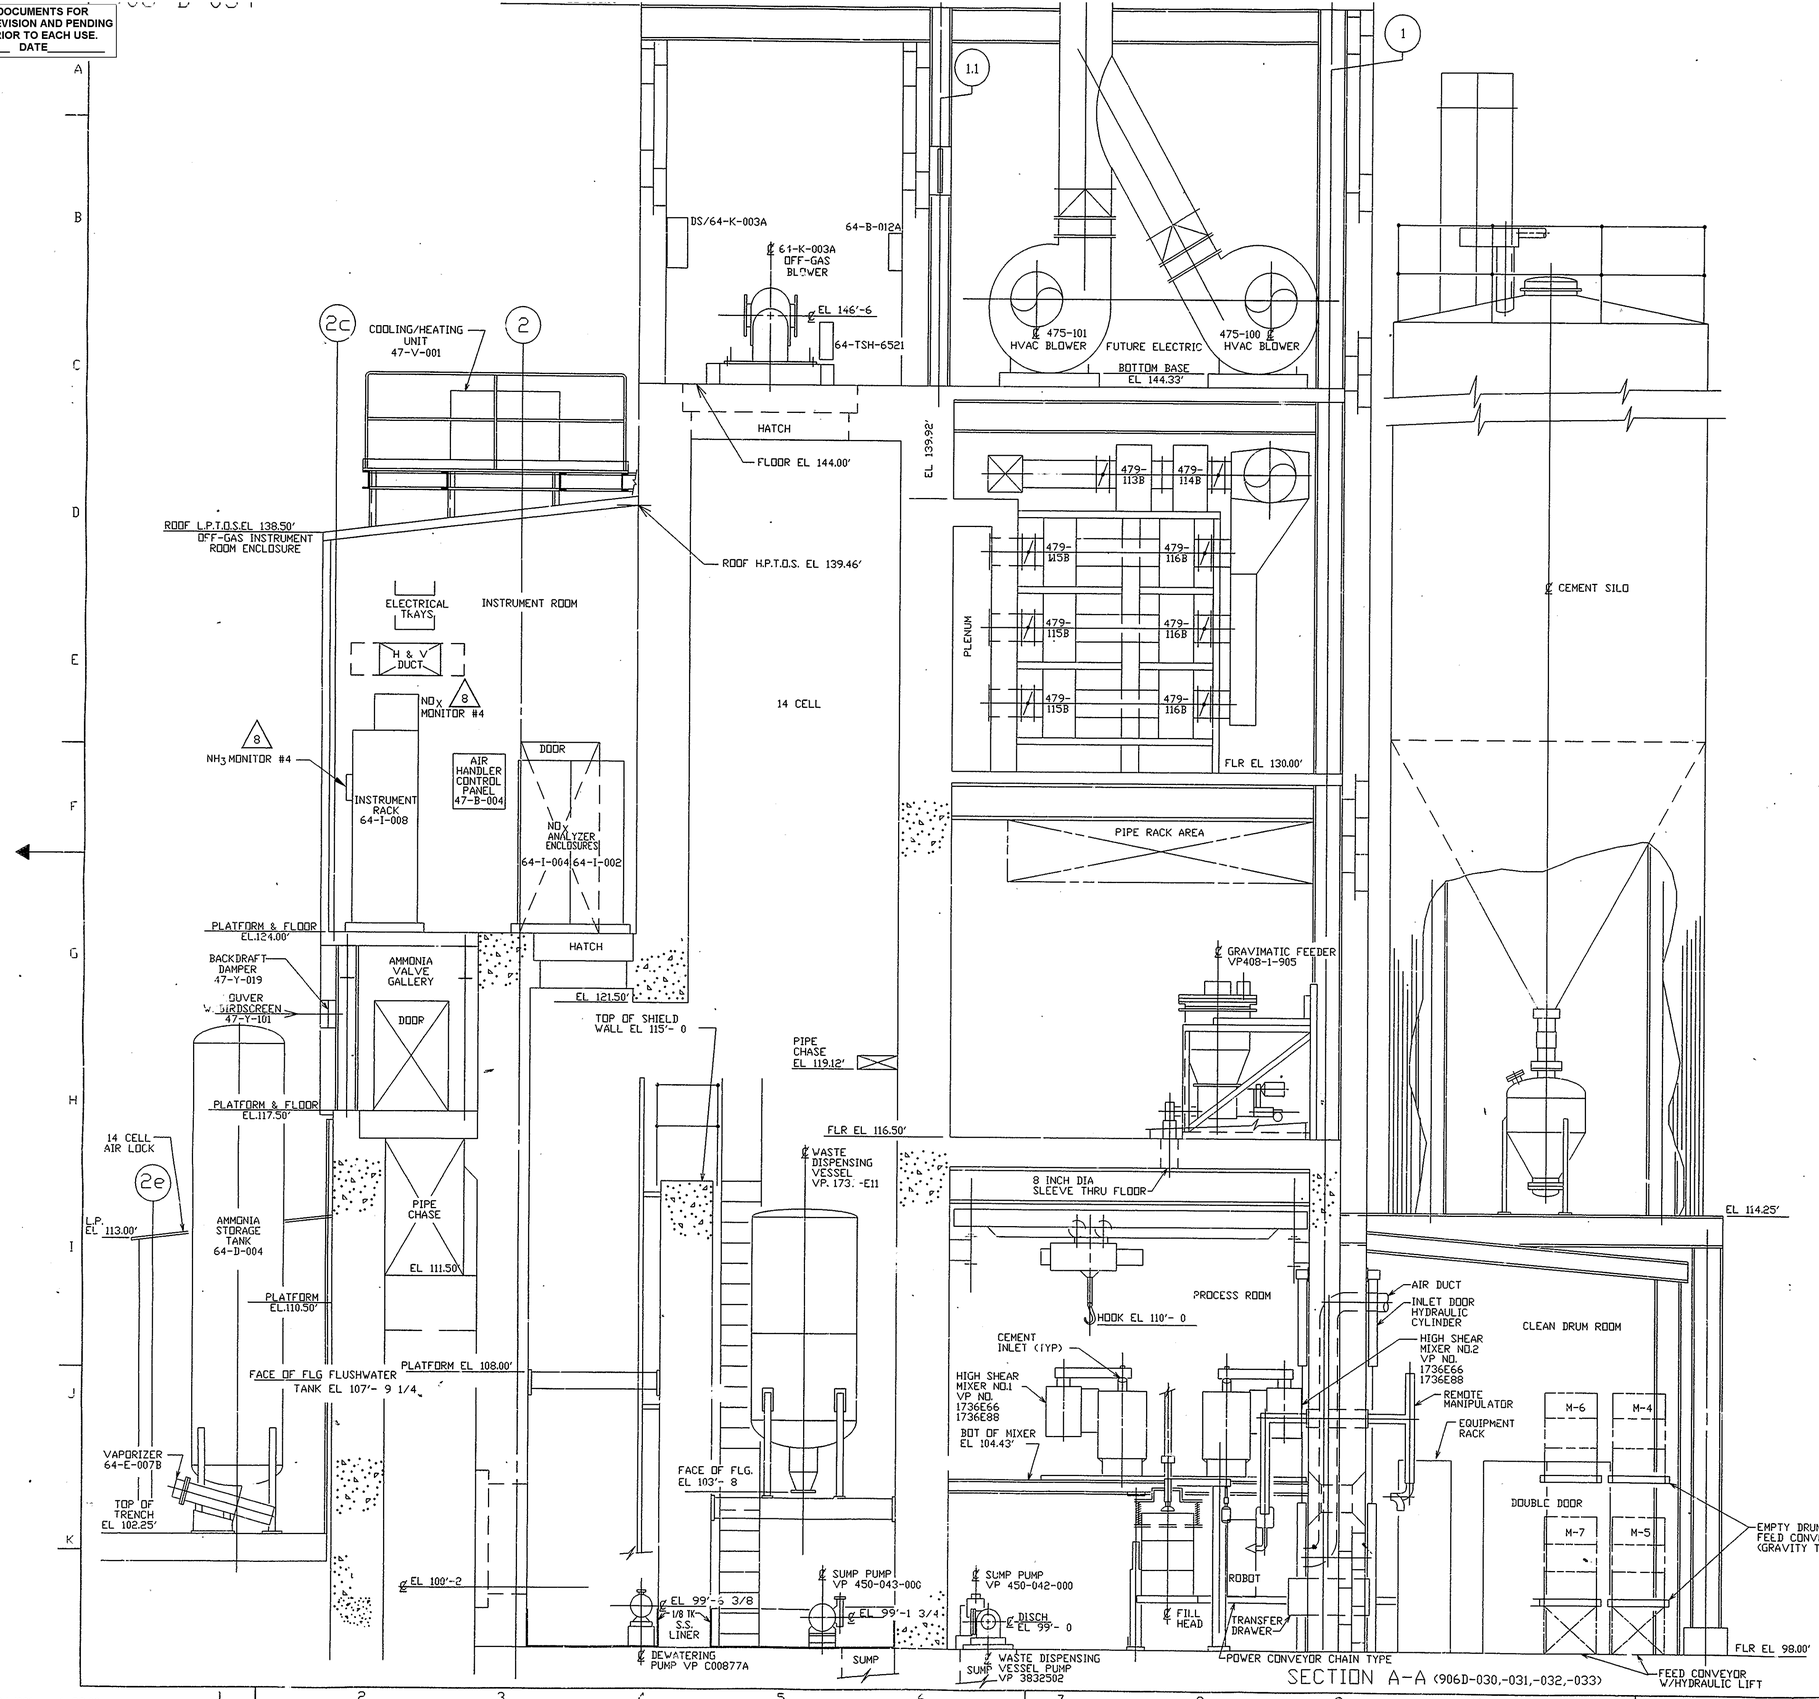

SECTION A-A (906D-030,-031,-032,-033)

NOTES

FOR NOTES AND REFERENCE DRAWINGS SEE DWG 906-D-030.

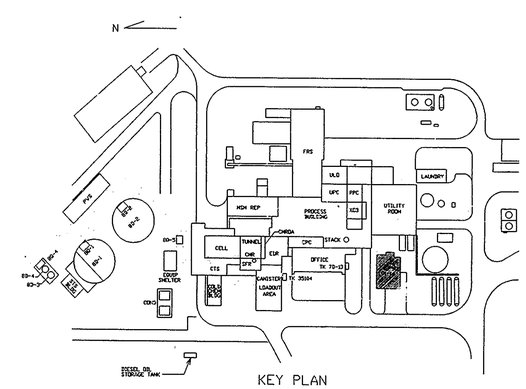

KEY PLAN

1 0 3 6 9FT 3/8"=1'-0

FOR DRAWING INDEX SEE DRAWING NO _____

APPRVD WVNS CO.		EBASCO SERVICES INCORPORATED A/E D.F.S. NO.2388 TASK ORDER 025
PROJECT MGR F J E STOREY	06-15-90	FOR WEST VALLEY NUCLEAR SERVICES COMPANY,INC WEST VALLEY,NEW YORK
ENGINEER SUPV F S KOWALCZKY	06-15-90	
LEAD DISC ENGR F S KOWALCZKY	06-15-90	WEST VALLEY DEMONSTRATION PROJECT VITRIFICATION FACILITY
DESIGN R J LEWKO	06-15-90	GENERAL ARRANGEMENT 01/14 BUILDING SECTIONS
CHECKED P PANASCI	06-15-90	
DRAWN Y.PATEL	DATE 06-15-90	

DE-AC07-81NE44139 PROJECT NO.	SIZE	INDEX CODE NUMBER			DRAWING NO.	REV.
		AREA	DR.TYP	CL	ORIG	
19-CWV-02275 SUBCONTRACT NO.	D				906-D-034	8
ISSUED FOR CONSTRUCTION	SCALE 3/8"=1'-0	SPEC. CODES			A/E SHEET NO. 906-D-034	C

F034d001 1=32.00