VERIFY ALL DOCUMENTS FOR CURRENT REVISION AND PENDING CHANGES PRIOR TO EACH USE.
INIT_____ DATE_____

906-D-035

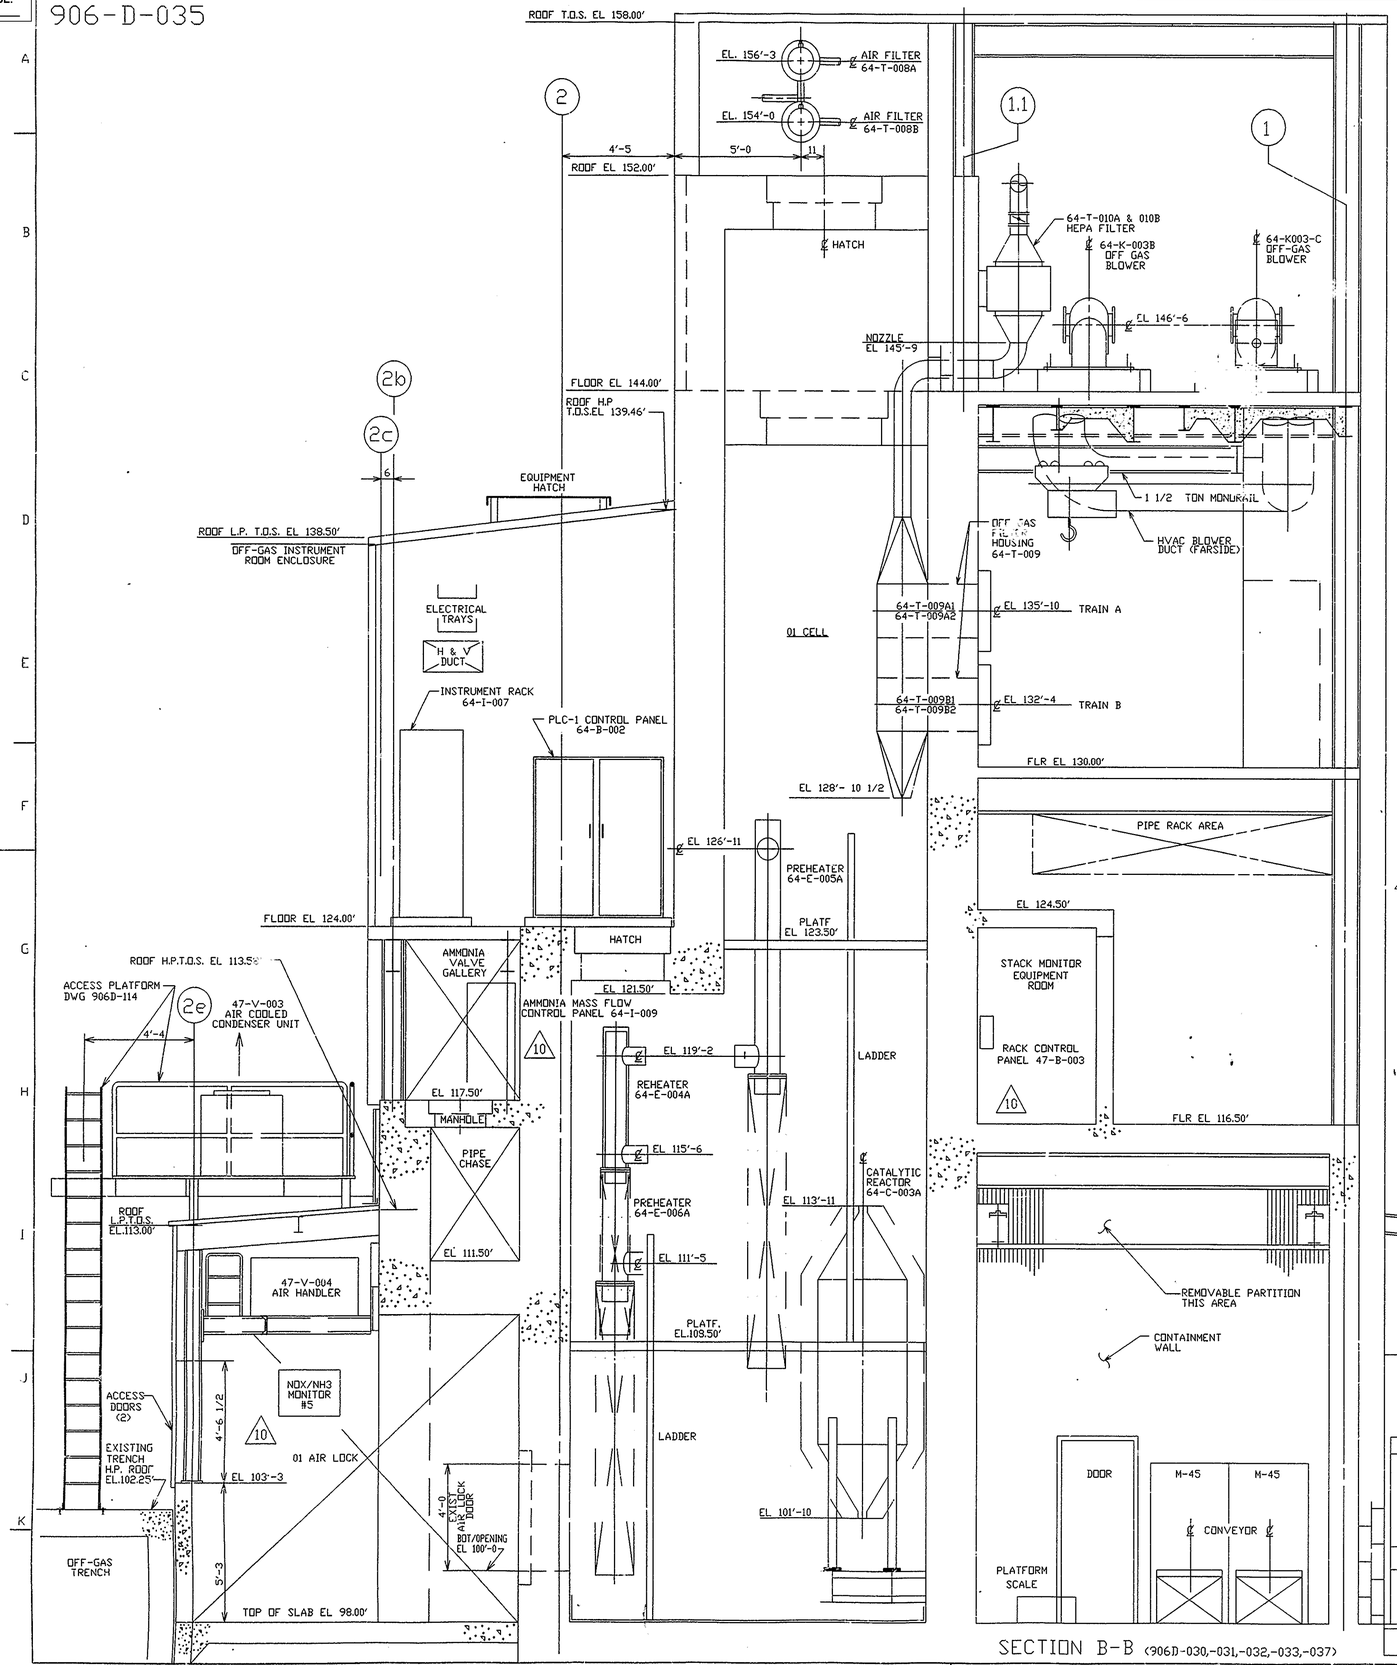

NO.	DATE	REVISION	DR	CH	APPROVED		
B	09-27-90	GENERAL REVISION	YP	GMG	RJL	FSK	FJES
C	12-07-90	GENERAL REVISION	YP	JDS	RJL	FSK	FJES
0	9-24-91	ER 2193			JRH		
10	9/19/96	ECN 10238	DAK				
2	1-18-93	ECN 5838	JLH	HAB	ZB		
3	03-03-93	ECN 5996	SRC	KMQ	JHK		
4	05-10-93	ECN 6323	JLH	DRS	JHK		
5	05-14-93	ECN 6290	HJL	HAB	DJR		
6	07-20-93	ECN 6524	WCK	DRS	JHK		
7	08-08-94	ECN 7983	DJN	DRS	JHK		
8	12/7/94	FCN NOx-0378	BP	GLS	JHK		
9	6/21/95	FCN NOx-1331	JLH	GLS			

NOTES

FOR NOTES AND REFERENCE DRAWINGS SEE DWG 906-D-030 SH 1.

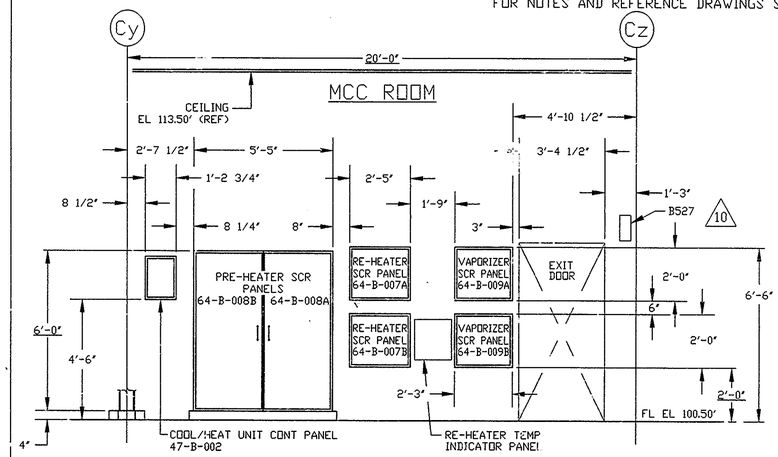

SECTION G-G
(LOOKING NORTH)
DWG 906D-030 SH3 (B6)

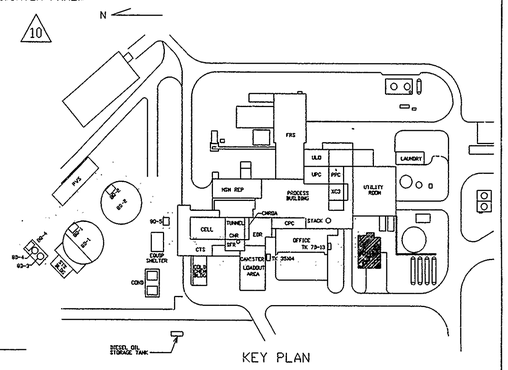

KEY PLAN

1 0 3 6 9FT 3/8"=1'-0

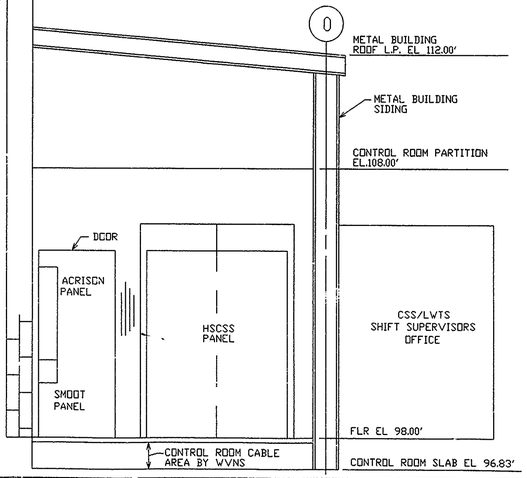

FOR DRAWING INDEX SEE DRAWING NO. _____

APPRVD WVNS CO.		EBASCO SERVICES INCORPORATED A/E D.F.S. NO.2386 TASK ORDER 025 FOR WEST VALLEY NUCLEAR SERVICES COMPANY,INC WEST VALLEY,NEW YORK
PROJECT MGR F J E STOREY	06-15-90	
ENGINEER SUPV F S KOWALCZYK	06-15-90	
LEAD DISC ENGR F S KOWALCZYK	06-15-90	WEST VALLEY DEMONSTRATION PROJECT
DESIGN R J LEWKO	06-15-90	VITRIFICATION FACILITY GENERAL ARRANGEMENT 01/14 BUILDING SECTIONS
CHECKED P PANASCI	06-15-90	
DRAWN Y.PATEL	DATE 06-15-90	
DE-AC07-81NE44-[illegible] PROJECT NO.	SIZE D	INDEX CODE NUMBER: AREA / DR.TYP / CL / ORIG DRAWING NO. 906-D-035 — REV. 10
19-CWV-02275 SUBCONTRACT NO.		
ISSUED FOR CONSTRUCTION	SCALE 3/8"=1'-0	SPEC. CODES A/E SHEET NO. 906-D-035

F035D001 1=33.00 PLOT: 1=32