VERIFY ALL DOCUMENTS FOR CURRENT REVISION AND PENDING CHANGES PRIOR TO EACH USE.
INIT_____ DATE_____

0	9-24-91	ER 2193			JRH	
9	6/9/95	FCN NOx0843	DLL	KMQ		
10	09/19/96	ECN 10238	DAK	HAB		
11	12/19/97	ECN 10983	DLL	HB		
4	05-10-93	GEN REV/ECN 6323	JLH	DRS	JHK	
5	05-14-93	ECN 6290	HJL	HAB	DJR	
6	08-26-93	ECN 6575	JLH	KMQ	GGT	
7	08-24-94	ECN 7938	AAJ	ARA	JHK	
8	10-6-94	ECN 8267	MJL	GLS	JHK	

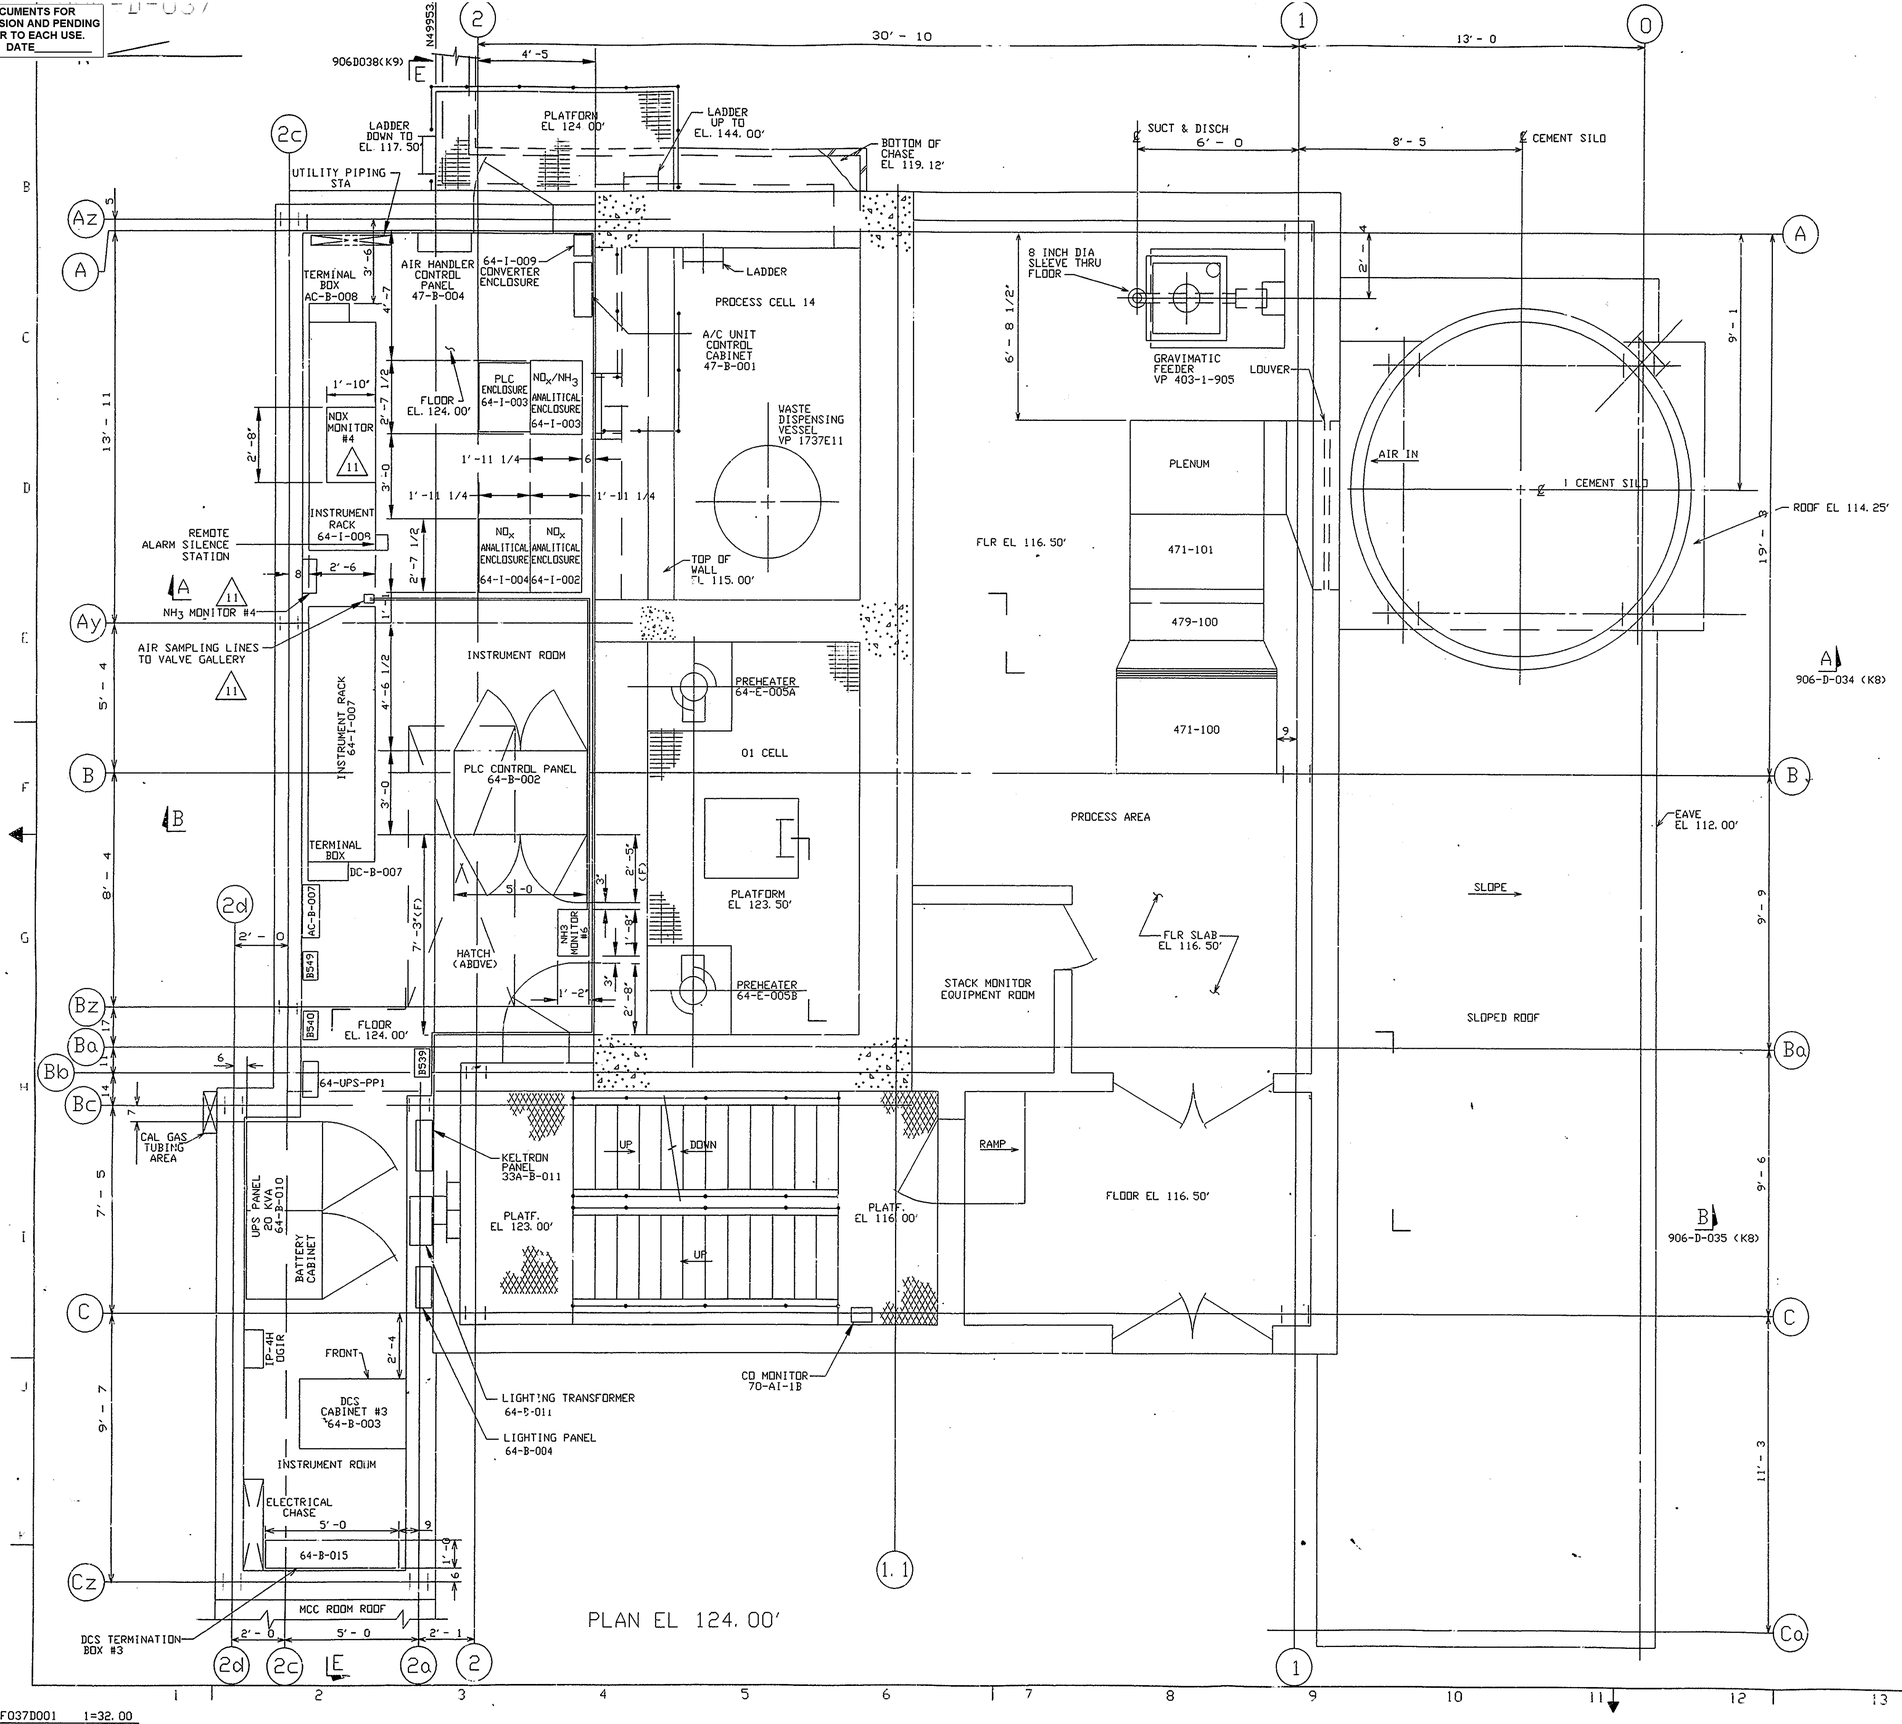

NOTES

FOR NOTES AND REFERENCE DRAWINGS SEE DWG 906-D-030.

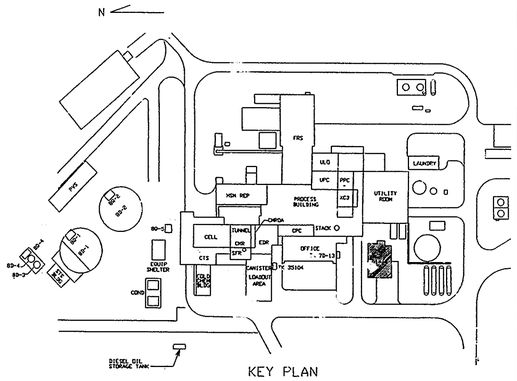

1 0 3 6 9FT 3/8" = 1'-0

FOR DRAWING INDEX SEE DRAWING NO _____

APPRVD WVNS CO.	
PROJECT MGR F J E STOREY	12-07-90
ENGINEER SUPV F S KOWALCZYK	12-07-90
LEAD DISC ENGR F S KOWALCZYK	12-07-90
DESIGN R J LEWKO	12-07-90
CHECKED J SIEN	12-07-90
DRAWN Y PATEL	DATE 12-07-90
DE-AC07-81NE44139 PROJECT NO.	
19-CWV-02275 SUBCONTRACT NO.	
ISSUED FOR CONSTRUCTION	

BASCO SERVICES INCORPORATED
A/E O.F.S. NO. 2388 TASK ORDER 025
FOR
WEST VALLEY NUCLEAR SERVICES COMPANY, INC
WEST VALLEY, NEW YORK

WEST VALLEY DEMONSTRATION PROJECT
VITRIFICATION FACILITY
GENERAL ARRANGEMENT
01/14 BUILDING PLAN EL 124.00'

SIZE	INDEX CODE NUMBER (AREA, DR. TYP, CL, ORIG)	DRAWING NO.	REV.
D		906-D-037	11

SCALE 3/8"=1'-0 | SPEC. CODES | A/E SHEET NO. 906-D-037 A

F037D001 1=32.00