VERIFY ALL DOCUMENTS FOR CURRENT REVISION AND PENDING CHANGES PRIOR TO EACH USE.
INIT_____ DATE_____

906-D-038

NO.	DATE	REVISION	DR	CH	APPROVED
0	9-24-91	ER 2193			JRH
1	12-2-91	ECN 4696	DAK	HAB	RPV
2	03-03-93	ECN 5996	SRC	KMQ	JHK
3	05-10-93	ECN 6323	JLH	DRS	JHK
4	05-14-93	ECN 6290	HJL	HAB	DJR
5	07-21-93	ECN 6524	WCK	DRS	JHK
6	08-26-93	ECN 6575	JLH	KMQ	GGT
7	08-04/93	ECN 7983	DJN	DRS	JHK
8	11/07/94	ECN 8259	AAJ	GLS	RPV
9	09/19/96	ECN 10238	DAK	[illegible]	

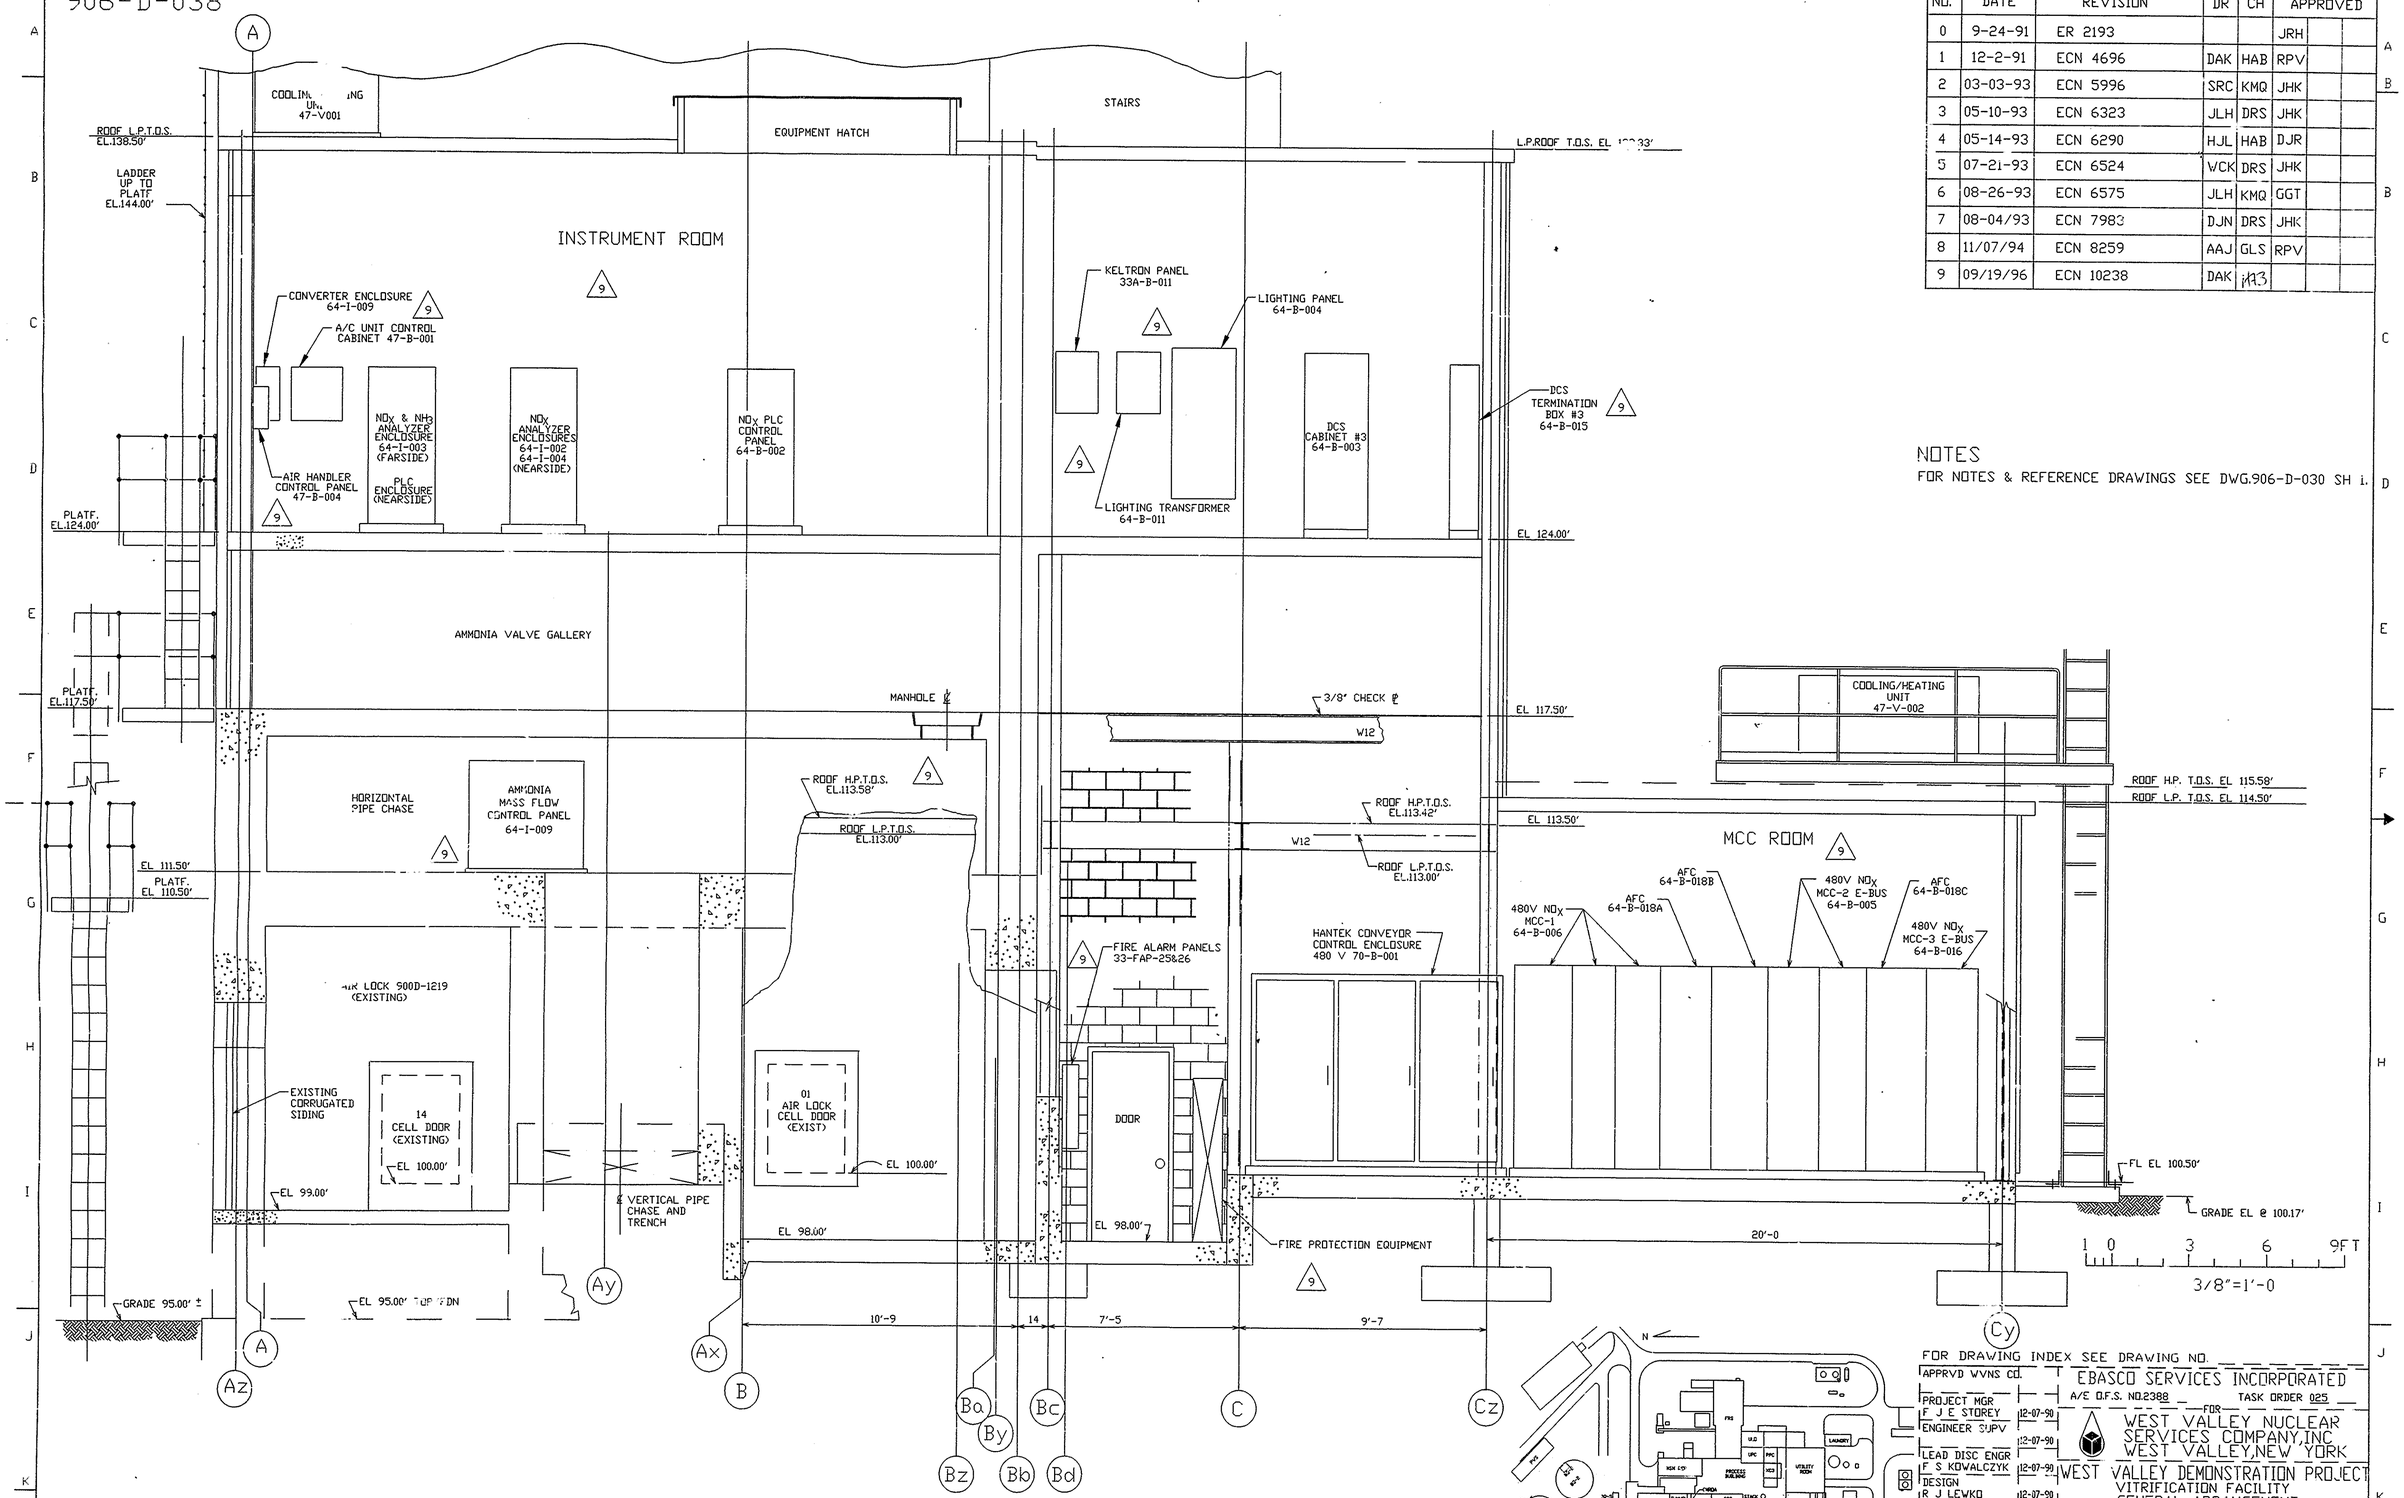

SECTION E-E
906-D-030,031,032,037 & 041

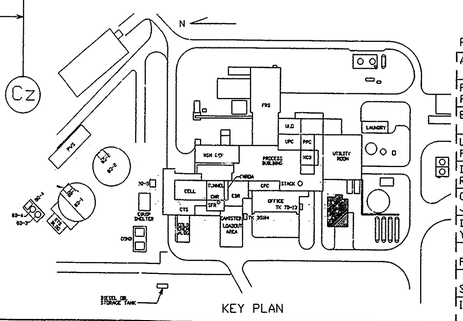

NOTES
FOR NOTES & REFERENCE DRAWINGS SEE DWG.906-D-030 SH 1.

FOR DRAWING INDEX SEE DRAWING NO.

APPRVD WVNS CO.	EBASCO SERVICES INCORPORATED
PROJECT MGR F J E STOREY 12-07-90	A/E O.F.S. NO.2388 TASK ORDER 025
ENGINEER SUPV 12-07-90	FOR WEST VALLEY NUCLEAR SERVICES COMPANY,INC WEST VALLEY,NEW YORK
LEAD DISC ENGR F S KOWALCZYK 12-07-90	WEST VALLEY DEMONSTRATION PROJECT VITRIFICATION FACILITY GENERAL ARRANGEMENT 01/14 BUILDING SECTION
DESIGN R J LEWKO 12-07-90	
CHECKED J SIEN 12-07-90	
DRAWN Y. PATEL DATE 12-07-90	
DE-AC07-81NE44139 PROJECT NO. 19-CWV-02275 SUBCONTRACT NO.	SIZE D · INDEX CODE NUMBER AREA DR.TYP CL ORIG · DRAWING NO. 906-D-038 · REV. 9
ISSUED FOR CONSTRUCTION	SCALE 3/8"-1'-0 · SPEC. CODES · A/E SHEET NO. 906-D-038 A

F038D001 1=32.00