VERIFY ALL DOCUMENTS FOR CURRENT REVISION AND PENDING CHANGES PRIOR TO EACH USE.
INIT_____ DATE_____

06-D-108

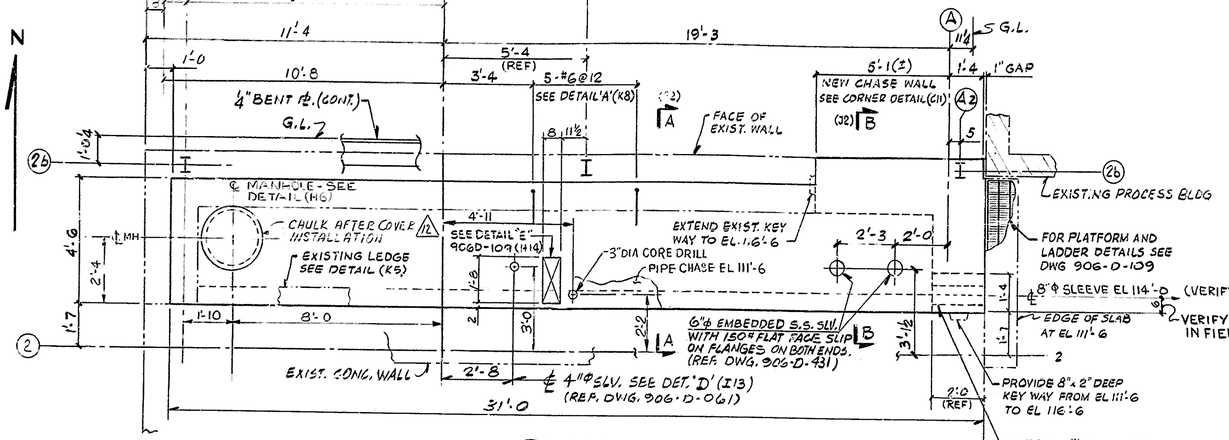

PLAN T.O. SLAB EL. 117'-6
3/8" = 1'-0

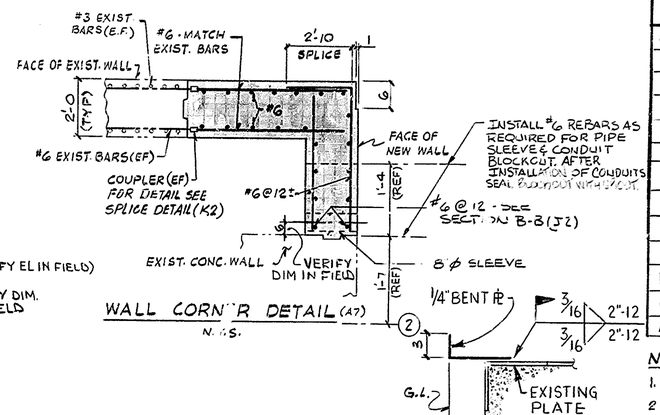

WALL CORNER DETAIL (A7)
N.T.S.

REV NO	DATE	REVISION	DR	CH	APPROVED		
B	11-14-90	REVISED PER EBAR #1524		WC	WC	WC	
C	11-20-90	REVISED PER DES'GN REVIEW.		WC	WC	WC	
0	8/27/91	ER2172					
1	9-18-91	REV/ECN 4523	EMS	DRS			
2	4-30-93	REV PER ECN 6284	GW	HB			
3	5-7-93	REV PER ECN 6305	PD	KQ			
4	5-12-93	REVISED PER ECN 6290	SB	HB			
5	9-26-94	REVISED PER FCN NOX-0006	GW				
6	10-24-94	PER FCN NOX-0106	GH	HB			
7	12-01-94	FCN NOX-0156	HB				
8	12-12-94	FCN NOX-0146	RAS	DRS			
9	1-17-95	REV/FCN NOX-0437	PD				
10	4-12-95	REV/FCN NOX-1075	PD	KQ			
11	5-16-95	REV/FCN NOX-814					
12	5-17-96	REV/FCN TM-2357	EMS	DRS			

NOTES:

1. FOR GENERAL NOTES SEE DRAWING 906-D-100.
2. WORK THIS DRAWING WITH DRAWING 906-D-103 & 103
3. ALL H.S. BOLTED CONN. ARE TO BE SNUG TIGHT, U.N.

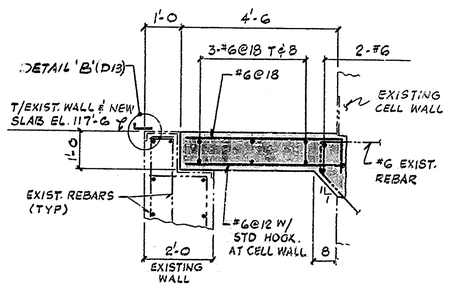

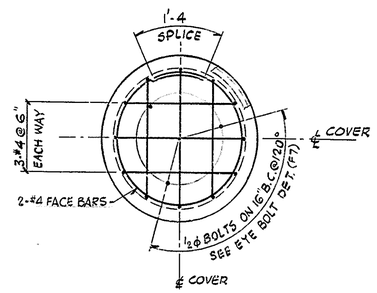

PLAN

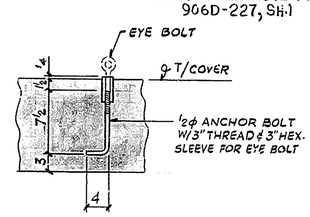

EYE BOLT DETAIL (F5)

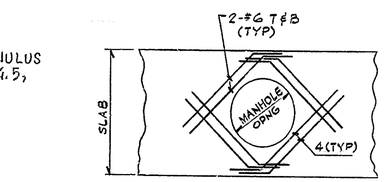

ADD'L BARS AT MANHOLE OPENING

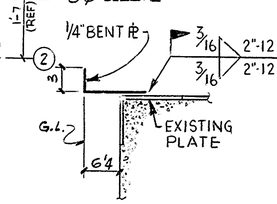

DETAIL 'B' (E1, G1)
NTS

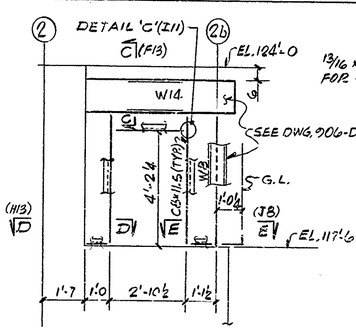

EAST ELEVATION
(LOOKING WEST)
3/8" = 1'-0

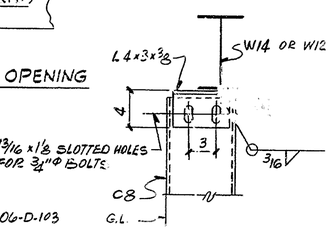

SECTION C-C (F10)
1 1/2" = 1'-0

REFERENCE DRAWINGS:

V.F. MELTER EX-CELL OFF GAS SYSTEM BLOWER ROOM FLOOR EL. 124'-0 - SH. 2	906-D-106
BLAW KNOX DWG - PIPE CHASE	2401-01-801-10
V.F. - MELTER EXCELL OFF GAS SYSTEM INSTR. ROOM FL. EL. 124'-0	906-D-10[illegible]
V.F. - OFF GAS SYSTEM ARCH. PLANS & DETS.	906-D-150
V.F. CHASE PIPING PLAN & SECTIONS	906-D-061
V.F. PIPE TRENCH, PIPE CHASE & NH3 VALVE GALLERY VENTILATION	906-D-091

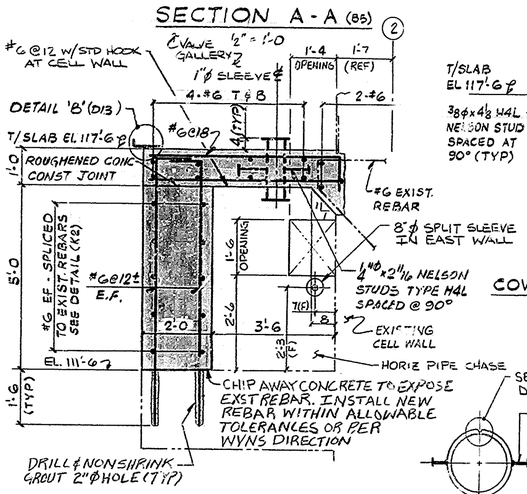

SECTION B-B (B6)
1/2" = 1'-0

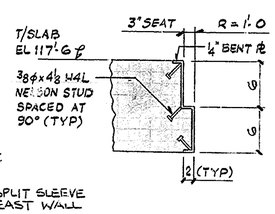

COVER SEAT DETAIL

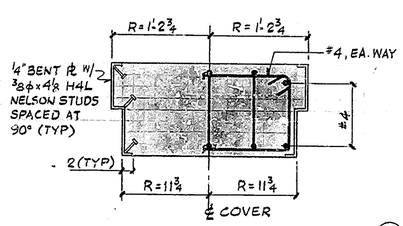

CROSS SECTION

MANHOLE COVER DETAILS
N.T.S.

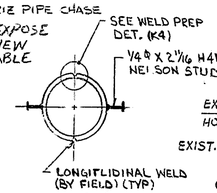

DETAIL 'G' (C8)
(NTS)

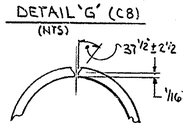

WELD PREP DETAIL
(NTS)

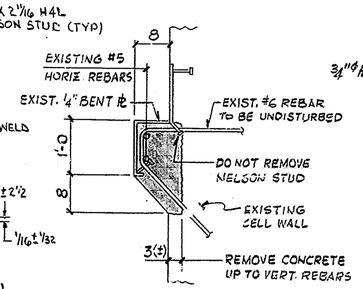

NOTES: - ITEMS IN SHADED AREA TO BE REMOVED, UNLESS OTHERWISE NOTED.
- FOR MODIFIED DETAIL SEE SECTIONS A-A (F2) & B-B (J2).

MODIFICATION OF EXISTING LEDGE
N.T.S.

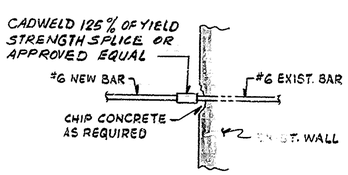

SPLICE DETAIL
N.T.S.

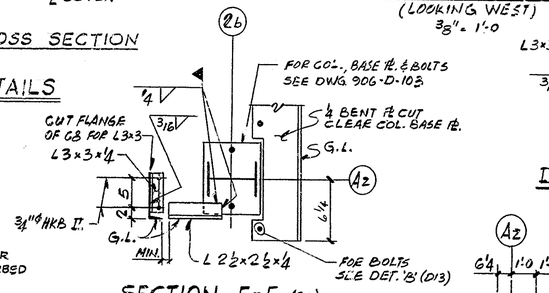

SECTION E-E (G11)

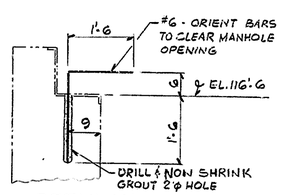

DETAIL 'A' (B4)
N.T.S.

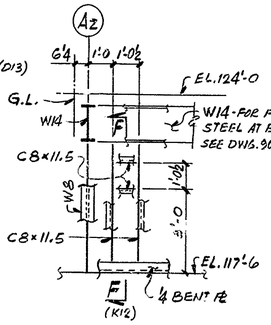

NORTH ELEVATION
(LOOKING SOUTH)
3/8" = 1'-0

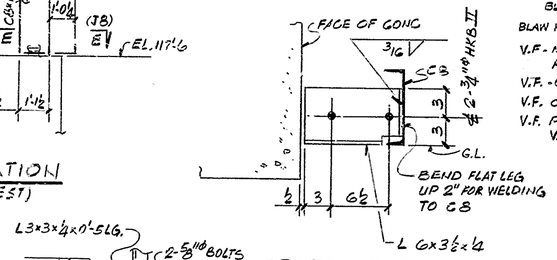

SECTION D-D (G9)
1 1/2" = 1'-0

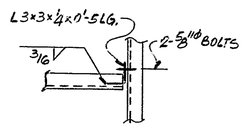

DETAIL 'C' (TYP) (F10)
NTS

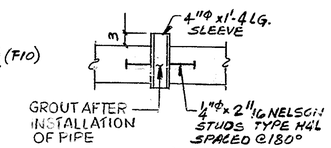

DETAIL 'D' (C5)
NTS

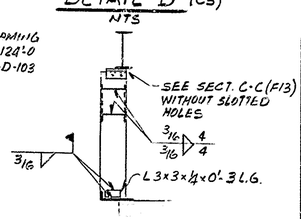

SECTION F-F (K10)
3/8" = 1'-0

WVNS APPROVAL

COG. MGR.	
COG. ENGR	
DRFT. SUPR	
Q.A. MGR	
R&S MGR	

FOR DRAWING INDEX SEE DRAWING NO.

A/E WVNS CO.		EBASCO SERVICES INCORPORATED A/E O.F.S. NO. 2389 TASK ORDER 025
PROJECT MGR	8/27/91	FOR WEST VALLEY NUCLEAR SERVICES COMPANY, INC WEST VALLEY, NEW YORK
ENGINEER SUPV	8/27/91	WEST VALLEY DEMONSTRATION PROJECT
LEAD DISC ENGR	8/27/91	VITRIFICATION FACILITY
DESIGN	8/27/91	01/14 BUILDING VALVE GALLERY AND PIPE CHASE MODIFICATION-SH.1.
CHECKED R. PACASHURAMA	8-23-91	
DRAWN V. SEVERKA	DATE 8-22-91	
DE-AC07-81NE44139 PROJECT NO.	SIZE D	DRAWING NO. 906D-108 REV. 12
19-CWV-02275 SUBCONTRACT NO.	INDEX CODE NUMBER: AREA, DR. TYP, CL, ORIG	
ISSUED FOR CONSTRUCTION	SCALE AS SHOWN	SPEC. CODES / A/E SHEET NO. 906-D-108 C