VERIFY ALL DOCUMENTS FOR CURRENT REVISION AND PENDING CHANGES PRIOR TO EACH USE.
INIT_____ DATE_____

-D-109

REV NO	DATE	REVISION	DR	CH	APPROVED
B	11-14-90	REVISED PER BBAR#1529		WO	WC WC RKS
0	8/27/91	ER2172			
1	5-12-93	REVISED PER ECN 6290	EHB		DJR
2	11-30-94	NOX-0156, 0177 & 0399	HB	CLG	
3	3-10-95	PCN/PCN NOX-0198, 0121, 0125	MJL		
4	3-27-95	PCN NOX-0920, 0957	CW	CLG	
5	4-6-95	NOX-1017	CW	CLG	

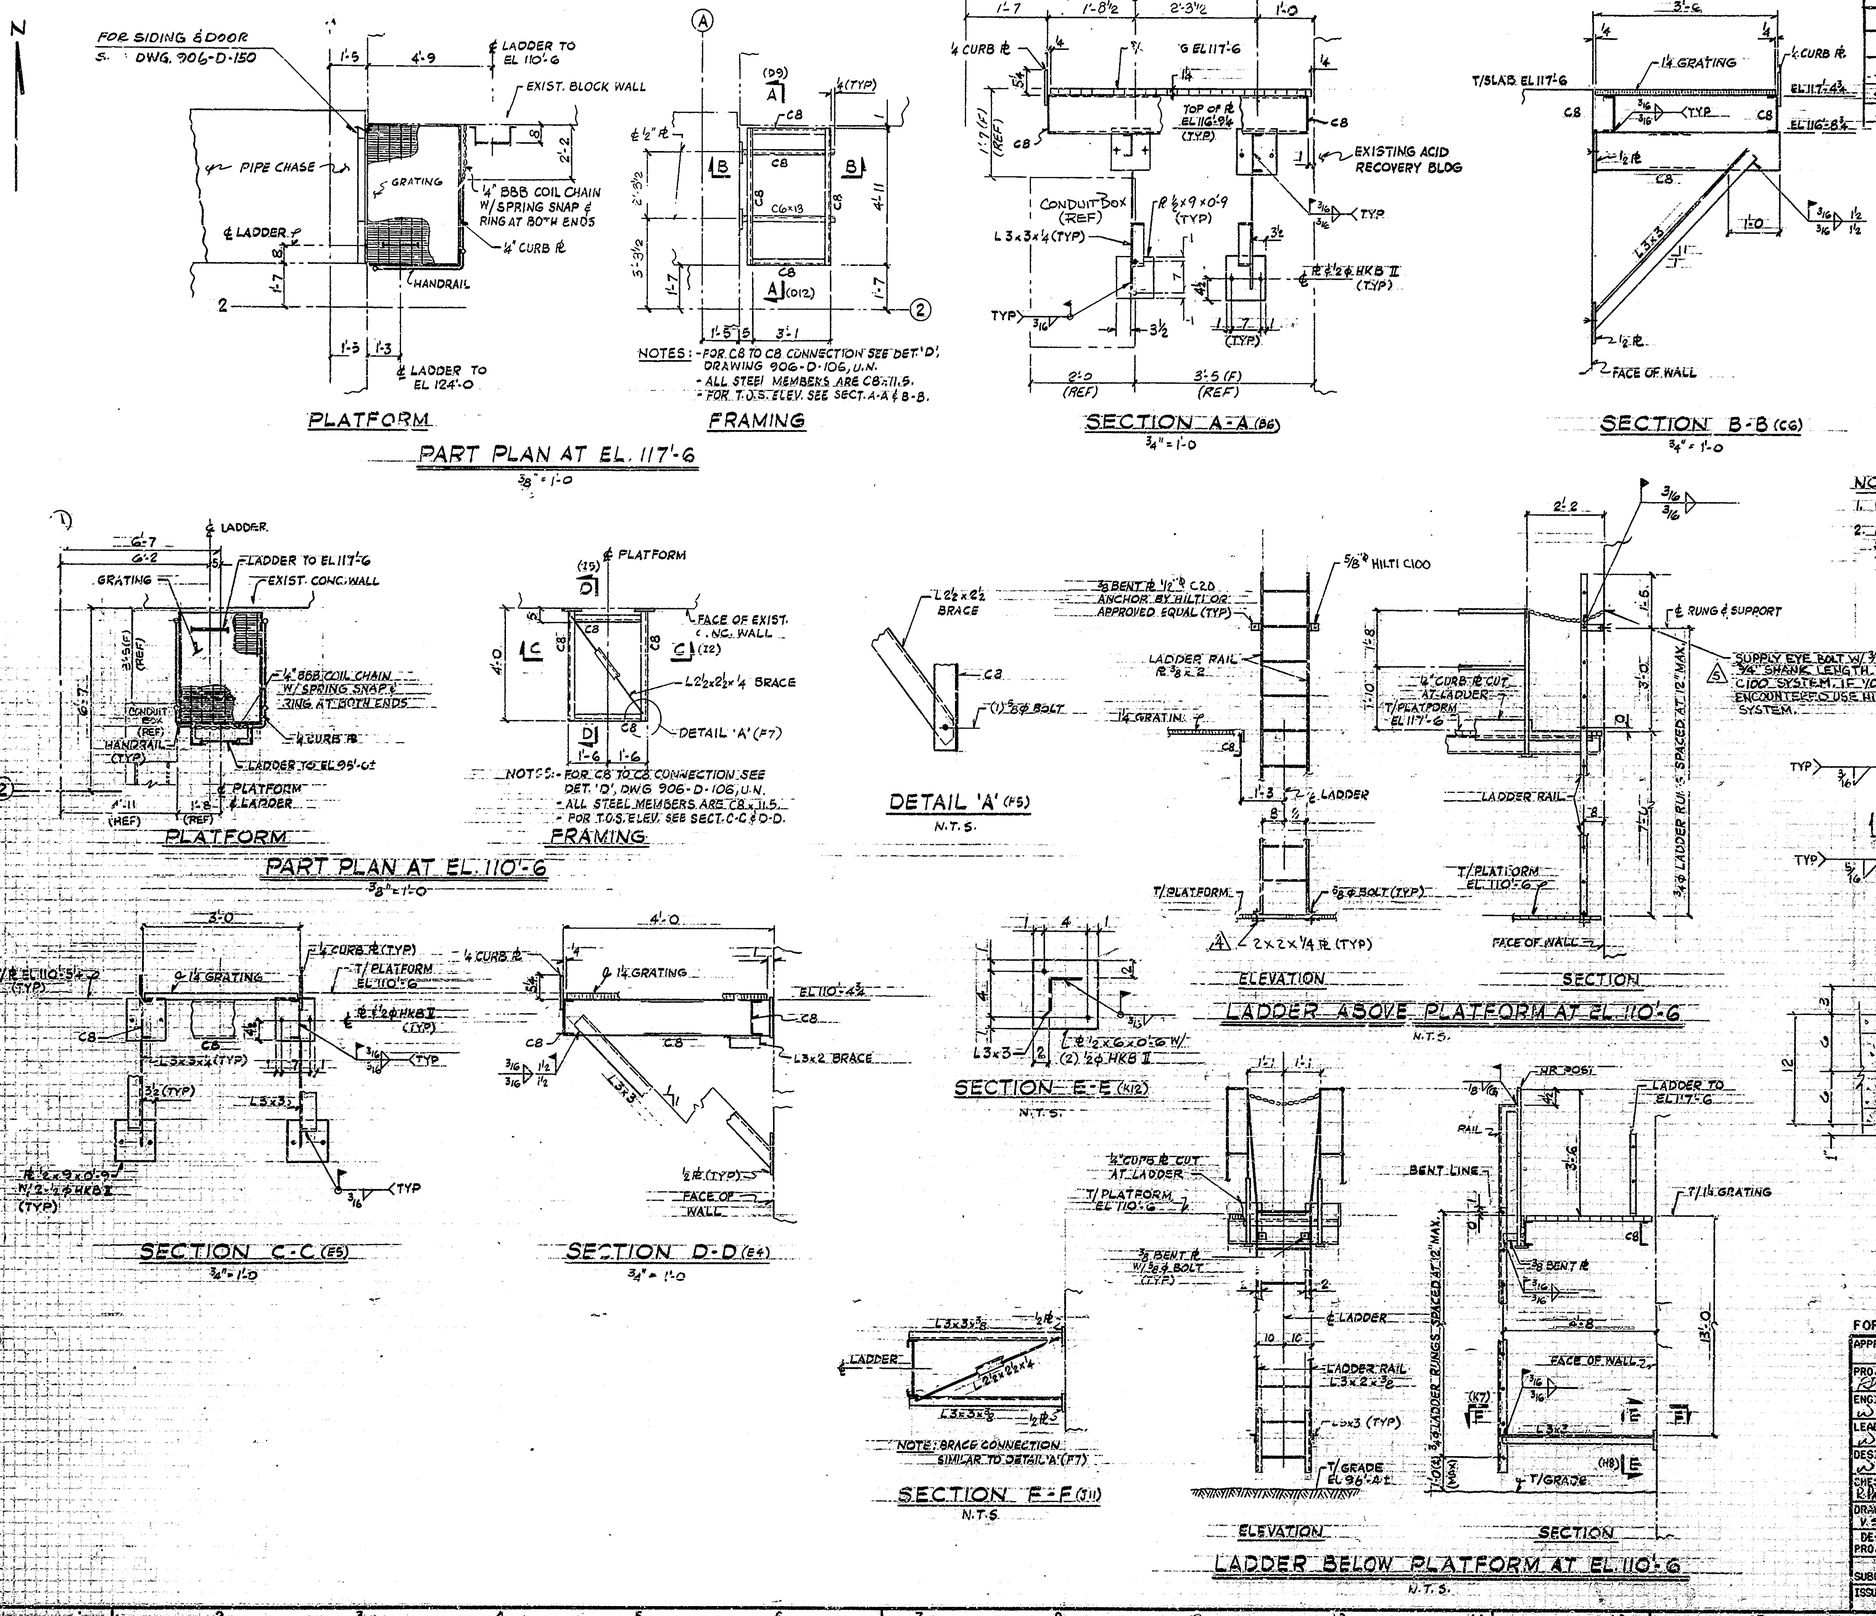

WVNS APPROVAL
COG. MGR. V. DeSocio
COG. ENGR. R.A. Fuller 4/7/93
DRFT. SUPR.
Q.A. MGR.
H.S. MGR. R.F. Chase 4/14/93

FOR DRAWING INDEX SEE DRAWING NO.

APPRVD WVNS CO.		EBASCO SERVICES INCORPORATED
PROJECT MGR. R.A. Fuller	1/22/90	A/E O.F.S. NO. 2388 TASK ORDER 025
ENGINEER SUPV. W. Chase	2/28/90	FOR WEST VALLEY NUCLEAR SERVICES COMPANY, INC. WEST VALLEY, NEW YORK
LEAD DISC ENGR. W. Chase	2/28/90	WEST VALLEY DEMONSTRATION PROJECT
DESIGN W. Chase	2/28/90	VITRIFICATION FACILITY
CHECKED R. Vadm Murama	12-28-90	01/14 BUILDING VALVE GALLERY AND
DRAWN V. Sekerka	DATE 1-24-90	PIPE CHASE MODIFICATION-SH. 2
DE-AC07-81NE44139 PROJECT NO.		SIZE D; INDEX CODE NUMBER (AREA, DR. TYP, CL, ORIG); DRAWING NO. 906D-109; REV. 5
19-CWV-02275 SUBCONTRACT NO.		
ISSUED FOR CONSTRUCTION		SCALE AS SHOWN; SPEC. CODES; A/E SHEET NO. 906-D-108 B