VERIFY ALL DOCUMENTS FOR CURRENT REVISION AND PENDING CHANGES PRIOR TO EACH USE.
INIT_____ DATE_____

NO	DATE	REVISION	BY	CH	APPROVED
0	4/28/93	ER2584			CCG
1	5/6/93	REV PER ECN 6281	HJL	HAB	HAJ
2	5/17/93	REV PER ECN 6290	HJL	HAB	DJR
3	10/7/94	REV PER FCN NOX 0061	SRD	HAB	DJR
4	11/11/94	REV PER FCN NOX-0046	MJL	GLS	JRY
5	12/5/94	REV PER FCN NOX-0383	RAS	GLS	JRY
6	12/14/94	FCN NOX-0432	HAB	DRS	JRY
7	05/01/95	FCN NOX-1161	SAB	GLS	JHK
8	11/29/95	FCN TM-1563	DMM	HAB	
9	1/10/96	FCN TM-1822	JHS	HB	JHK

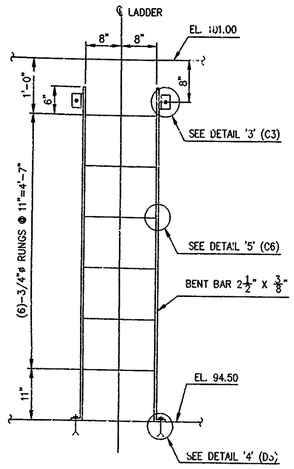

LADDER DETAIL
3/4"=1'-0

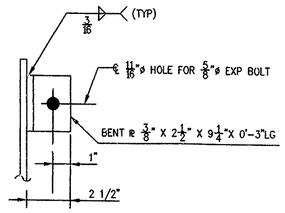

DETAIL '3' (B2)
3"=1'-0

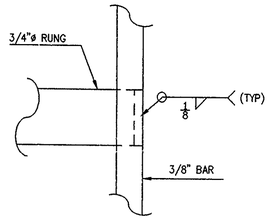

DETAIL '5' (C2)
1"=1"

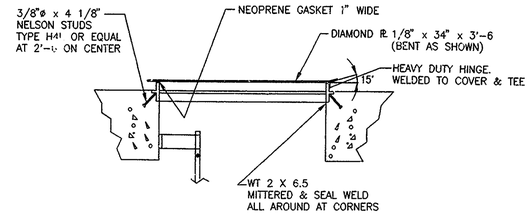

DETAIL '6'
NTS

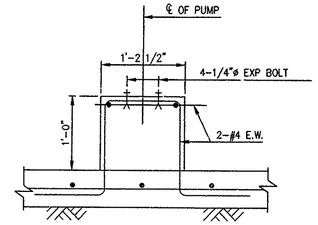

SECTION G-G 906-D-155 SH.1(I1)
1" =1'-0

NOTES:

1 FOR NOTES AND REFERENCE DRAWINGS SEE DWG 906-D-155 SH. 1

2 LENGTH OF 1/4" HKBII WILL BE MINIMUM OF 1 3/4"
(LENGTH WILL BE INSTALLERS PREFERENCE BASED ON AVAILABILITY)

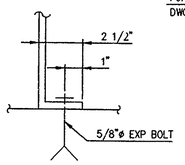

DETAIL '4' (D2)
3"=1'-0

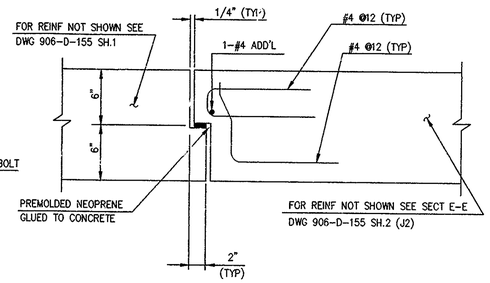

DETAIL '7' 906-D-155 SH.2(F1)
1 1/2"=1'-0

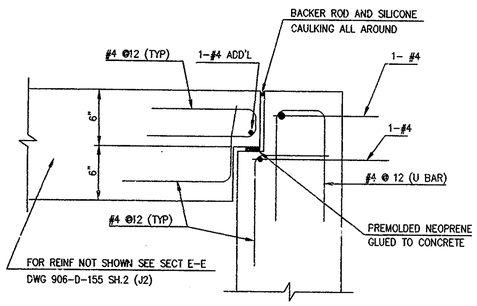

DETAIL '8' 906-D-155 SH.2(F2)
1 1/2"=1'-0

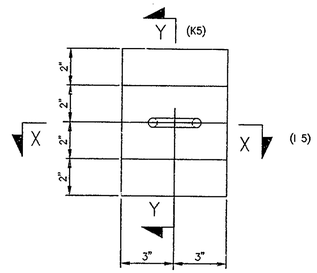

DETAIL '9' 906-D-155 SH.2 (E9)
NTS

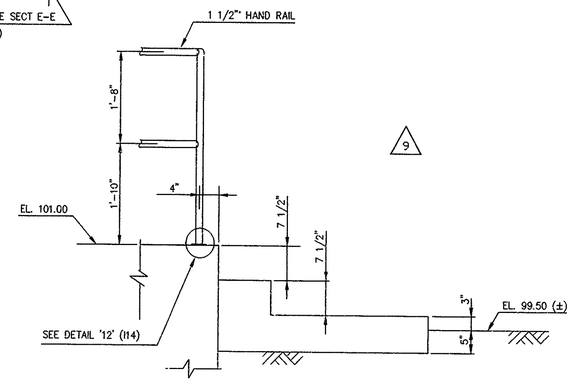

TYP HAND RAIL AND POST DETAIL
9
3/4" =1'-0

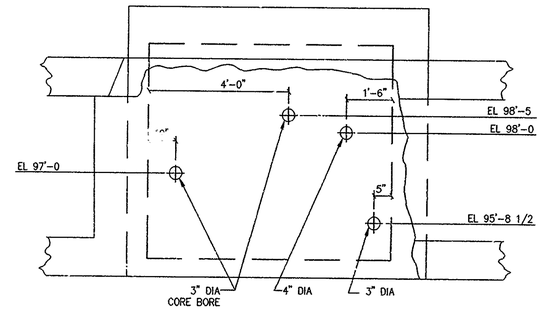

SECTION L-L 906-D-155 SH.1(F7)
1/2" =1'-0
NORTH WALL
CORE BORE LOCATIONS

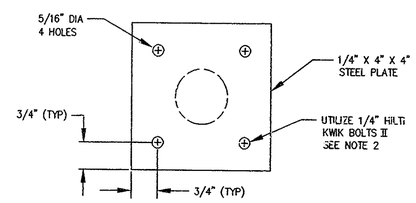

DETAIL '12' (G7)
SCALE: HALF
HANDRAIL BASE PLATE DETAIL

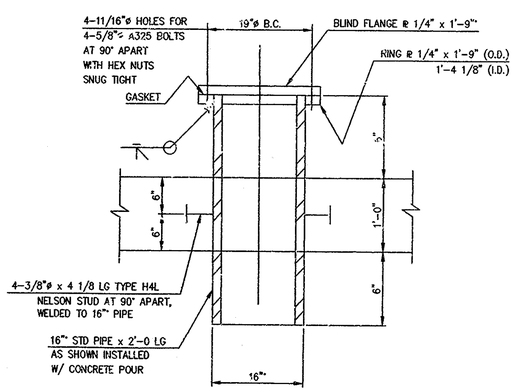

SECTION H-H 906-D-155 SH.2 (H11)
NTS

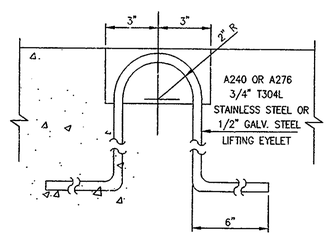

SECTION X-X (F6)
NTS

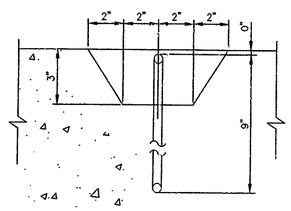

SECTION Y-Y (G6)
NTS

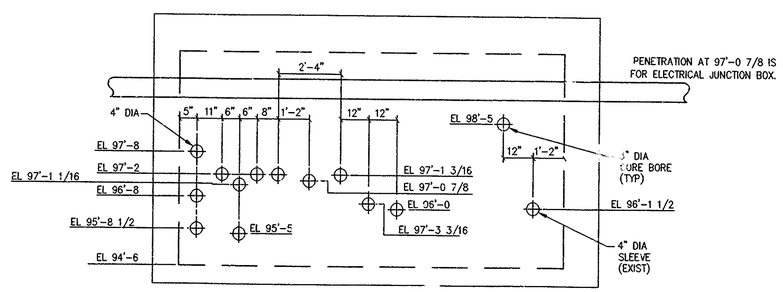

SECTION K-K 906-D-155 SH.1(F7)
1/2" =1'-0
WEST WALL
CORE BORE LOCATIONS

WORK THIS DRAWING WITH DWG. 906-D-155 SH.1 AND SH.2
FOR DRAWING INDEX SEE DRAWING NO. _____

APPRVD WVNS CO.		EBASCO SERVICES INCORPORATED A/E O.F.S. NO. 2388 TASK ORDER 026
PROJECT MGR F.J.E. STOREY	4-2-93	FOR WEST VALLEY NUCLEAR SERVICES COMPANY, INC WEST VALLEY, NEW YORK
ENGINEER SUPV W. CHAO	4-2-93	
LEAD DISC ENG W. CHAO	4-2-93	WEST VALLEY DEMONSTRATION PROJECT VITRIFICATION FACILITY OFF-GAS TRENCH CONDENSATE PUMP PIT
DESIGN R. PARASHURAMA	4-2-93	
CHECKED J. CHIANA	4-2-93	
DRAWN S.M.GUARNIERI	DATE 4-2-93	SECTIONS AND DETAILS
DE-AC07-81NE44139 PROJECT NO.		SIZE D / INDEX CODE NUMBER (AREA, DR.TYP, CL, ORIG) / DRAWING NO. 906D-155 / REV. 9
19-CWV-02275 SUBCONTRACT NO.		
ISSUED FOR CONSTRUCTION		SCALE AS NOTED / SPEC. CODES / A/E SHEET NO. 906-D-155 SH.3 0

F155D003 1=1.00

CAD FILE NAME : WVNS-PS1.DWG DATE : 04/02/1993
PLOT SCALE : 1" = 1" TIME : 21:09:44