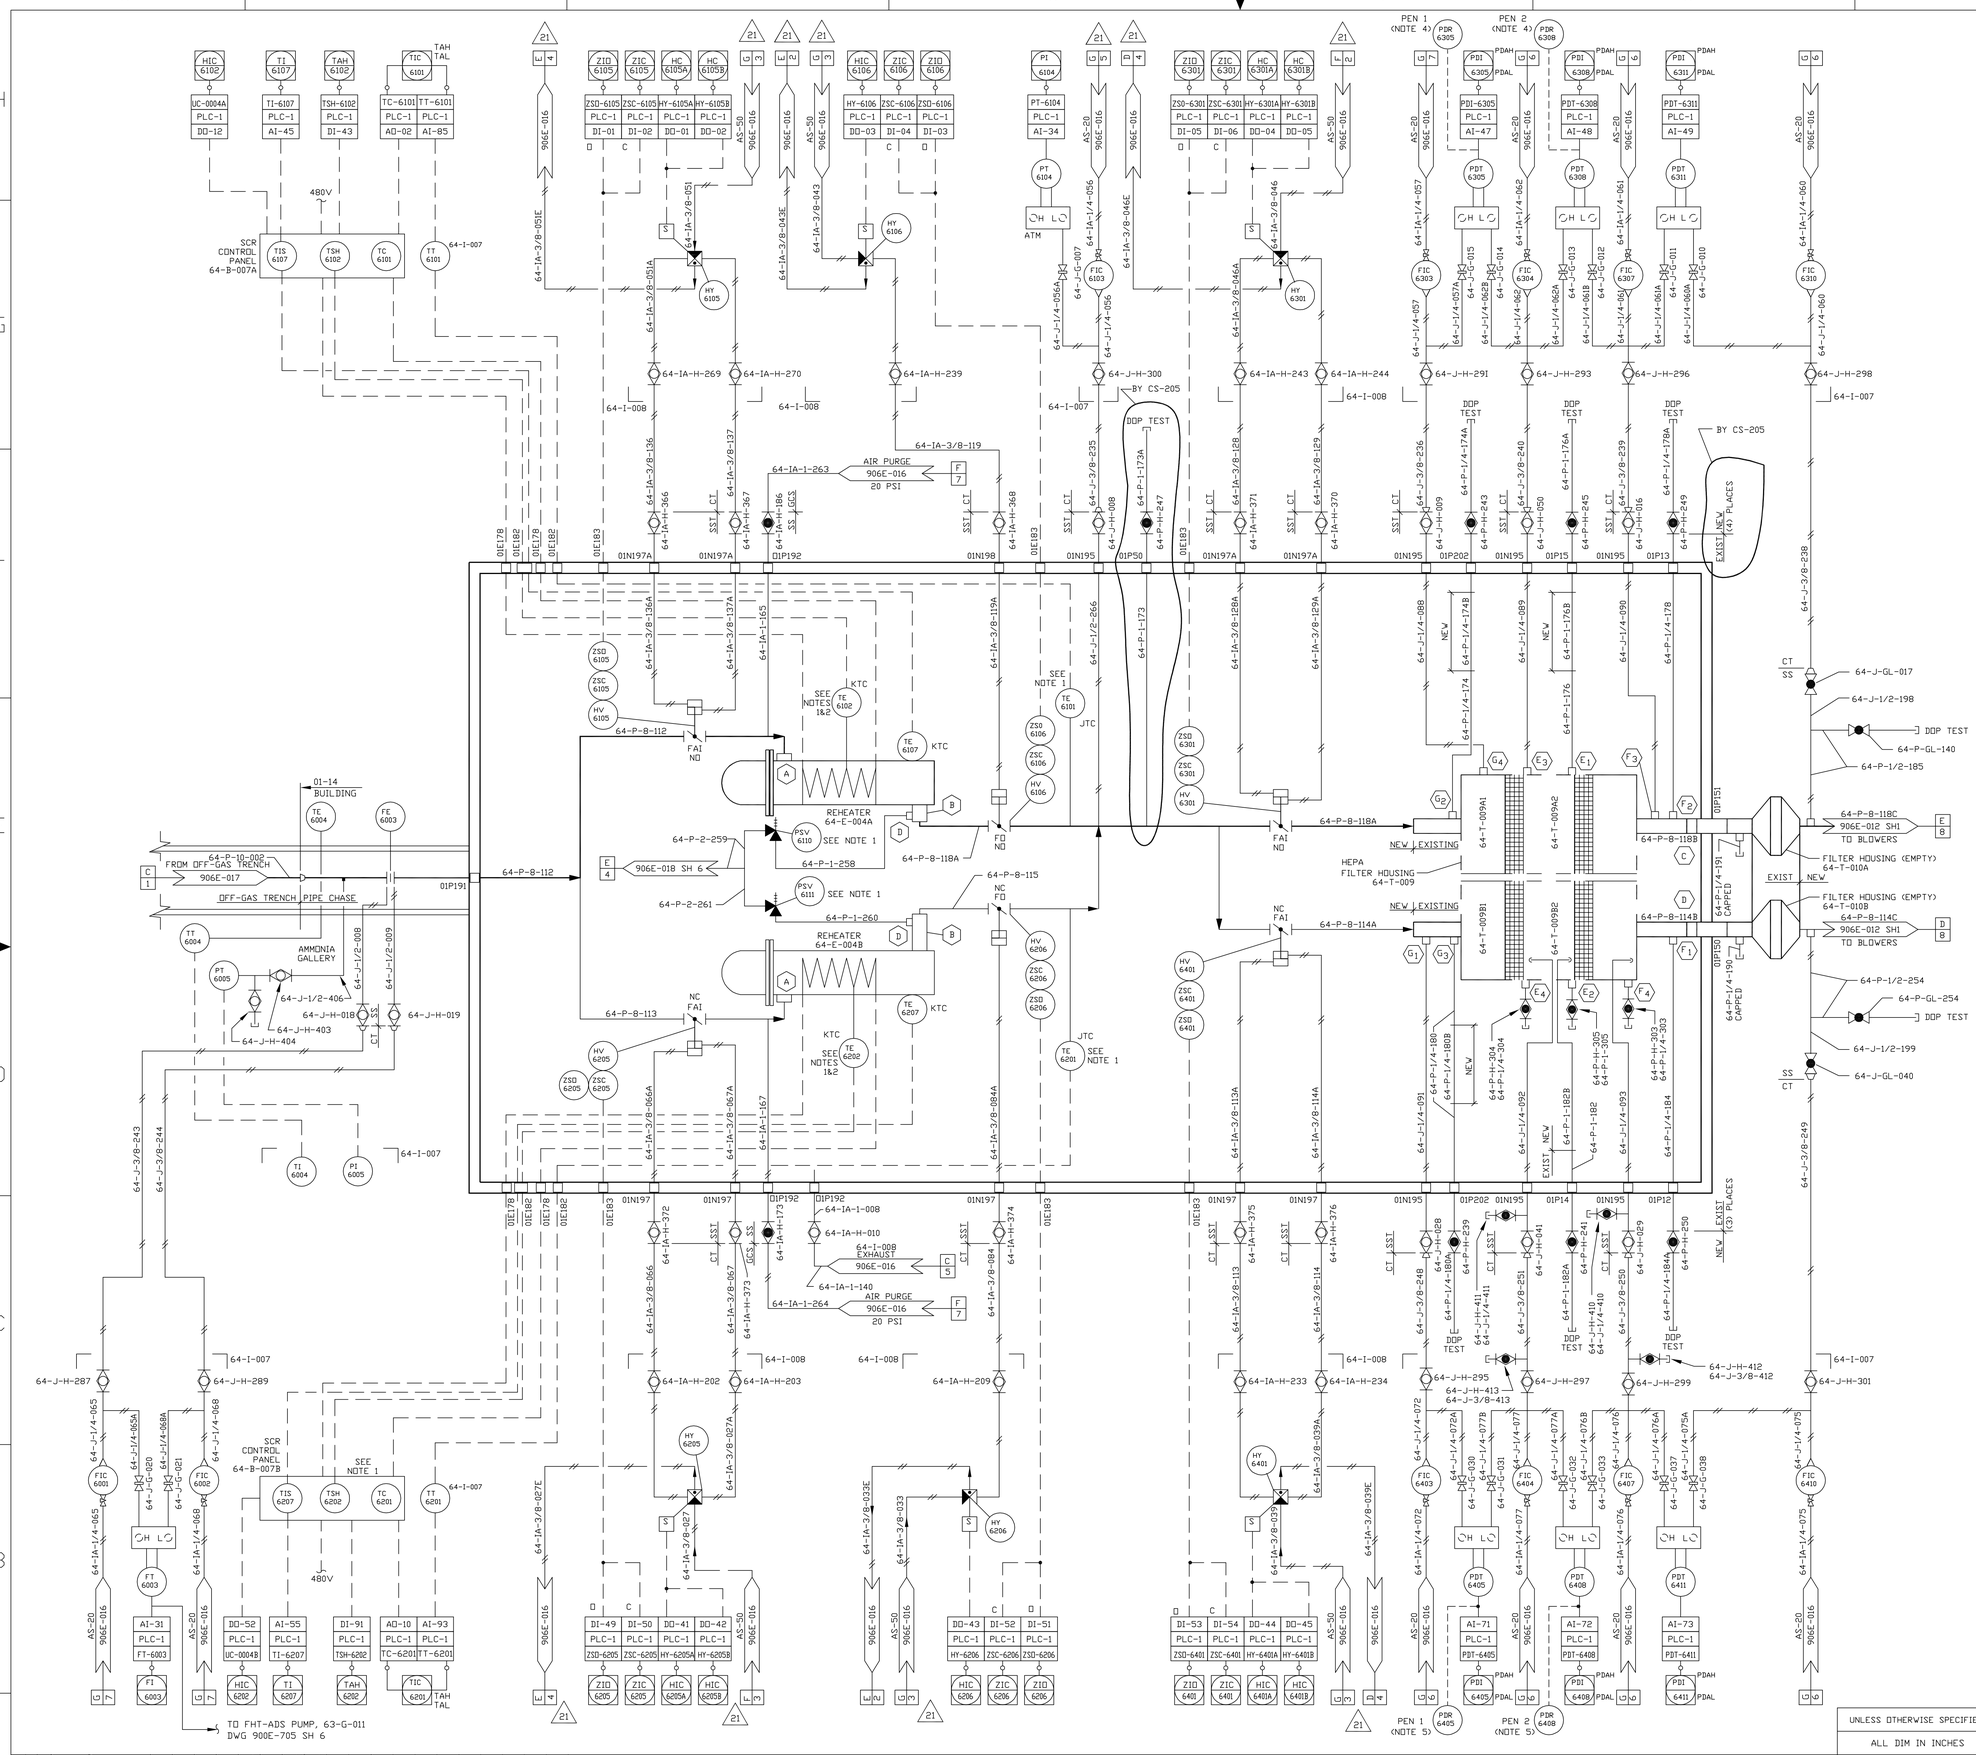

NOTES:

1. INSTRUMENTS SUPPLIED BY THE REHEATER MANUFACTURER
2. THERMOCOUPLE MOUNTED ON REHEATER
3. ALL INSTRUMENTS NUMBERS PREFIXED BY SYSTEM NO. '64'
4. RECORDER ID #64-PDR-6300
5. RECORDER ID #64-PDR-6400

REFERENCE DRAWINGS:

NOTES,SYMBOLS AND LEGEND	900D-1306
NOTES,SYMBOLS AND LEGEND	900D-1307
NOTES,SYMBOLS AND LEGEND	900D-1308
UTILITY FLOW DIAGRAM PLANT AND INSTRUMENT AIR, OXYGEN,DIESEL OIL AND AIR SAMPLER	2401-01-170-3
V.F. P&ID MELTER OFF-GAS SYSTEM	906E-012 SH1 & 2
INSTRUMENT AIR SYSTEM P&ID	906E-016
IRTS/V.F. PIPING INSTRUMENT DIAGRAM OFF=GAS TRENCH	906E-017

QTY REQD	ITEM NO.	NOMENCLATURE OR DESCRIPTION	PART OR IDENTIFYING NO.	MATERIAL OR SPEC

PARTS LIST

A/E CONTRACT NO. CODE IDENT. NO.

FOR

WEST VALLEY NUCLEAR SERVICES CO.,INC.
WEST VALLEY, NEW YORK

VF
P&ID MELTER EX-CELL
OFF-GAS SYSTEM

UNLESS OTHERWISE SPECIFIED	DRAFTER Y. PATEL	DATE 07/16/90
ALL DIM IN INCHES	CHECKER P. PANASCI	DATE 07/16/90
TOLERANCES-DO NOT SCALE	ENGR. R. LEWKO	DATE 07/16/90
2 PL DEC ± N/A; 3 PL DEC ± N/A; ANGLES ± N/A; N/A		
FRACTIONS ± N/A	CDG.MGR.APPVL F. STOREY	DATE 07/16/90
D.SPEC.NO. E8810	SYS.ENGR.APPVL F. TULIPANO	DATE 07/16/90
NEXT ASSEMBLY	Q.A.APPVL	DATE
	DFTG.SUPR.	DATE

DWG SIZE E — SCALE NONE — WEIGHT — DWG NO. 906-E-011 — REV 21

A/E DWG NO. — SHEET 1 OF 1

VERIFY ALL DOCUMENTS FOR CURRENT REVISION AND PENDING CHANGES PRIOR TO EACH USE
INIT _____ DATE _____

REVISIONS

REV	DESCRIPTION	APVD
0	ER 2193 9/24/91	JRH
1	GEN REV PER ECN 4553 LRK 10/1/91	HAB BLG
2	REVISED & REDRAWN PER ECN 5668 WAS D SIZE LRK 12/14/92	DRS PAN
3	GEN REV - ECN 5937 BP 02/09/93	DRS RWM
4	GEN REV - ECN 6137 SRC 04/01/93	KMD PAN
5	ECN 6136 SRC 04/05/93	KMD PAN
6	ECN 6283 JHS 05/05/93	HAB ZB
7	ECN 6968 AAJ 11/09/93	HAB GGT
8	GEN REV - ECN 7261 DJN 02/04/94	DRS ZB
9	ECN 8614 MJL 02/13/95	KQ JHK
10	ECN 8642 RAS 04/03/95	GLS JHK
11	ECN 8810 RJW 04/26/95	GLS
12	ECN 8892 MJL 5/12/95	DRS
13	ECN 9125 MJC 8/7/95	DRS BLG
14	ECN 9276 BP 10/02/95	DRS
15	ECN 9307 JHS 10/12/95	GLS
16	ECN 9516 SAB 01/29/96	HAB
17	ECN 9624 SAB 02/22/96	HAB
18	ECN 9700 DMM 03/08/96	HAB
19	ECN 9812 SAB 04/10/96	HAB
20	ECN 10317 JHS 12/19/96	HAB
21	ECN 25506 JLH 07/03/2003	HAB

CAD DRAWING-DO NOT REVISE THIS ORIGINAL

1=100
129214