VERIFY ALL DOCUMENTS FOR CURRENT REVISION AND PENDING CHANGES PRIOR TO EACH USE.
INIT_____ DATE_____

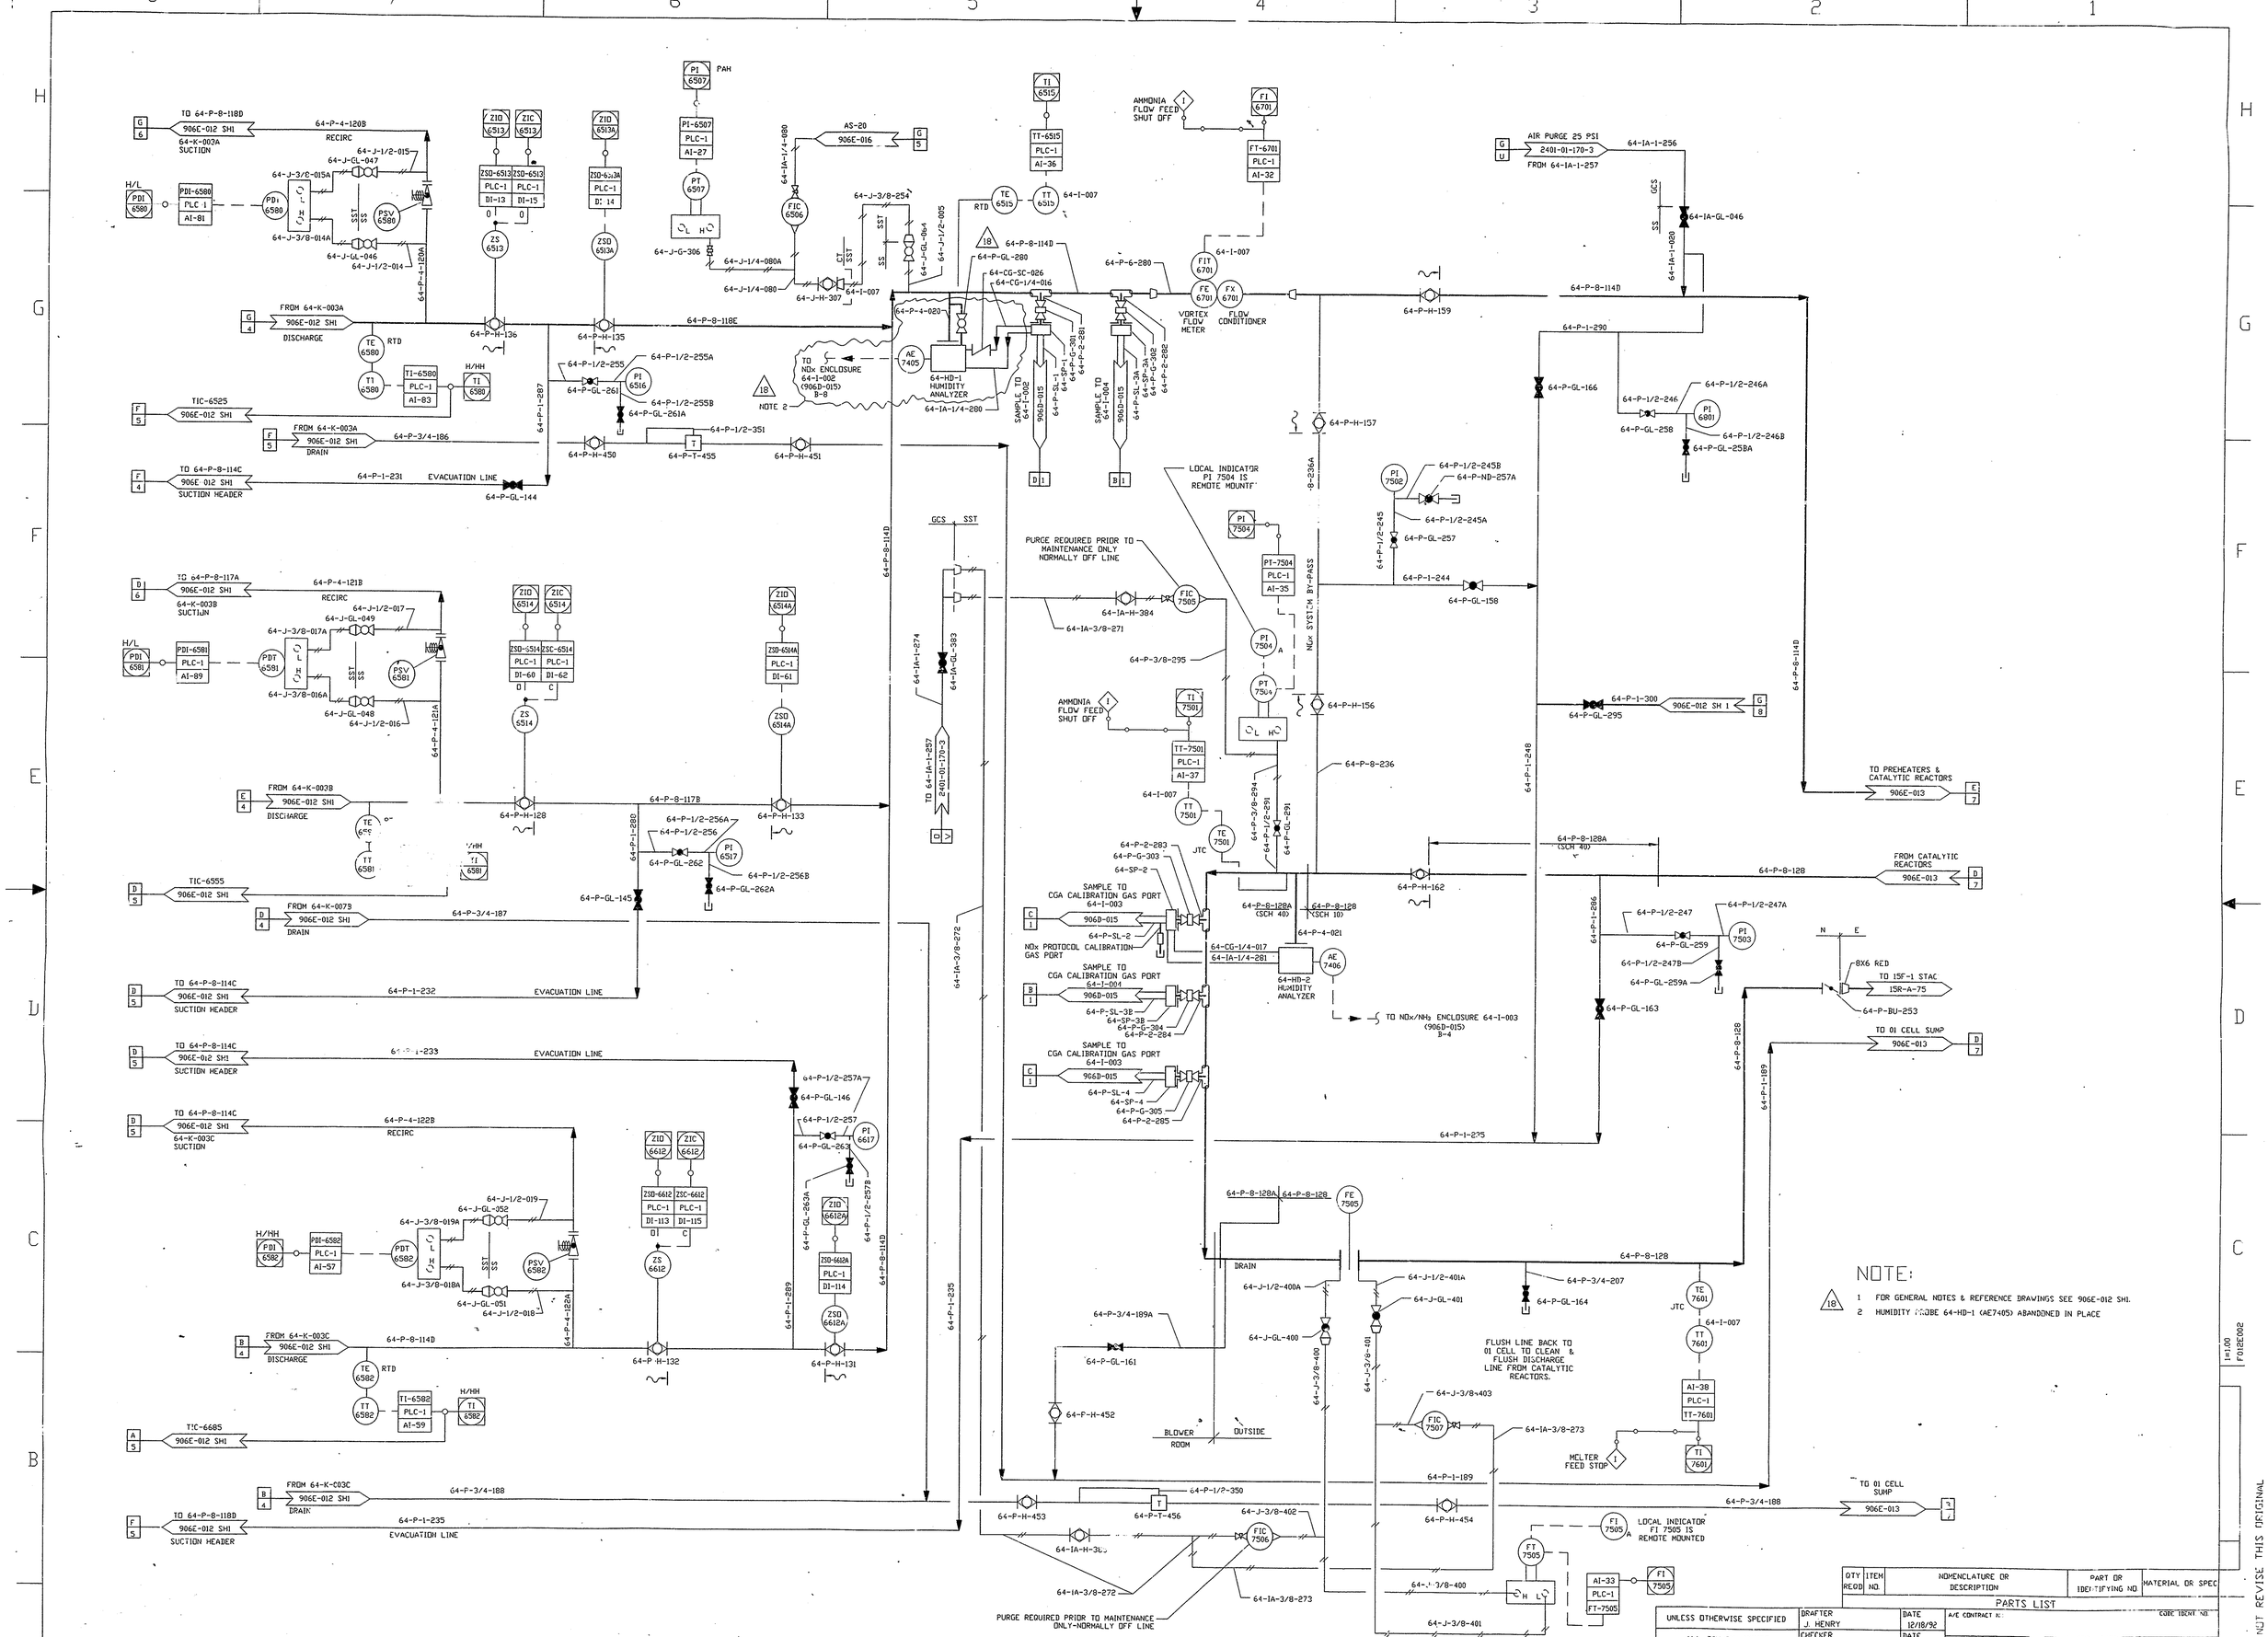


NOTE:

18 1 FOR GENERAL NOTES & REFERENCE DRAWINGS SEE 906E-012 SH1.
2 HUMIDITY PROBE 64-HD-1 (AE7405) ABANDONED IN PLACE

| REV | REVISIONS | APV'D |
|---|---|---|
| 0 | CRS ECN 5293 ECN 5746 LR 2571 | JRH |
| 1 | ECN 6693 JHS 6/30/93 | HAB |
| 2 | ECN 7654 MJL 03/22/94 | RPV |
| 3 | ECN 7958 DM 07/06/94 | RPV |
| 4 | ECN 7706 WJC 08/23/94 | KQ |
| 5 | EGD REV - ECN 7853 SSD 09/13/94 | KQ |
| 6 | ECN 8180A WJC 09/22/94 | DRS |
| 7 | ECN 8407 MJL 11/7/94 | GLS |
| 8 | ECN [illegible] FCS 03/13/95 | GLS |
| 9 | ECN 8810 MJL 4/22/95 | GLS |
| 10 | ECN 8892 MJL 5/12/95 | DRS |
| 11 | ECN 9286 DMK 7/13/95 | KQ |
| 12 | ECN 9537 SAB 01/15/96 | HAB |
| 13 | ECN 9627 SAB 02/13/96 | HAB |
| 14 | ECN 9982 RKS 3/11/96 | DRS |
| 15 | ECN 9982 DMK 6/3/96 | HAB |
| 16 | ECN 10722 EGR 11/22/96 | HAB |
| 17 | ECN 10317 JHS 12/19/96 | HAB |
| 18 | ECN 11029 EGR 11/03/97 | HAB |

| QTY REQD | ITEM NO. | NOMENCLATURE OR DESCRIPTION | PART OR IDENTIFYING NO | MATERIAL OR SPEC |
|---|---|---|---|---|

PARTS LIST

UNLESS OTHERWISE SPECIFIED
ALL DIM IN INCHES
TOLERANCES-DO NOT SCALE
2 PL DEC ± N/A | 3 PL DEC ± N/A | ANGLES ± N/A | N/A
FRACTIONS ± N/A
D.SPEC.NO. E5746
NEXT ASSEMBLY

| | | DATE |
|---|---|---|
| DRAFTER | J. HENRY | 12/18/92 |
| CHECKER | P. PANASCI | 03/25/93 |
| ENGR. | R. LEWCO | 03/25/93 |
| CDG.MGR.APPVL | T. COTTRELL | 03/25/93 |
| SYS.ENGR.APPVL | R. VANCE | 04/06/93 |
| Q.A.APPVL | K. KRAPF | 04/06/93 |
| DFTG.SUPR. | J. HORTON | 04/06/93 |

A/E CONTRACT NO. CODE IDENT NO.

FOR WEST VALLEY NUCLEAR SERVICES CO.,INC. WEST VALLEY, NEW YORK

# VITRIFICATION FACILITY P&ID MELTER EX-CELL OFF-GAS SYSTEM

DWG SIZE E | SCALE NONE | WEIGHT | DWG NO. 906E-012 | REV 18 | A/E DWG NO. | SHEET 2 OF

CAD DRAWING-DO NOT REVISE THIS ORIGINAL

F012E002 1=1.00

\\DRAFTING\CADA\CHECKING\CHCHK\F012E002.DWG Tue Dec 02 15:11:23 1997 HAB