REFERENCE DWGS

P & ID CSS SYSTEM (6-71-1 1/2-029, 6-71-2-025, 6-71-1-006 & SPARE-NO LINE NUMBER) — 900D-397 SH1
P & ID LWTS (6-71-2-023, 6-50-2-015 & 6-71-1-006) — 901D-021 SH1
P & ID VF DIESEL FUEL OIL TRANSFER SYSTEM (6-FO-1-714) — 905D-023
P & ID VF DRAINAGE SYSTEM LOW LEVEL (6-WW-3-274 & 6-WW-3-282) — 905D-050
HVAC FLOW DIAGRAM AND P & ID (VENTILATION-NO LINE NUMBER) — 906D-019
P & ID VF DRAINAGE SYSTEM HIGH LEVEL — 905D-011
P & ID VESSEL OFF GAS FILTERS & HEATERS — 900E-705 SH22
P & ID VF UA SYSTEM — 905D-046 SH1
P & ID VF IA SYSTEM — 905D-046 SH3
P & ID VF WATER SYSTEM — 905D-048 SH2
UTILITY ROUTING DIAGRAM-STEAM — 2401-01-170-1
SYMBOLS, NOTES & LEGEND — 900D-1306, 1307 & 1308
P & ID VF VENT HEADER SYSTEM — 905D-056
P & ID VF MELTER EX-CELL OFF GAS SYSTEM — 906E-011
P & ID VF MELTER EX-CELL OFF GAS SYSTEM — 906E-013

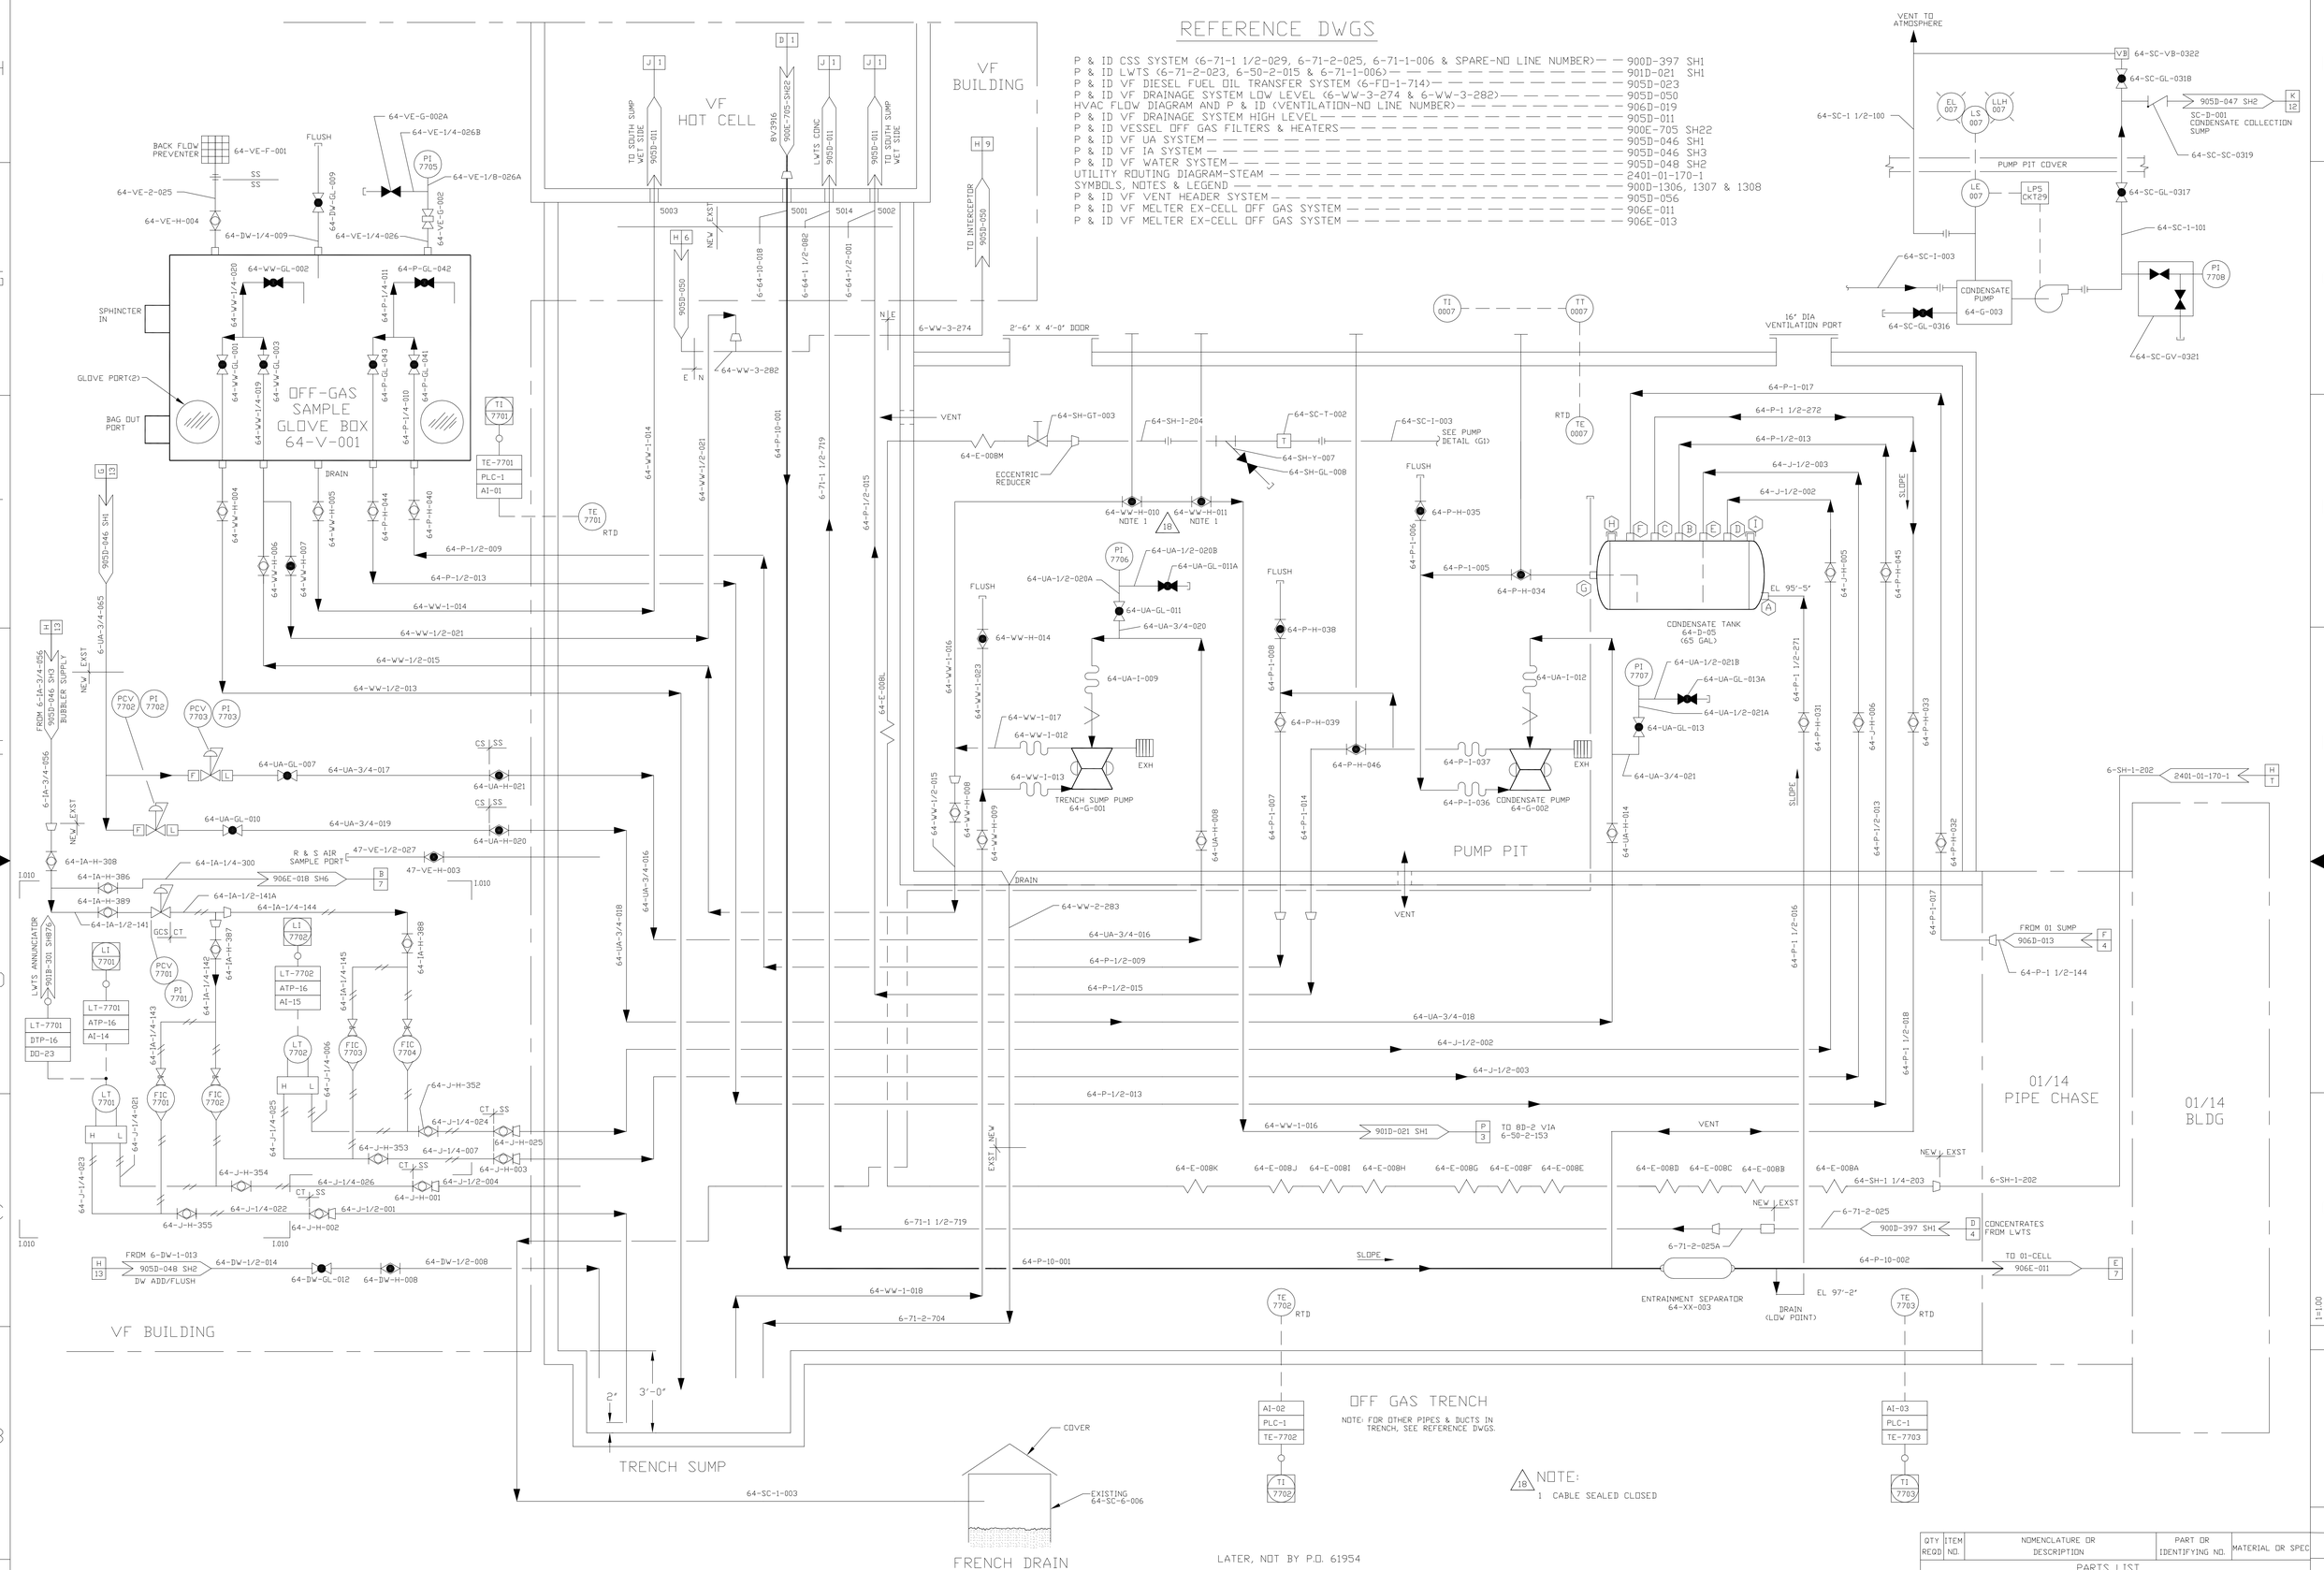

QTY REQD	ITEM NO.	NOMENCLATURE OR DESCRIPTION	PART OR IDENTIFYING NO.	MATERIAL OR SPEC

PARTS LIST

UNLESS OTHERWISE SPECIFIED	DRAFTER A. JAWORSKI	DATE 12/11/92
ALL DIMS IN INCHES	CHECKER D. SHAFFER	DATE 02/03/93
TOLERANCES-DO NOT SCALE	ENGR. P. NESTER	DATE 02/03/93
2 PL DEC ± N/A · 3 PL DEC ± N/A · ANGLES ± N/A	CDG.MGR.APPVL R. VANCE	DATE 02/08/93
FRACTIONS ± N/A	SYS.ENGR.APPVL T. COTTRELL	DATE 02/10/93
B.SPEC NO. 1705	QA.APPVL R. KRAPF	DATE 02/17/93
NEXT ASSEMBLY	DFTG.SUPR. J. HORTON	DATE 02/17/93

A/E CONTRACT NO. — CODE IDENT. NO.

FOR WEST VALLEY NUCLEAR SERVICES CO.,INC. WEST VALLEY, NEW YORK

VF PIPING & INSTRUMENT DIAGRAM OFF-GAS TRENCH

DWG SIZE E — SCALE N/A — WEIGHT — DWG NO. 906E-017 — REV 18 — A/E DWG NO. — SHEET 1 OF 1

VERIFY ALL DOCUMENTS FOR CURRENT REVISION AND PENDING CHANGES PRIOR TO EACH USE
INIT _____ DATE _____

CAD DRAWING-DO NOT REVISE THIS ORIGINAL

REV	DESCRIPTION	APVD
0	ER2522 02/17/93	JRH
1	GENERAL REVISION PER ECN 6134 A.JD 04/01/93	HAB/KQ/KWM
2	B722 12/17/93	DMB
3	7785 KGZ 5/2/94	KQ
4	B194 LWK 8/12/94	HAB/JRY
5	7706 WJC 8/22/94	HAB/JHS
6	8372 DTM 11/10/94	GLS
7	ECN NDX-16675 AAJ 2/15/95	GLS/KWM
8	ECN 8774A SRD 3/17/95	DRS
9	ECN 8877, 9101,1159 MJL 4/20/95	GLS/HAJ
10	ECN 9026 RGM 06/29/95	GLS
11	ECN 9222 SAB 09/27/95	KQ
12	ECN 9618 SRD 5/15/96	EB
13	ECN 10277 PAS 12/9/96	HAB
14	ECN 11385 CCG 12/21/98	JLH
15	ECN 11739 LJD 2/9/99	HAB
16	ECN 12077 CAM 10/8/99	HAB
17	ECN 11833 HAB 05/31/2002	JLH
18	ECN 6723-2003 EAB 07/23/2003	HAB