905-D-019

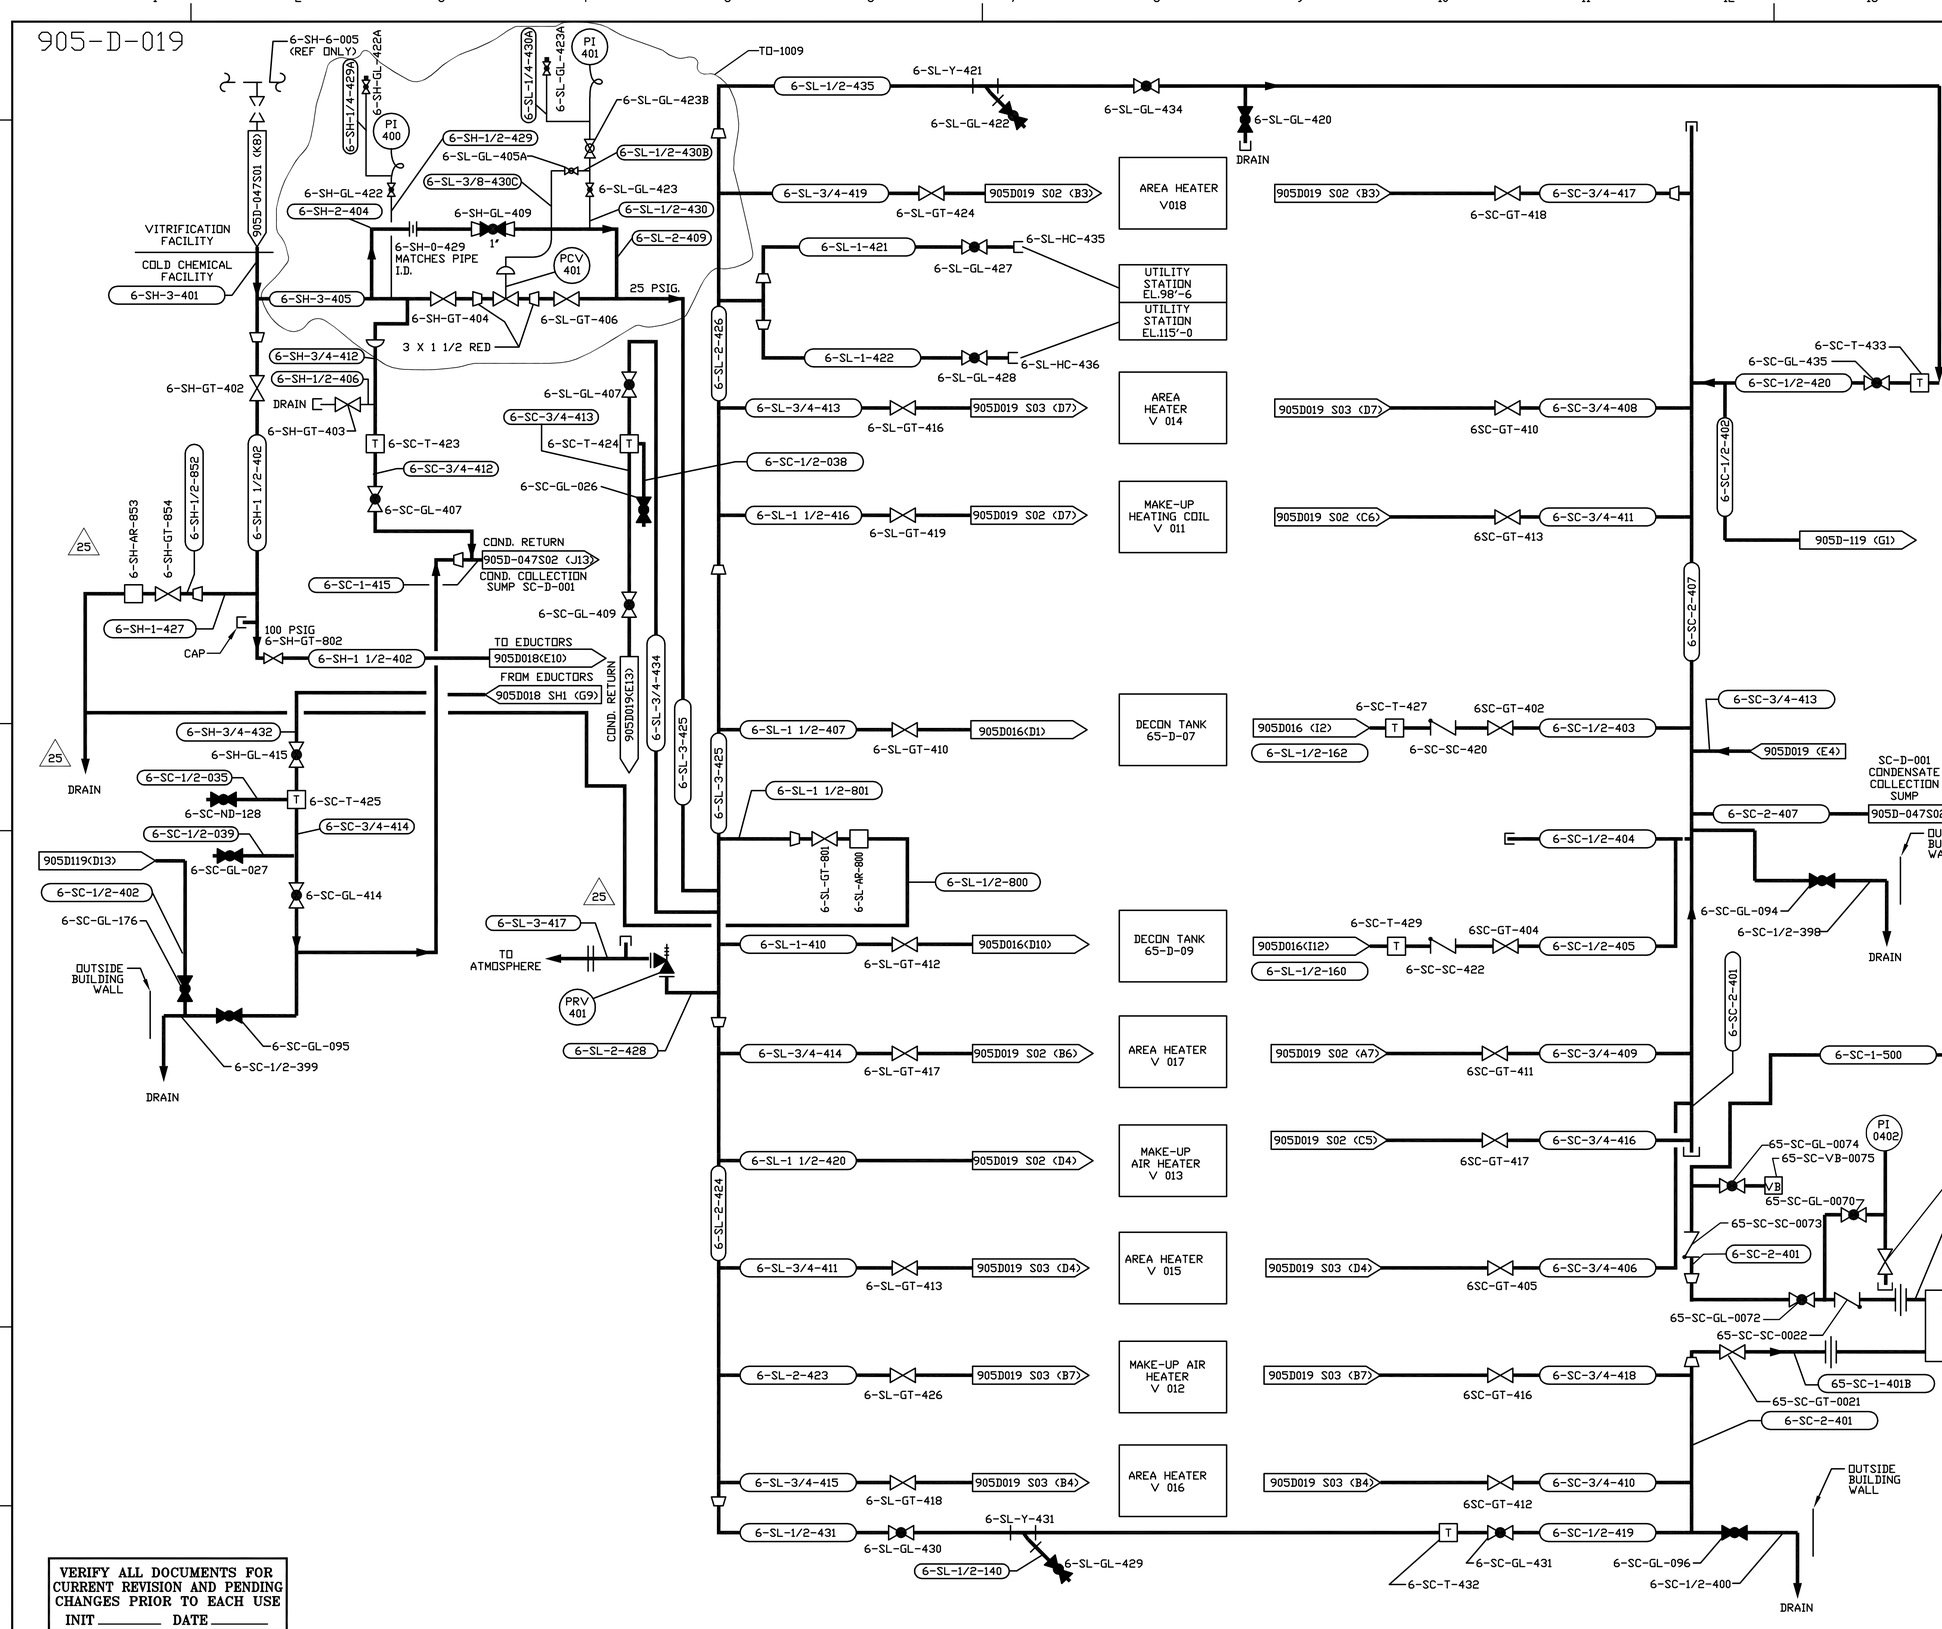

NO.	DATE	REVISION	DR	CH	APPROVED		
B	6-19-87	GENERAL REVISION	TJK	RJL	RJL	FSK	MDW
C	08-14-87	REVISION PER EBAR 949A	TJK	EGS	EGS RJL	FSK FSK	MDW
D	10-29-87	REVISION PER EBAR 949B	TJK	JV	RJL	FSK	MDW
0	10-3-88	ER 1468			JRH		
23	02/19/98	ECN 11200	BP	HAB			
24	3/31/98	ECN 11285	JLH	HAB			
25	7/30/98	ECN 11441	DAK				
14	10/24/95	REV'D PER ECN 9320	LRP	KQ			
15	2/29/96	REV'D PER ECN 9661, 9674	DMM	HAB			
16	4/8/96	ECN 9788	SRD	HAB			
17	05/08/96	ECN 9797	BP	HAB			
18	10/21/96	ECN 10291	DMM	DRS			
19	10/29/96	ECN 10326	JHS	HAB			
20	1/8/97	ECN 10438	DAK	HAB			
21	6/30/97	ECN 10495	CGR	HAB			
22	7/16/97	ECN 10831	FMN	HAB			

NOTES

1. FOR GENERAL NOTES SEE DWG 905-D-015 SH01
2. TRAPS ARE TO BE SUPPLIED WITH INTEGRAL STRAINERS.

REFERENCE DRAWINGS

COLD CHEMICAL PREP. AND FEED SYSTEM P&ID'S

905-D-015
905-D-016
905-D-017
905-D-018

VERIFY ALL DOCUMENTS FOR CURRENT REVISION AND PENDING CHANGES PRIOR TO EACH USE
INIT _____ DATE _____

FOR DRAWING INDEX SEE DRAWING NO._____

APPRVD WVNS CO.		EBASCO SERVICES INCORPORATED
PROJECT MGR M. WEINGART	04-16-87	A/E D.F.S. NO. 2388 FOR TASK ORDER 009
ENGINEER SUPV F. KOWALCZYK	04-16-87	WEST VALLEY NUCLEAR SERVICES COMPANY, INC WEST VALLEY, NEW YORK
LEAD DISC ENGR F. KOWALCZYK	04-16-87	WEST VALLEY DEMONSTRATION PROJECT
DESIGN R. LEWKO	04-16-87	P & ID COLD CHEMICAL STEAM & CONDENSATE SYSTEM
CHECKED T. PIAZZA	04-16-87	
DRAWN M. KOLODZIEJSKI	DATE 04-16-87	
DE-AC07-81NE44139 PROJECT NO.		SIZE D; INDEX CODE NUMBER (AREA / DR. TYP / CL / ORIG); DRAWING NO. 905D-019; REV. 25
19-CWV-02275 SUBCONTRACT NO.		
ISSUED FOR CONSTRUCTION		SCALE: NONE; SPEC. CODES; A/E SHEET NO. 905-D-019; SHEET 1 OF 3; D

CAD DRAWING - Do not revise this original.

E019D001 1=1.00