VERIFY ALL DOCUMENTS FOR CURRENT REVISION AND PENDING CHANGES PRIOR TO EACH USE.
INIT_____ DATE_____

905-D-041

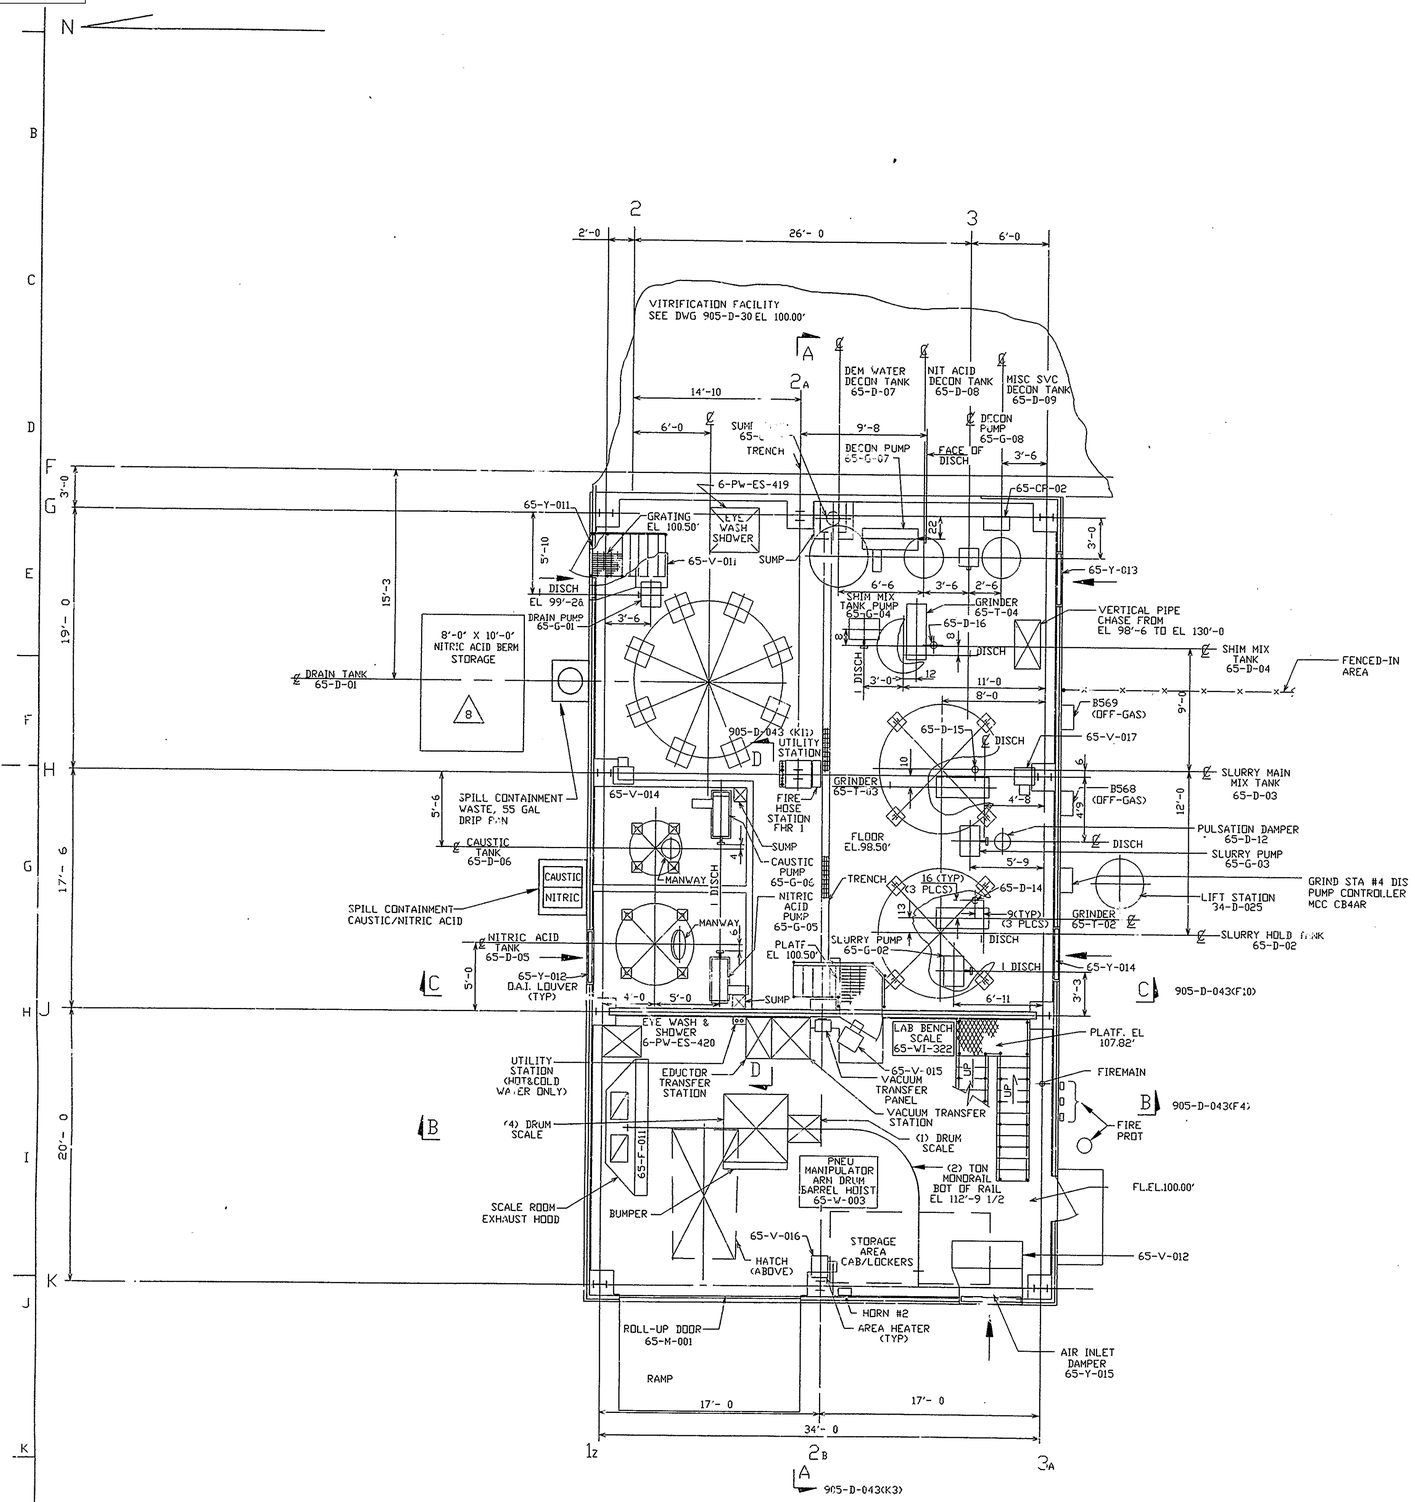

PLAN AT EL.98.50'

NO.	DATE	REVISION	DR	CH	APPROVED		
B	05-28-87	GENERAL REVISION	TVT	AJD	RJL	AJD FSK	MDW
C	08-14-87	REVISION PER EBAR 936A	TJK	AJD	EGS RJL	AJD FSK	MDW
D	12-01-87	REVISION PER EBAR 936B & 991	TJK	RJL	FSK	AJD	MDW
0	07-13-89	ER 1691			JRH		
01		ECN 3387A	YP	ATV			
2	9/23/91	ECN 4375	DAK	DRS	RD		
3	3/14/95	ECN 8673	JLH	HAB	JPH		
4	5/3/95	ECN 8856	JHS	HAB			
5	2/29/96	ECN 9668	DAK	HAB			
6	10/10/96	ECN 10251	RAS	HAB			
7	7/16/97	ECN 10828	CGR	HAB			
8	1/5/00	ECN 12393	DMM	DMS			

REFERENCE DRAWINGS

905-D-030 G/A VITRIFICATION FACILITY PLAN EL.100.00'
905-D-032 G/A VITRIFICATION FACILITY PLAN EL 110.25'
905-D-034 G/A VITRIFICATION FACILITY PLAN EL 124.00' & ABOVE
905-D-036 G/A VITRIFICATION FACILITY SECTIONS
905-D-037 G/A VITRIFICATION FACILITY SECTIONS
905-D-041 GENERAL ARRANGEMENT COLD CHEM BLDG EL 98.50' & 100.00'
905-D-042 GENERAL ARRANGEMENT COLD CHEM BLDG EL 115.00' & ABOVE.
905-D-043 GENERAL ARRANGEMENT COLD CHEM BLDG.SECTIONS.
905-D-461 G/A VENTILATION SYSTEM EL 98.50' & ABOVE
905-D-462 G/A VENTILATION SYSTEM EL 115.00' & ABOVE

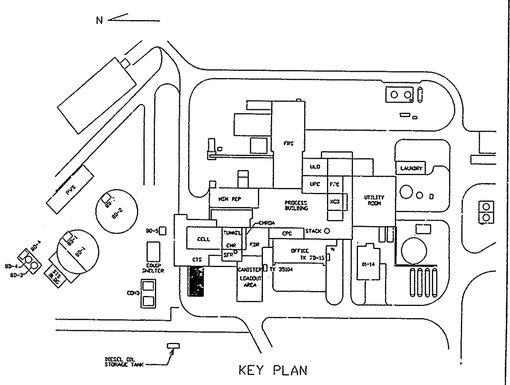

KEY PLAN

1 0 4 8 12 16 20FT 3/16"=1'-0

FOR DRAWING INDEX SEE DRAWING NO._____

APPRVD WVNS CO.		EBASCO SERVICES INCORPORATED A/E D.F.S. NO.2388 TASK ORDER 009
PROJECT MGR M.D.WEINGA	03-18-87	FOR WEST VALLEY NUCLEAR SERVICES COMPANY,INC WEST VALLEY,NEW YORK
ENGINEER SUPV F.S.KOWALCZYK	03-18-87	
LEAD DISC ENGR A.J.DIFILIPPO	03-18-87	WEST VALLEY DEMONSTRATION PROJECT
DESIGN R.J.LEWKO	03-18-87	GENERAL ARRANGEMENT COLD CHEMICAL BUILDING PLAN EL. 98.50' & 100.00'
CHECKED T.J.PIAZZA	03-18-87	
DRAWN R.J.LEWKO	DATE 03-18-87	
DE-AC07-81NE44139 PROJECT NO.		SIZE D; INDEX CODE NUMBER: AREA, DR.TYP, CL, ORIG; DRAWING NO. 905-D-041; REV. 8
19-CWV-02275 SUBCONTRACT NO.		
ISSUED FOR CONSTRUCTION		SCALE 3/16"=1'-0; SPEC. CODES; A/E SHEET NO. 905-D-041 D

E041D001 1=64.00

Mon Jan 10 08:43:24 2000 OKS