VERIFY ALL DOCUMENTS FOR CURRENT REVISION AND PENDING CHANGES PRIOR TO EACH USE.
INIT_____ DATE_____

B	05-28-87	GENERAL REVISION	TJK	AJD	RJL	AJD FSK	MDW
C	08-14-87	REVISION PER EBAR 93GA	TJK	ADJ	EGS RJL	AJD FSK	MDW
D	12-01-87	REVISION PER EBAR 936B & 991	TJK	RJL	FSK	AJD	MDW
0	07-13-89	ER 1691			JRH		
5	07/28/99	ECN 11023	BP				
2	9/26/91	ECN 4375	DAK	DRS	RD		
3	5/1/94	ECN 7552	JLH	KQ	RWM		
4	10/17/96	ECN 10251	RAS	HAB			

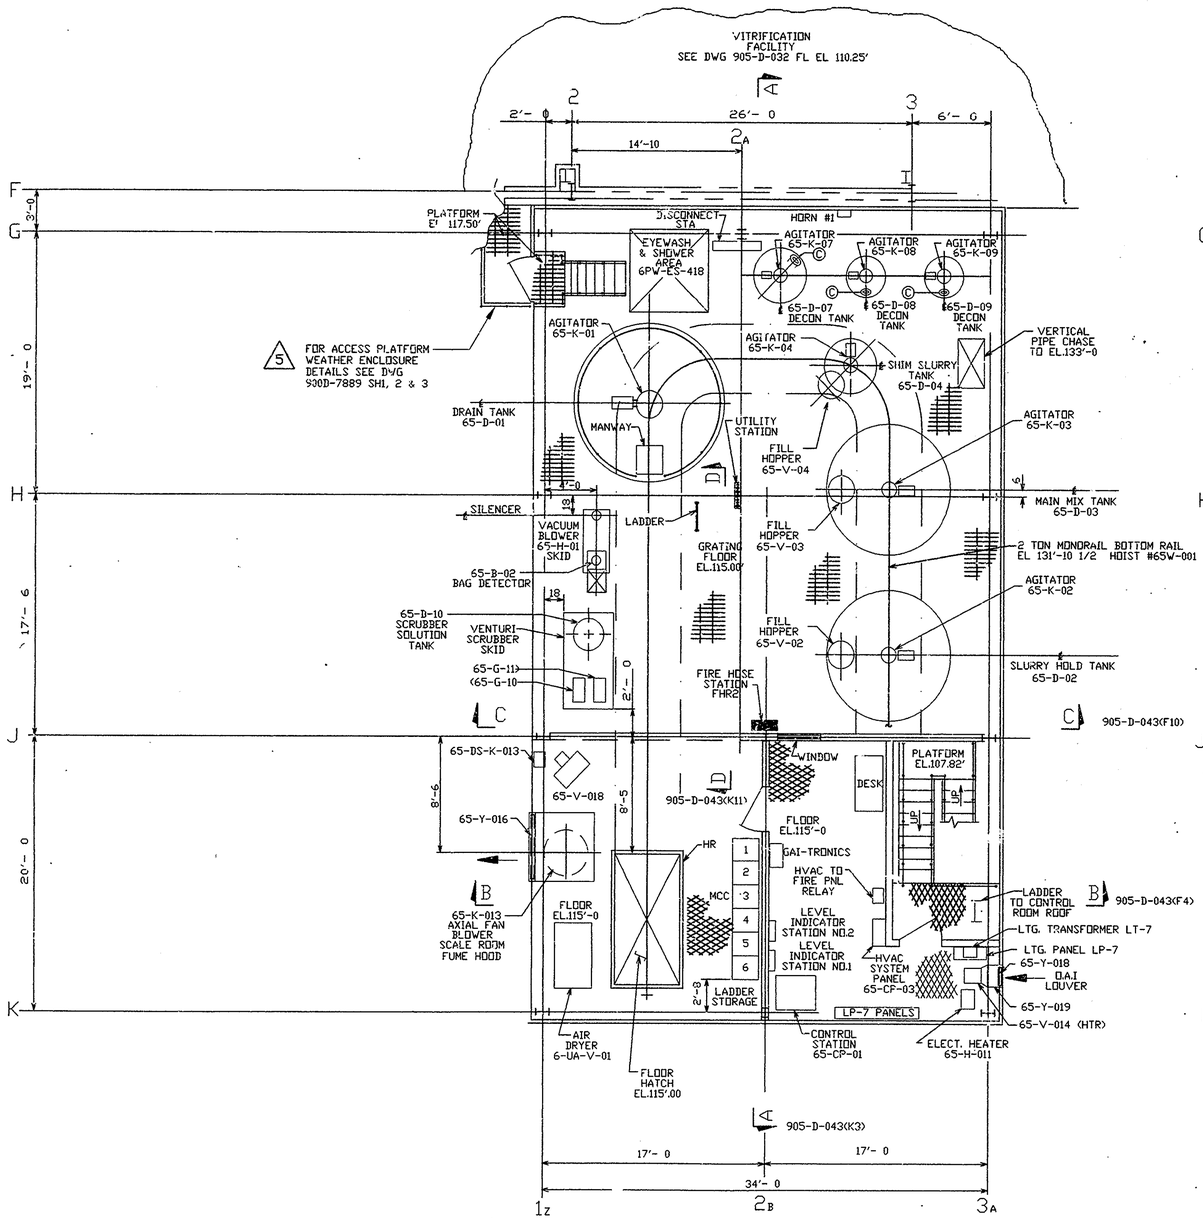

PLAN AT EL.115'.00

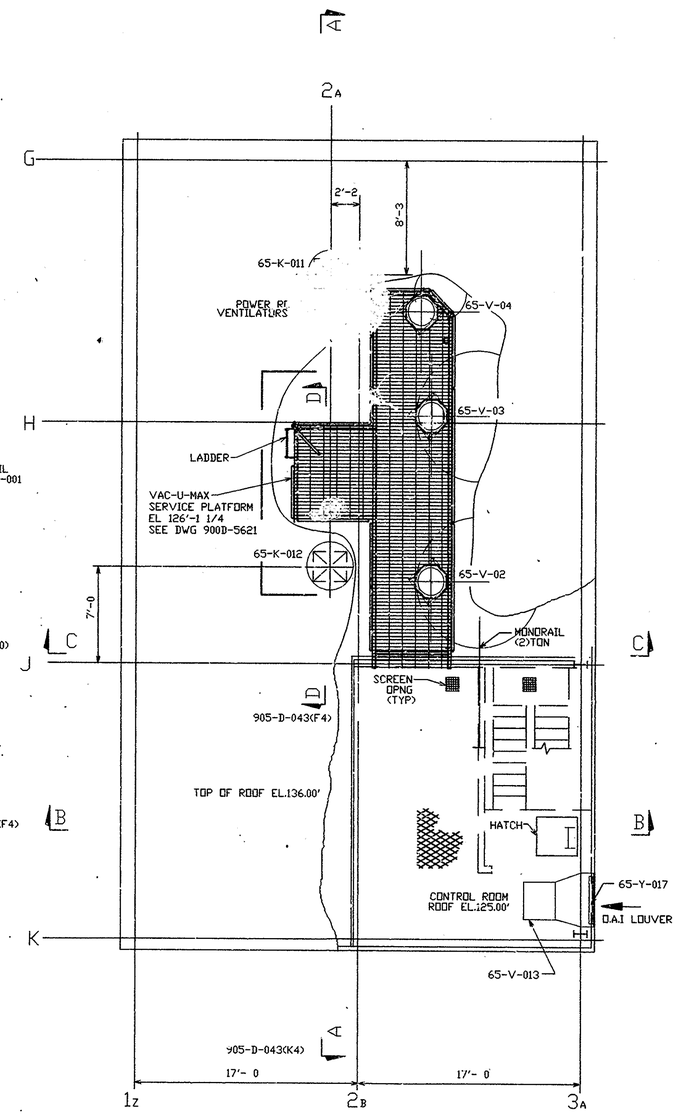

ROOF PLANS AT EL.125.00' & EL.136.00'

NOTES
1. FOR NOTES AND REFERENCE DRAWINGS SEE 905-D-041

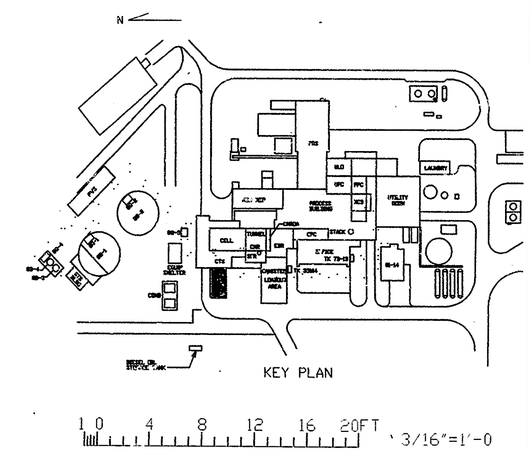

FOR DRAWING INDEX SEE DRAWING NO _____

APPRVD WVNS CO.		EBASCO SERVICES INCORPORATED A/E O.F.S. NO.2388 TASK ORDER 009
PROJECT MGR M.D.WEINGART	03-19-87	FOR: WEST VALLEY NUCLEAR SERVICES COMPANY,INC WEST VALLEY,NEW YORK
ENGINEER SUPV F.S.KOWALCZYK	03-18-87	
LEAD DISC ENGR A.J.DIFILIPPO	03-18-87	WEST VALLEY DEMONSTRATION PROJECT
DESIGN R.J.LEWKO	03-18-87	GENERAL ARRANGEMENT COLD CHEMICAL BUILDING PLAN EL.115.00' & ABOVE
CHECKED T.J.PIAZZA	03-18-87	
DRAWN R.J.LEWKO	DATE 03-18-87	
DE-AC07-81NE44139 PROJECT NO.		SIZE D; INDEX CODE NUMBER: AREA / DR.TYP / CL / DRIG; DRAWING NO. 905-D-042; REV. 5
19-CWV-02275 SUBCONTRACT NO.		
ISSUED FOR CONSTRUCTION		SCALE 3/16"=1'-0; SPEC. CODES; A/E SHEET NO. 905-D-042 D

E042D001 1=64.00

SCALE ORIGIN

Mon Aug 02 08:54:08 1999 HAB