VERIFY ALL DOCUMENTS FOR CURRENT REVISION AND PENDING CHANGES PRIOR TO EACH USE.
INIT_____ DATE_____

905-D-288

N

NO.	DATE	REVISION	DR	CH	APPROVED	
~~B~~	~~06-30-89~~	~~GENERAL REVISION~~	~~AM~~	~~RB~~	~~S.S~~	~~JN~~
0	7 '89	ER 1646				
1	6-20-90	REV. PER ECN 3731	B.J.R.	CHB		
2	12-28-92	REV PER ECN 5537	HJL	HJB		

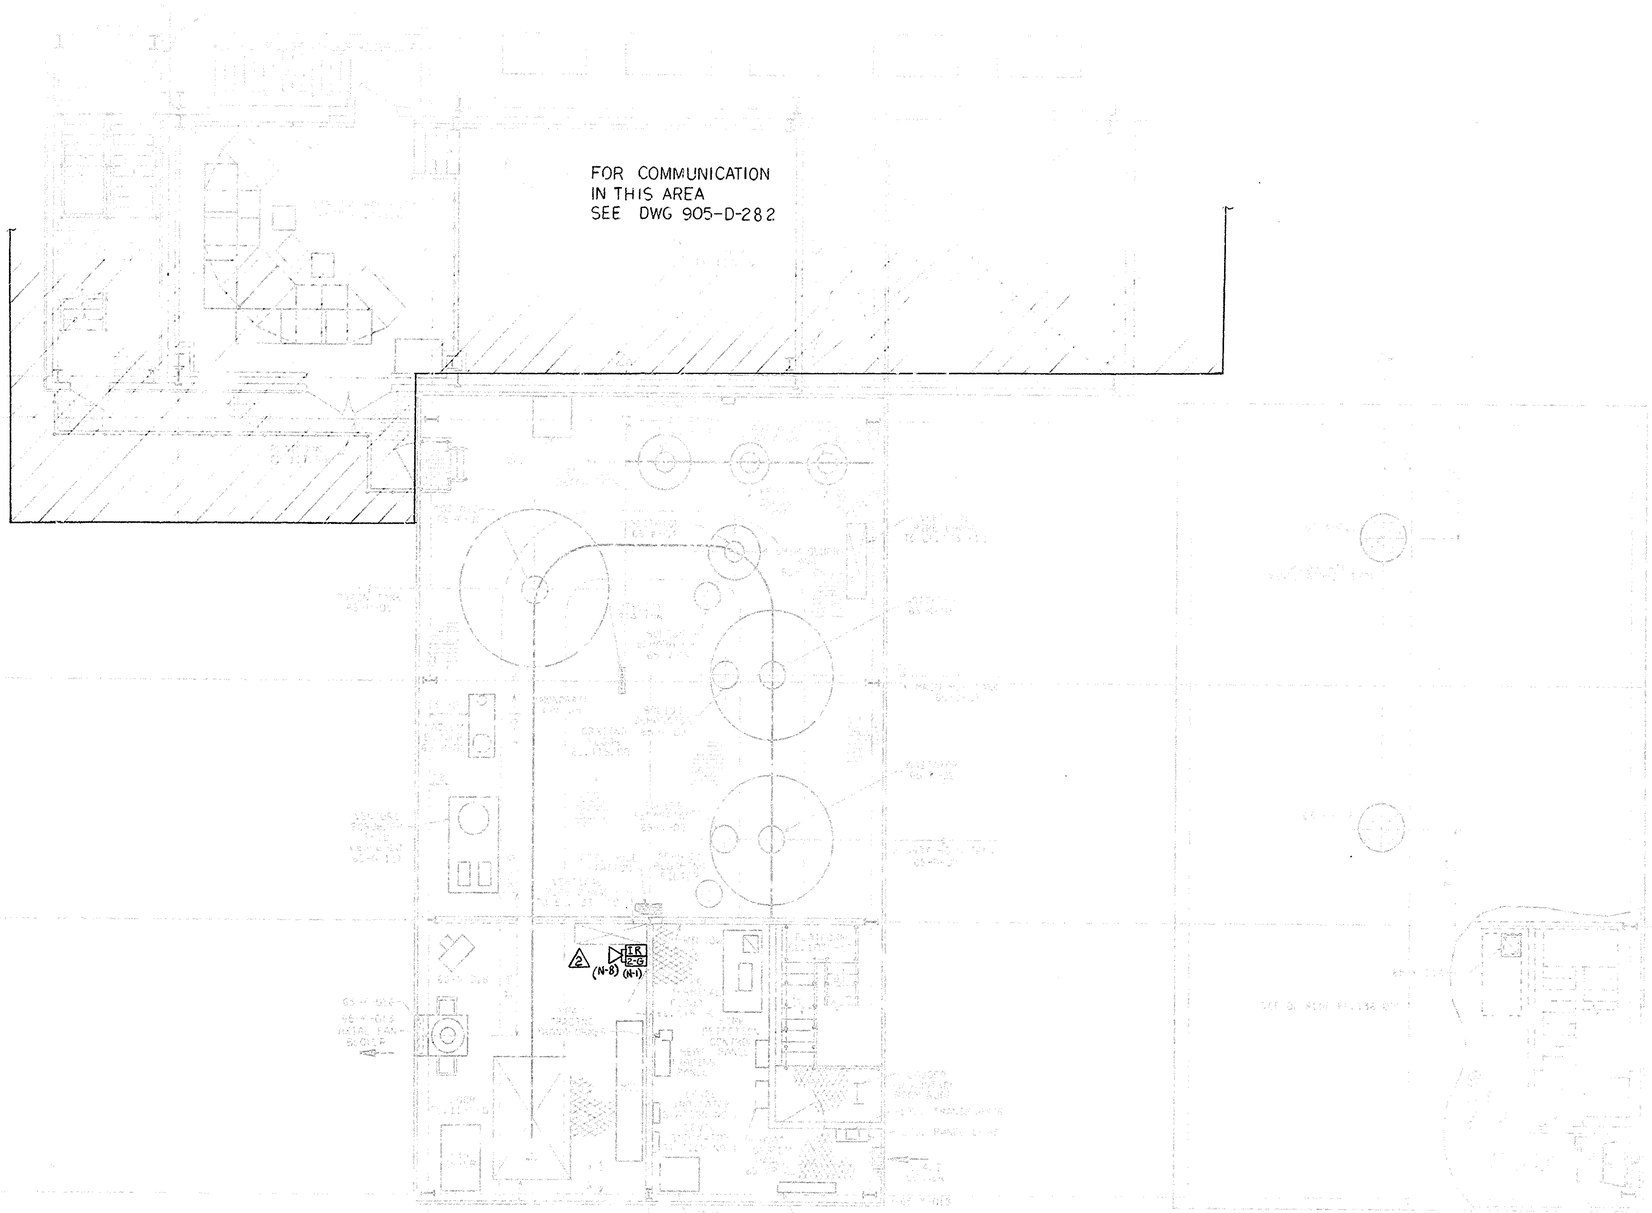

NOTES :

1. FOR GENERAL NOTES, SYMBOLS AND REFERENCE DRAWINGS SEE DRAWING 905-D-289 SH. 5.
2. THIS DWG. IS A REPRODUCTION OF 905-D-041 TO BE USED FOR COMMUNICATION LOCATIONS ONLY. ANY REVISIONS TO DWG. REFERENCED ABOVE, WILL NOT BE INCORPORATED UNLESS THEY AFFECT A COMMUNICATION LOCATION.

2

2 3. FOR BILL OF MATERIAL LIST SEE DRAWING 905-D SH. 1.

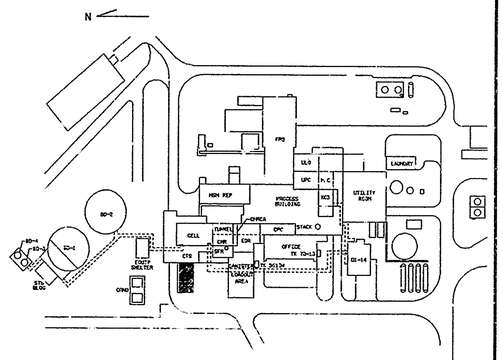

KEY PLAN

WVNS APPROVAL

COG. MGR.
COG. ENGR.
PROT. SUPR.
Q.A. MGR.
R&S MGR.

FOR DRAWING INDEX SEE DRAWING NO. _____

APPRVD WVNS CO.		EBASCO SERVICES INCORPORATED A/E O.F.S. NO. 2388 TASK ORDER 009
PROJECT MGR	12-27-91	FOR WEST VALLEY NUCLEAR SERVICES COMPANY, INC WEST VALLEY, NEW YORK
ENGINEER SUPV	12/21/92	WEST VALLEY DEMONSTRATION PROJECT
LEAD DISC ENGR	12/21/92	COMMUNICATIONS COLD CHEMICAL BUILDING PLAN EL. 115.00' & ABOVE
DESIGN S.S SIMMONS	12/21/92	
CHECKED S SIMMONS	12/21/92	
DRAWN K. TUNG	DATE 12/19/92	

DE-AC07-81NE44139 PROJECT NO.	SIZE	INDEX CODE NUMBER				DRAWING NO.	REV.
		AREA	DR. TYP	CL	ORIG		
19-CXV-02275 SUBCONTRACT NO.	D					905-D-288	2
ISSUED FOR CONSTRUCTION	SCALE 3/16"=1'-0		SPEC. CODES			A/E SHEET NO. 905-D-288 B	

OS2:1324,01:9305004201.DGN:002
12-28-1992 15:18:19
0123456789/0123456789/0123456789/01
0123456789/0123456789/0123456789/01