VERIFY ALL DOCUMENTS FOR CURRENT REVISION AND PENDING CHANGES PRIOR TO EACH USE.
INIT_____ DATE_____

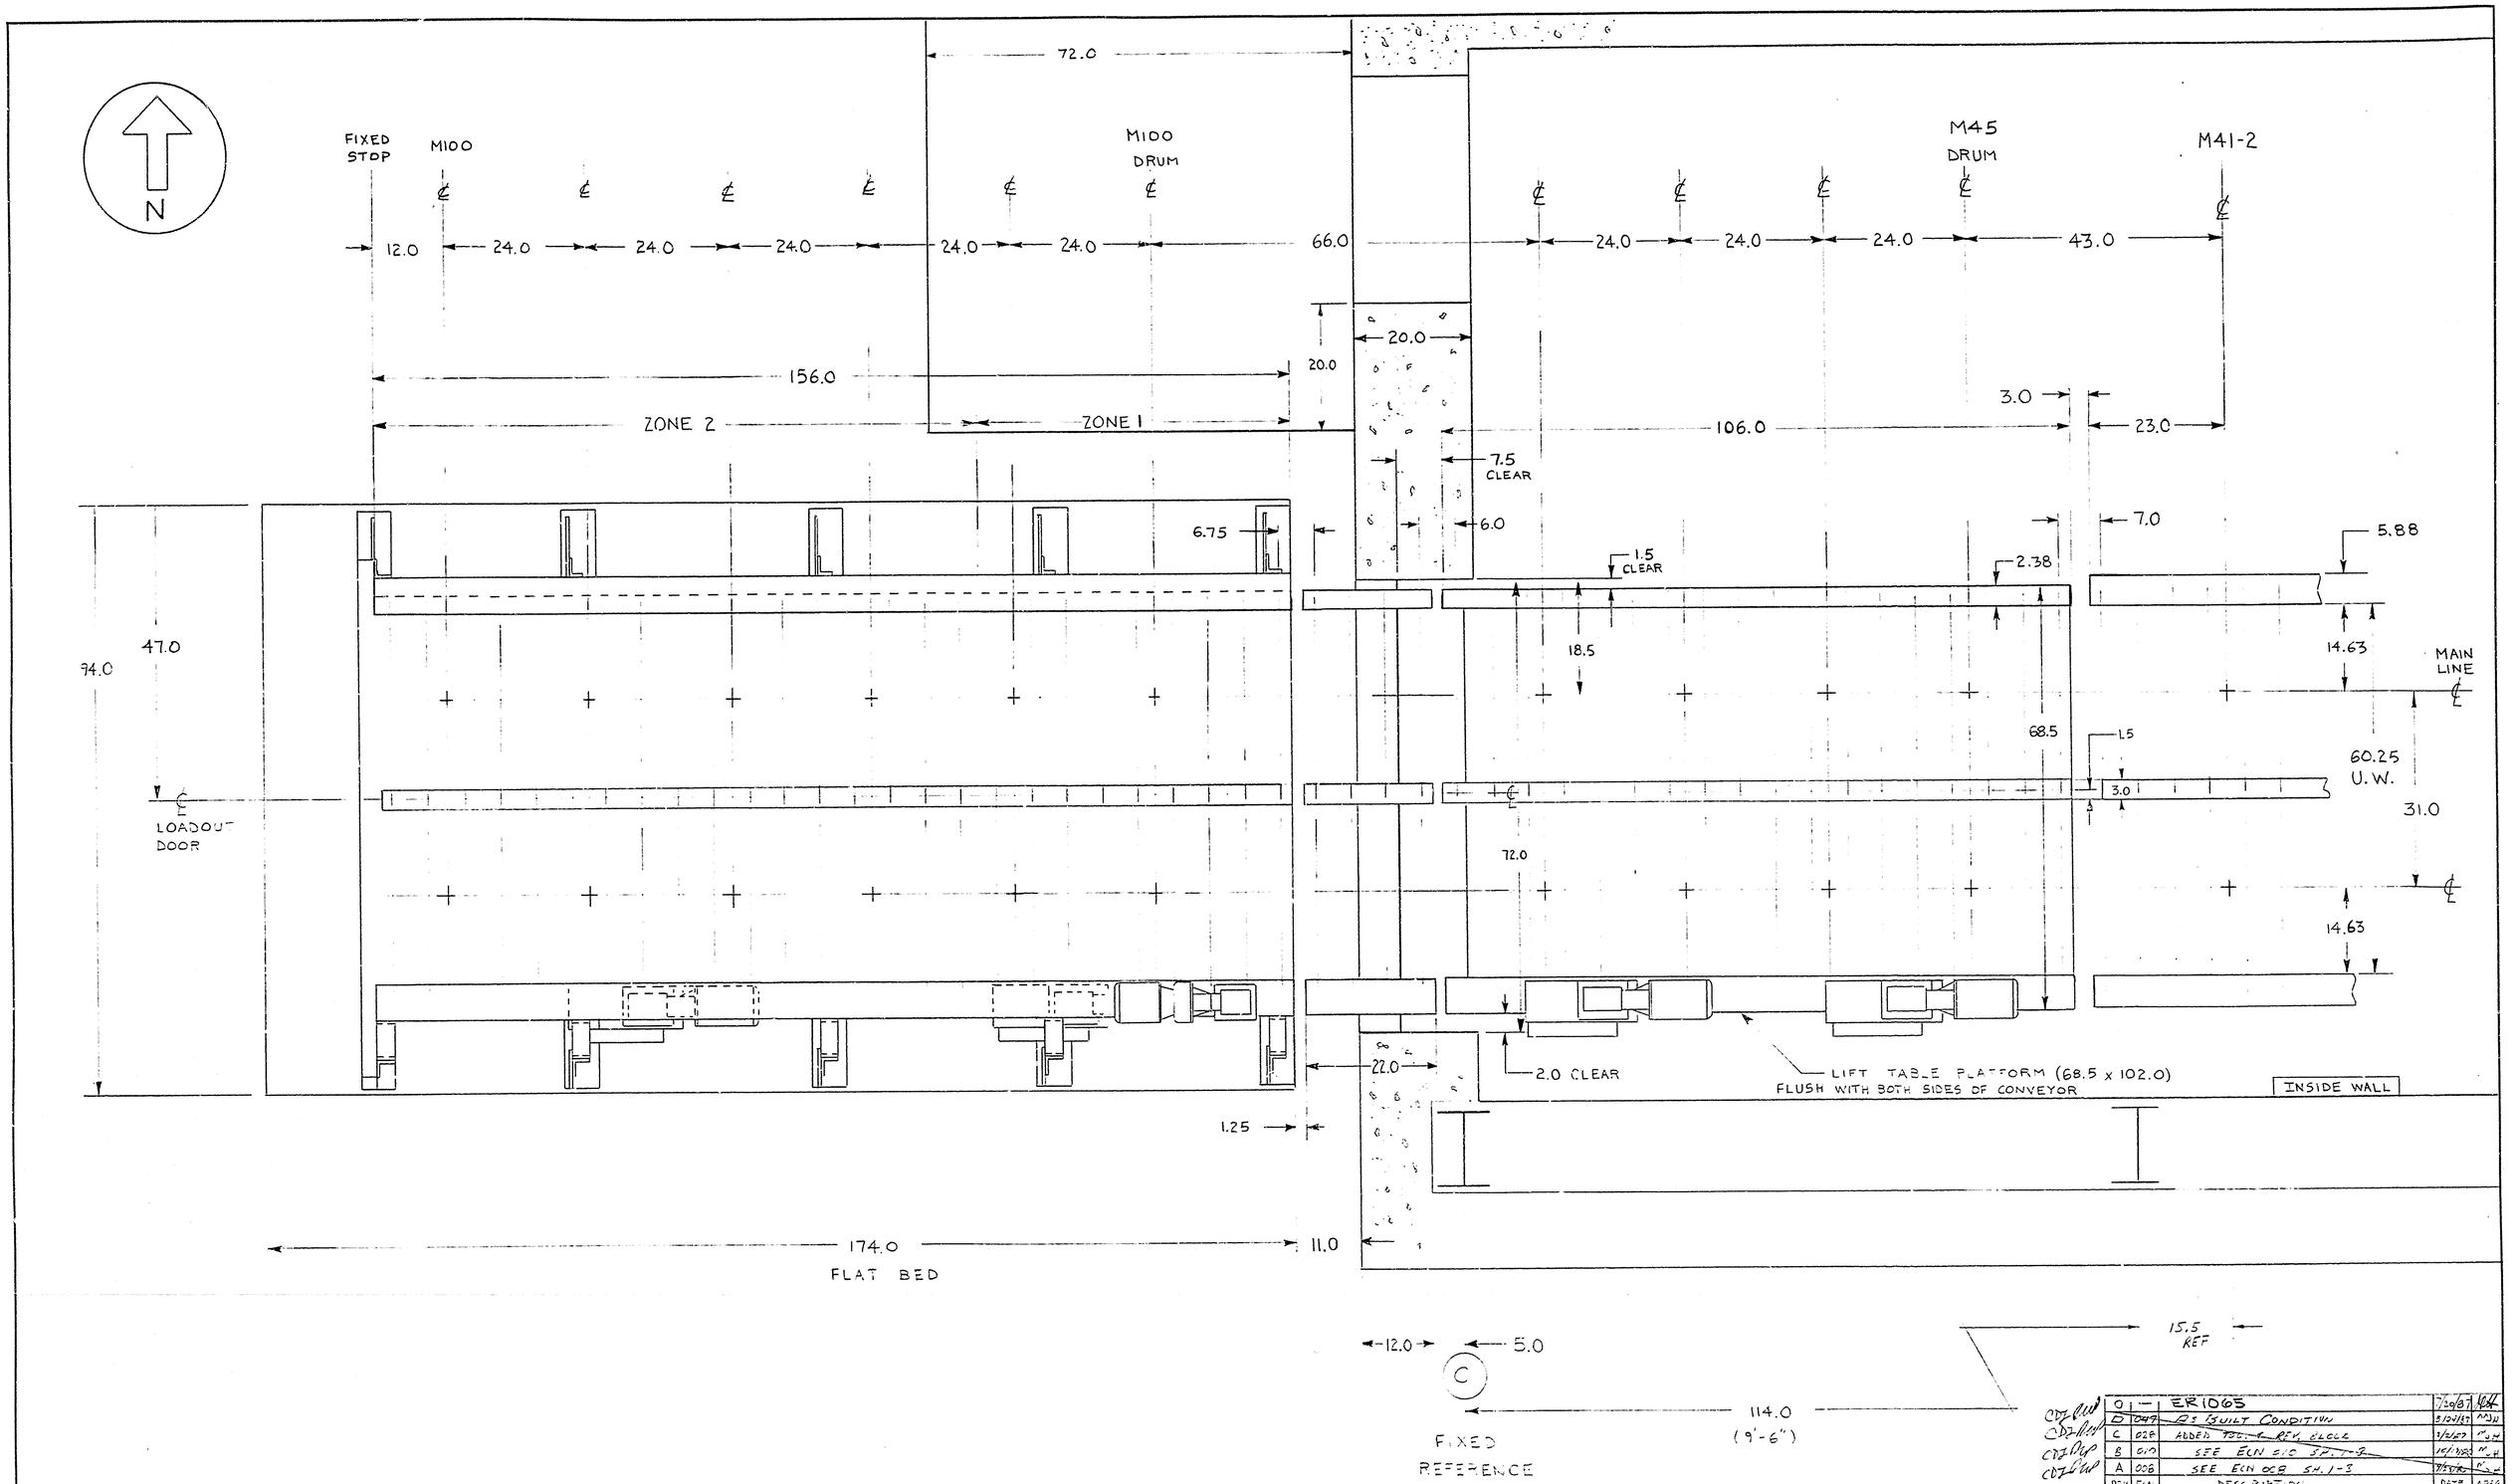

REV	ECN	DESCRIPTION	DATE	APPR
0	—	ER1065	7/20/87	[illegible]
D	047	RS BUILT CONDITION	8/24/87	[illegible]
C	028	ADDED TOL. & REV. BLOCK	9/2/87	[illegible]
B	010	SEE ECN 010 SH. 1-2	10/1/87	[illegible]
A	008	SEE ECN 008 SH. 1-3	7/30/87	[illegible]

CDZ Rev
CDZ Rev
CDZ Rev
CDZ Rev

TOLERANCE = +/- .06"
UNLESS OTHERWISE SPECIFIED

APPROVAL	
COG. MGR.	[illegible] 6-4-87
COG. ENGR.	[illegible] 6-4-87
DRFT. SUPR.	[illegible] 7/20/87
Q.A.	[illegible]

APPROVALS	
PROJECT MANAGER	Charles D. Lawrence 9-4-86
PRODUCT MANAGER	[illegible] 9-4-86
CHIEF ENGINEER	[illegible] 4 Sept 86
DESIGN ENGINEER	[illegible] 9-4-86

WEST VALLEY NUCLEAR SERVICES

RADWASTE TREATMENT SYSTEM

W. O. | HANDLING TECHNOLOGY, INC. FAIRPORT, N.Y. | REV. 0

DRAWN [illegible] DATE 9-3-86 | DWG NO. 011-09-10 | SHEET 2 OF 4

SCALE 1.0" = 12.0"

SYSTEM ARRANGEMENT

THIS DWG AND THE DESIGN CONTAINED THEREIN IS THE PROPERTY OF HANDLING TECHNOLOGY, INC. FAIRPORT, N.Y. AND IS NOT TO BE COPIED WITHOUT THEIR CONSENT