VERIFY ALL DOCUMENTS FOR CURRENT REVISION AND PENDING CHANGES PRIOR TO EACH USE.
INIT_____ DATE_____

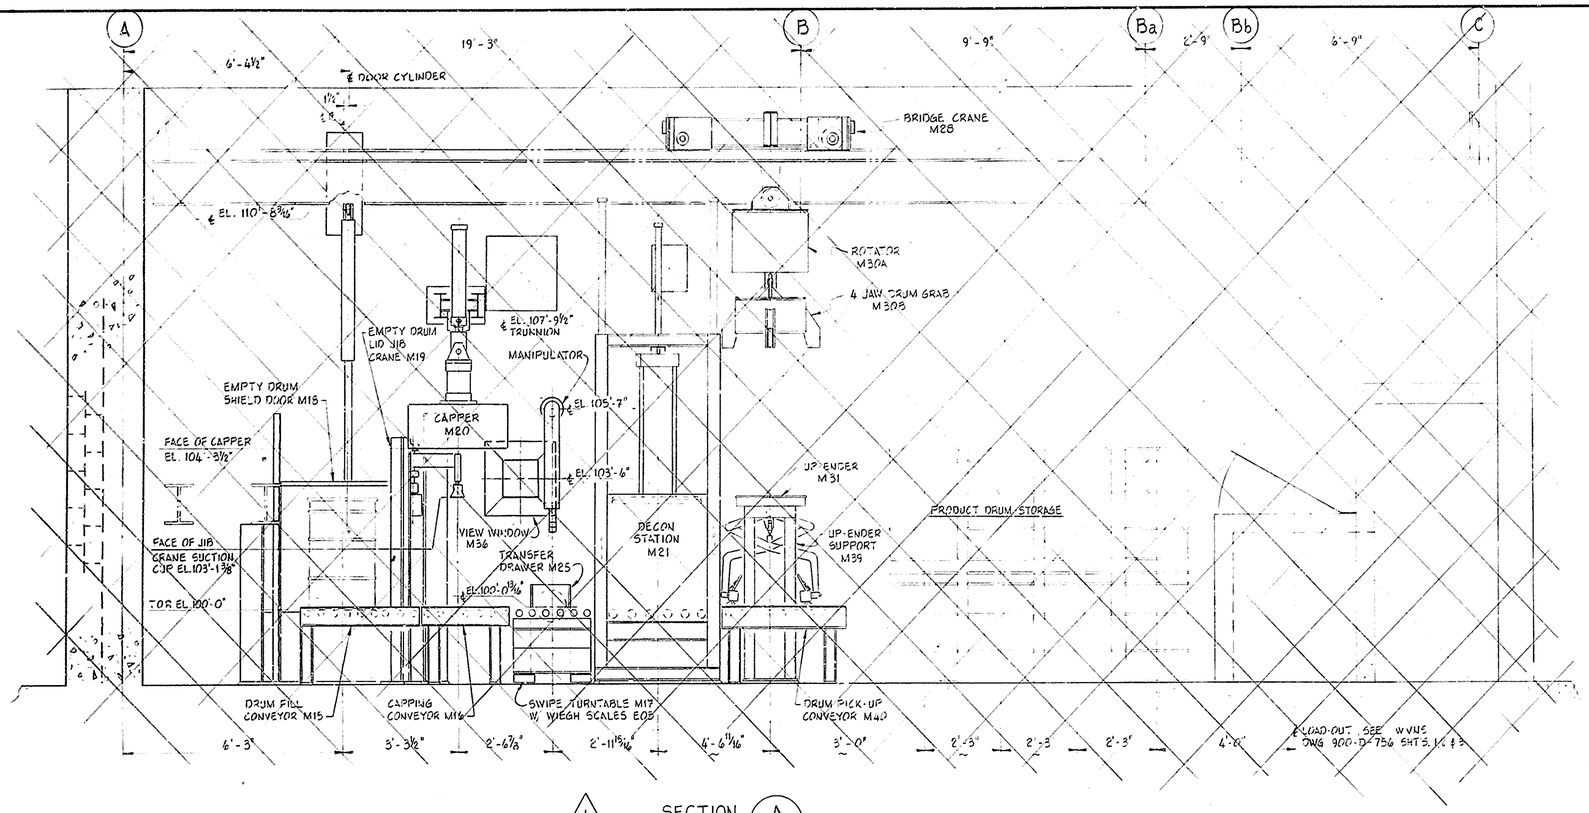

1 SECTION A (M2-01)
LOOKING SOUTH

NOTES

1. SEE GENERAL NOTES ON 172-M2-01.

REFERENCE DRAWINGS

172-M2-01___ MATERIAL HANDLING SYSTEM EQUIPMENT ARRANGEMENT

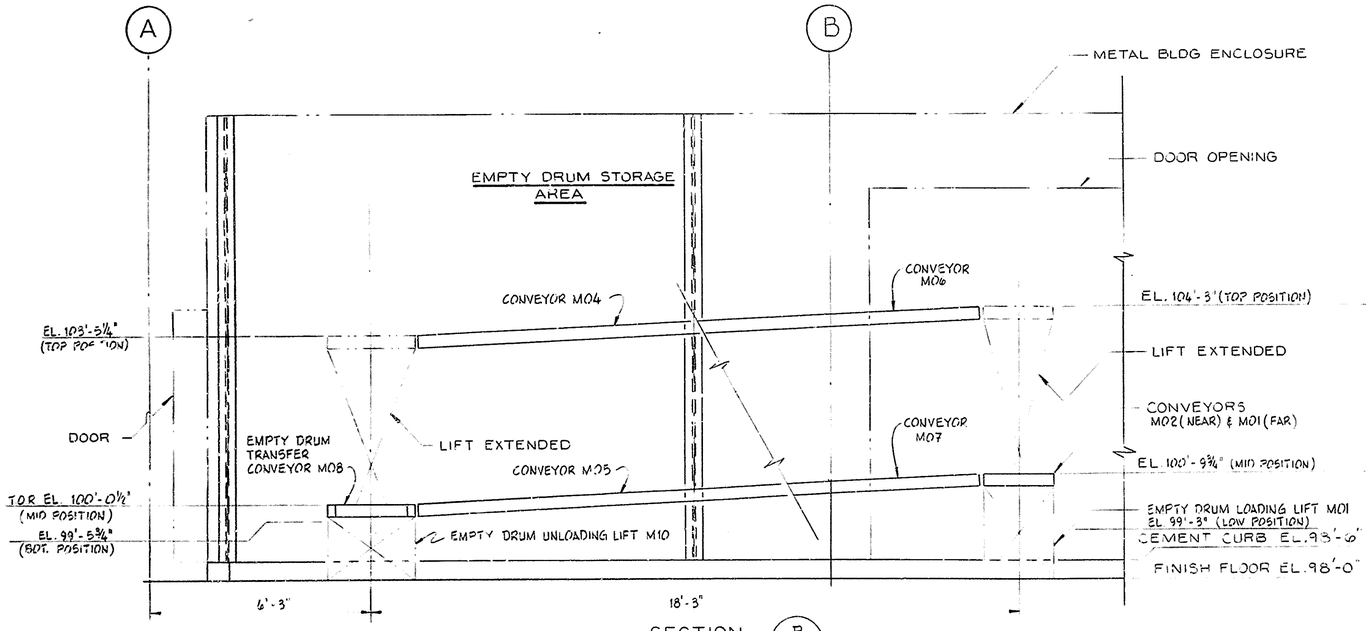

SECTION B (M2-01)
(LOOKING SOUTH)

REV	*	BY	CHK	APPR	PE	DATE	DESCRIPTION
1		WZ		AW		1-19-87	REV. PER ECN. NO. 1361
0		DRH				5/8/86	ER 733
1	-	JAW	RG			11/14/86	REVISED PER ERA # 172-030
0	-	CAP	JAW			11/6	ISSUED FOR CONSTRUCTION
B	-	JAW			TR	3/28/86	~~ISSUED~~ FOR INFORMATION
A	-	EGT			TPH	9-19-84	ISSUED FOR INFORMATION

* DENOTES NUMBER OF TIMES REVISION SYMBOL APPEARS

WVNS APPROVAL
COG. MGR. [signature] 5/8/86
COG. ENGR. A.L. Nagel 5/5/86
DRFT. SUPR. [signature] 5/8/86
Q.A. [signature] 5/8/86

ASSOCIATED TECHNOLOGIES INCORPORATED
1288 STE. RTE. CLIFTON N.J. 07013
212 W. TYSON ST. CHARLESTON, S.C. 29402

WEST VALLEY NUCLEAR SERVICES

MATERIAL HANDLING SYSTEM
EQUIPMENT ARRANGEMENT SECTIONS

This document discloses proprietary information of ATI. It may be reproduced or disclosed only with written permission, and is not to be used in any way detrimental to the interest of ATI.

SCALE 1/2" = 1 FT
DRAWING NO. 172-M2-02
REV 1