VERIFY ALL DOCUMENTS FOR CURRENT REVISION AND PENDING CHANGES PRIOR TO EACH USE.
INIT_____ DATE_____

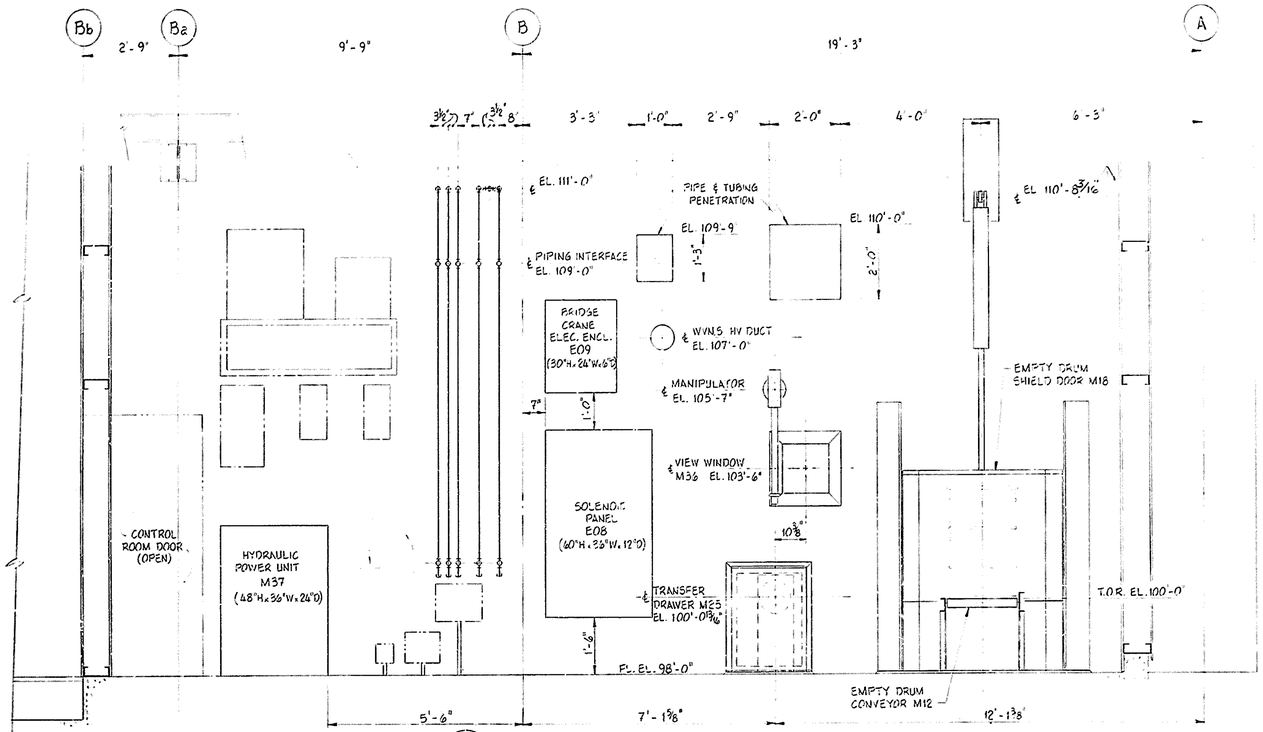

SECTION C
LKG. NORTH M2-01

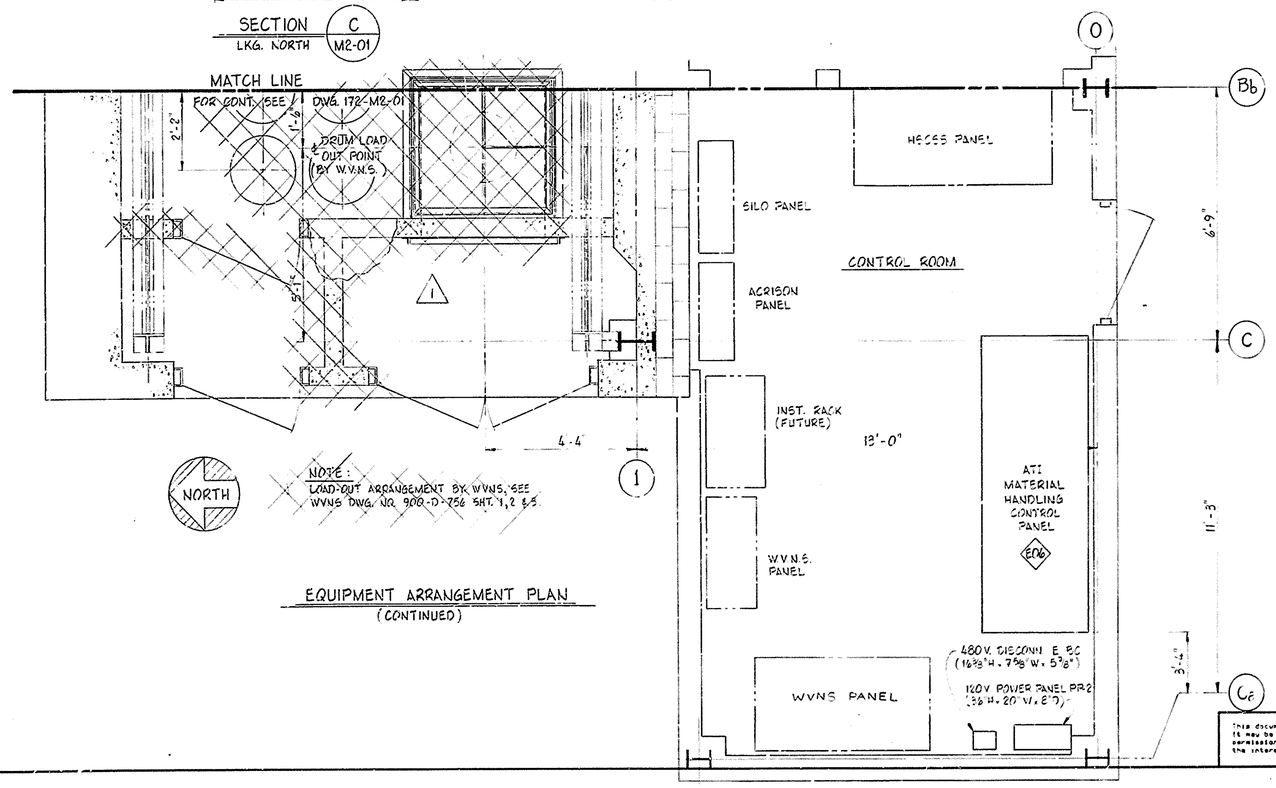

NOTE:
LOAD-OUT ARRANGEMENT BY WVNS, SEE WVNS DWG. NO. 900-D-756 SHT. 1, 2 & 3.

EQUIPMENT ARRANGEMENT PLAN
(CONTINUED)

BILL OF MATERIAL

ITEM #	QTY.	DESCRIPTION	REMARKS

REFERENCE DWG'S.

172-M2-01 MATERIAL HANDLING SYSTEM EQUIPMENT ARRANGEMENT

WVNS APPROVAL

COG. MGR. [signature] 5/8/86
COG. ENGR. A.L. Nason 5/8/86
DSFI SUPR. [signature] 5/8/86
Q.A. [signature] 5/8/86

REV	*	BY	CHK	APPR	PE	DATE	DESCRIPTION
1		WZ		AA		1-19-87	REV. PER ECN NO. 1361
0		[illegible]				5/8/86	ER 733
1	4	MEW	[illegible]	[illegible]	[illegible]	11/17/86	REVISED PER ERA # 172-030
0	-	[illegible]	JAW	[illegible]	[illegible]	[illegible]	ISSUED FOR CONSTRUCTION
A	-	JAW	[illegible]	[illegible]	[illegible]	3/18/85	ISSUED FOR INFORMATION

* DENOTES NUMBER OF TIMES REVISION SYMBOL APPEARS

ASSOCIATED TECHNOLOGIES INCORPORATED

1398 ATC DRIVE DETROIT, MI.
918 S. TYSON AVE. ROANOKE, VA. 24011

WEST VALLEY NUCLEAR SERVICES

MATERIAL HANDLING SYSTEM
EQUIPMENT ARRANGEMENT SECTIONS

SCALE: 1/2" = 1'-0"
DRAWING NO.: 172-M2-03
REV: 1

This document discloses proprietary information of ATI. It may be reproduced or disclosed only with written permission, and is not to be used in any way detrimental to the interest of ATI.