VERIFY ALL DOCUMENTS FOR CURRENT REVISION AND PENDING CHANGES PRIOR TO EACH USE.
INIT_____ DATE_____

900D-374

DRAWING NO. 2401-01-801-35

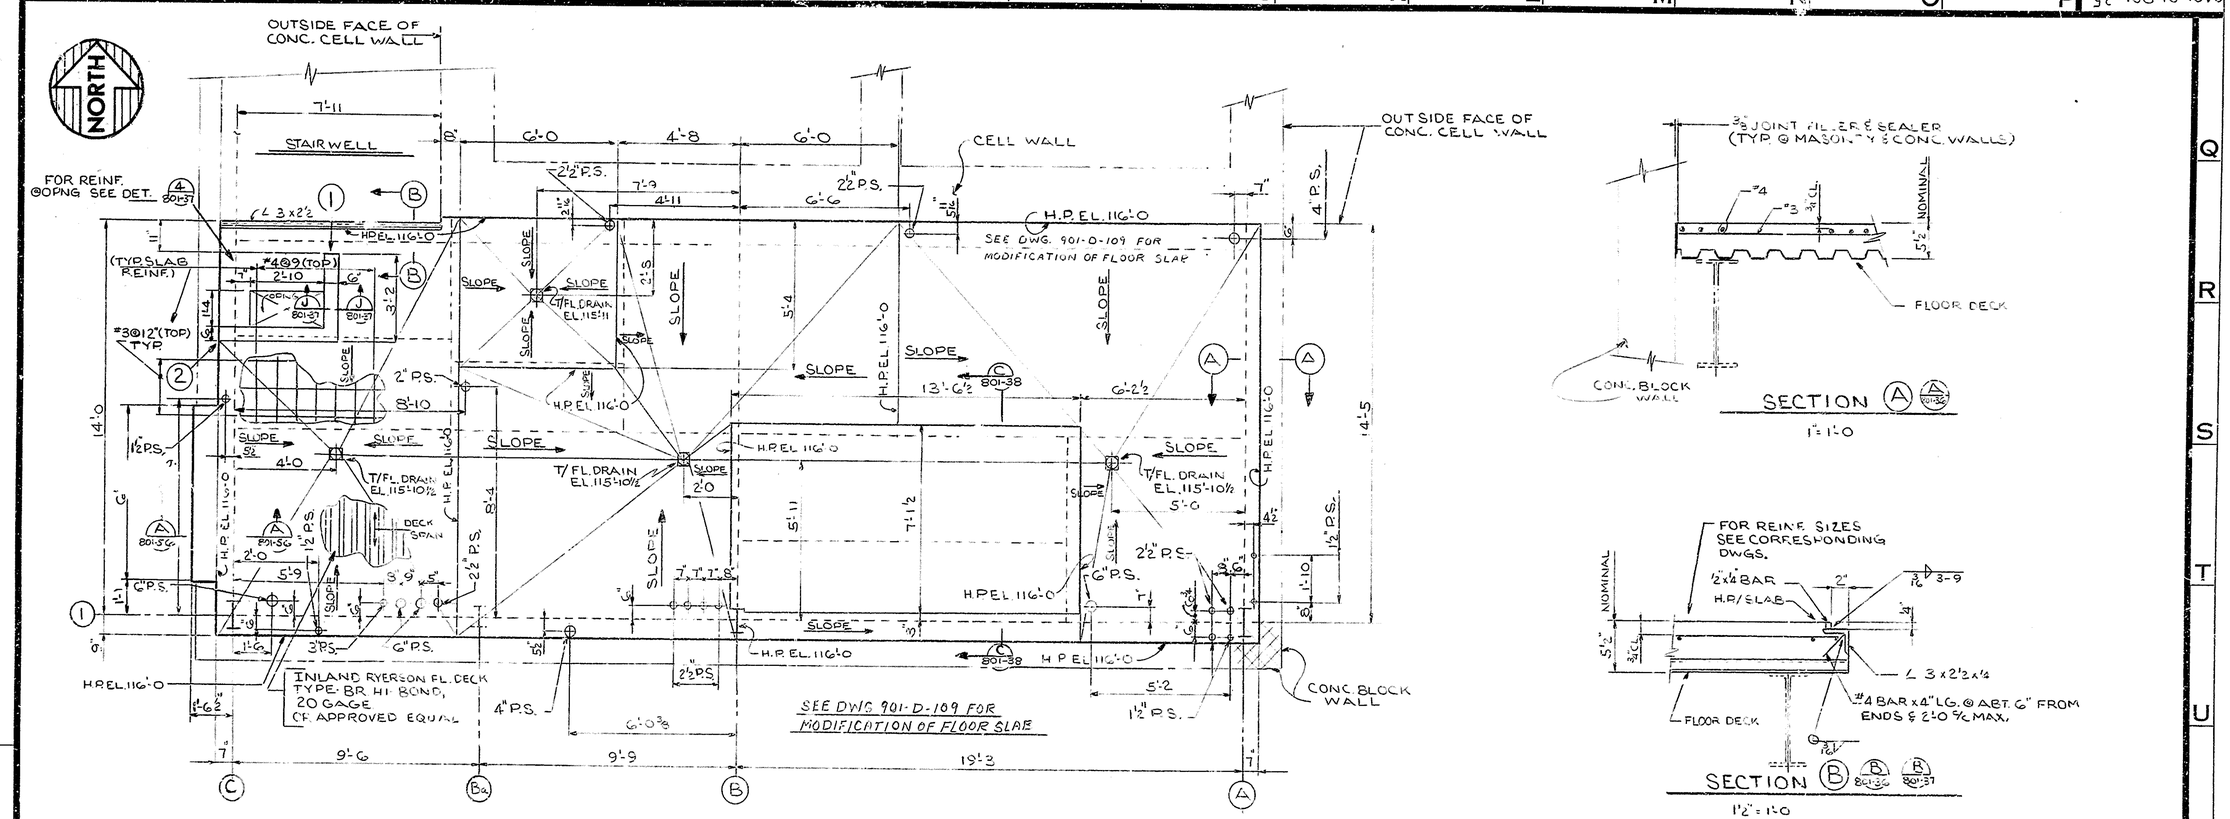

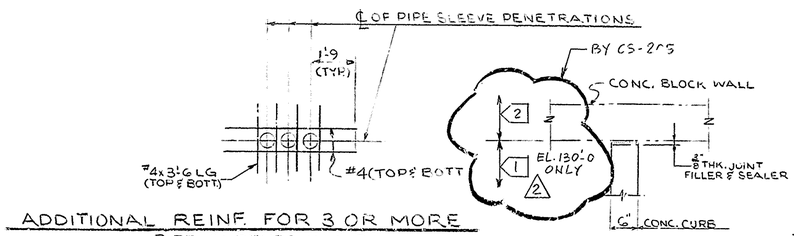

ADDITIONAL REINF. FOR 3 OR MORE PIPE SLEEVES IN A ROW

N.T.S.

DETAIL 1 — 1 801-36 (AS SHOWN)

DETAIL 2 — 2 801-36 (SIMILAR)

¾" = 1'-0

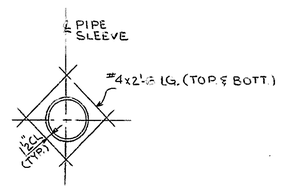

TYP. REINF. FOR PIPE SLEEVE PENETRATION 4" ϕ OR LARGER (U.N.)

N.T.S.

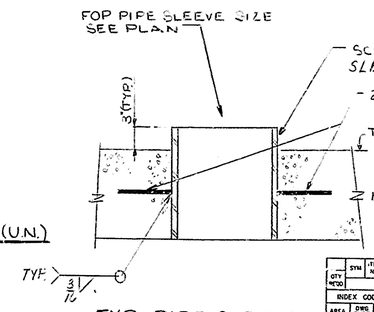

TYP PIPE SLEEVE (P.S.) DETAIL

GENERAL NOTES:

1. SPECIFICATIONS
   CONC.-S3.11 STEEL FLOOR DECK-R5.22
2. REFERENCE DWGS;
   STRUCTURAL STEEL
   SECOND & THIRD FL. PLAN DWG. 801-52
   FOURTH FLOOR STL. PLAN DWG 801-23
   ARCHITECTURAL
   SECOND & THIRD FL. PLAN DWG 801-52
   FOURTH FLOOR & ROOF PLAN DWG. 801-53
3. REINF. WHICH INTERFERES WITH PIPE SLEEVES SHOULD BE MOVED TO CLEAR IF POSSIBLE
4. WELD FLOOR DECK TO SUPPORTING STL. AT END AND INTERMEDIATE SUPPORTS WITH ¾ DIA. FUSION WELDS @ 12" ON CENTER MAXIMUM
5. (2) SEE DWG 2401-701-201 FOR SCOPE OF WORK, KEY AND LEGEND.

PARTS LIST

QTY REQD	SYM	ITEM NO	NOMENCLATURE OR DESCRIPTION	COD. REL. NO	PART OR CENTERING NO	MATERIAL	SPECIFICATION	ZONE

INDEX CODE NUMBER				UNLESS OTHERWISE SPECIFIED	CONTRACT NO	A/E CONTRACT NO
AREA	DWG TYPE	CL	OPNG		DFTSPN	DATE 7-19-71
KC	01	75	51	TOLERANCES - DO NOT SCALE	CHECKER	DATE 9/10/71
SPEC CODE					DESIGN	DATE 7-19-71
				3PL DEC / 3PL DEC / ANGLES		
				± / ± / ±		
				FRACTIONS		

FOR West Valley Nuclear Services Co., Inc. West Valley, New York

CEMENT SOLIDIFICATION SYSTEM

FACILITIES ENG. 7-19-71 — DESIGN ENG. 7-19-71 — CONSTRUCTION 7-19-71

SCALE — WEIGHT — SHEET — DWG. SIZE D — 900-D-374 — REV. 2

REV. NO.	DESCRIPTION	MADE BY	CHKD BY	DATE CHKD	REV. NO.	DESCRIPTION	MADE BY	CHKD BY	DATE CHKD
2	REV PER ECN NOX-0406	JH	LAS	10-1-76					
	REVISED PLAN, SECT. B &	J. G.	L. A.	5-14-1971					
1	ADDIT. REINF. DETAIL 4								
	ADDED DETAIL 1 & 2 & NOTE No. 4.								

FORM No. E-355-REV. 6-68 "D"

NO.	DATE	B-K CO.	B-K CO.	N.F.S. INC.
1	5-20-71	B. PASQUALE	W. L. Bell	W. Welch
0	2/23/71	B. PASQUALE	W. L. Bell	W. Welch

APPROVED FOR CONSTRUCTION

NO.	REV.	RELEASED FOR	APP	DATE

	BY	DATE
APPR.		
APPR.		
APPR.		
APPR.		

	BY	DATE
DRAWN	J. GEORGE	2-10-71
TRCD.		
CHKD.	B. PASQUALE	2-23-71

SCALE ¾" = 1'-0 U.N.

UNIT

TITLE IODINE RECOVERY BLDG. AREA-01 14
STRUCTURAL
SECOND FLOOR SLAB PLAN & SECTIONS

FOR NUCLEAR FUEL SERVICES INC. N.Y.

BLAW-KNOX COMPANY
CHEMICAL PLANTS DIVISION
PITTSBURGH, PENNSYLVANIA

DRAWING NUMBER 2401-01-801-35 (500) REV. 2

COLOR WARNING: PRINTS OF THIS DRAWING ON PINK PAPER ARE "PRELIMINARY" AND SHALL NOT BE USED FOR MANUFACTURING OR CONSTRUCTION PURPOSES.

THIS DRAWING AND THE INFORMATION IT CONTAINS ARE THE PROPERTY OF THE BLAW-KNOX COMPANY. IT IS NOT TO BE COPIED OR TRACED, NOR IS THE INFORMATION TO BE MISUSED IN ANY WAY.