DRAWING NUMBER 900D-376

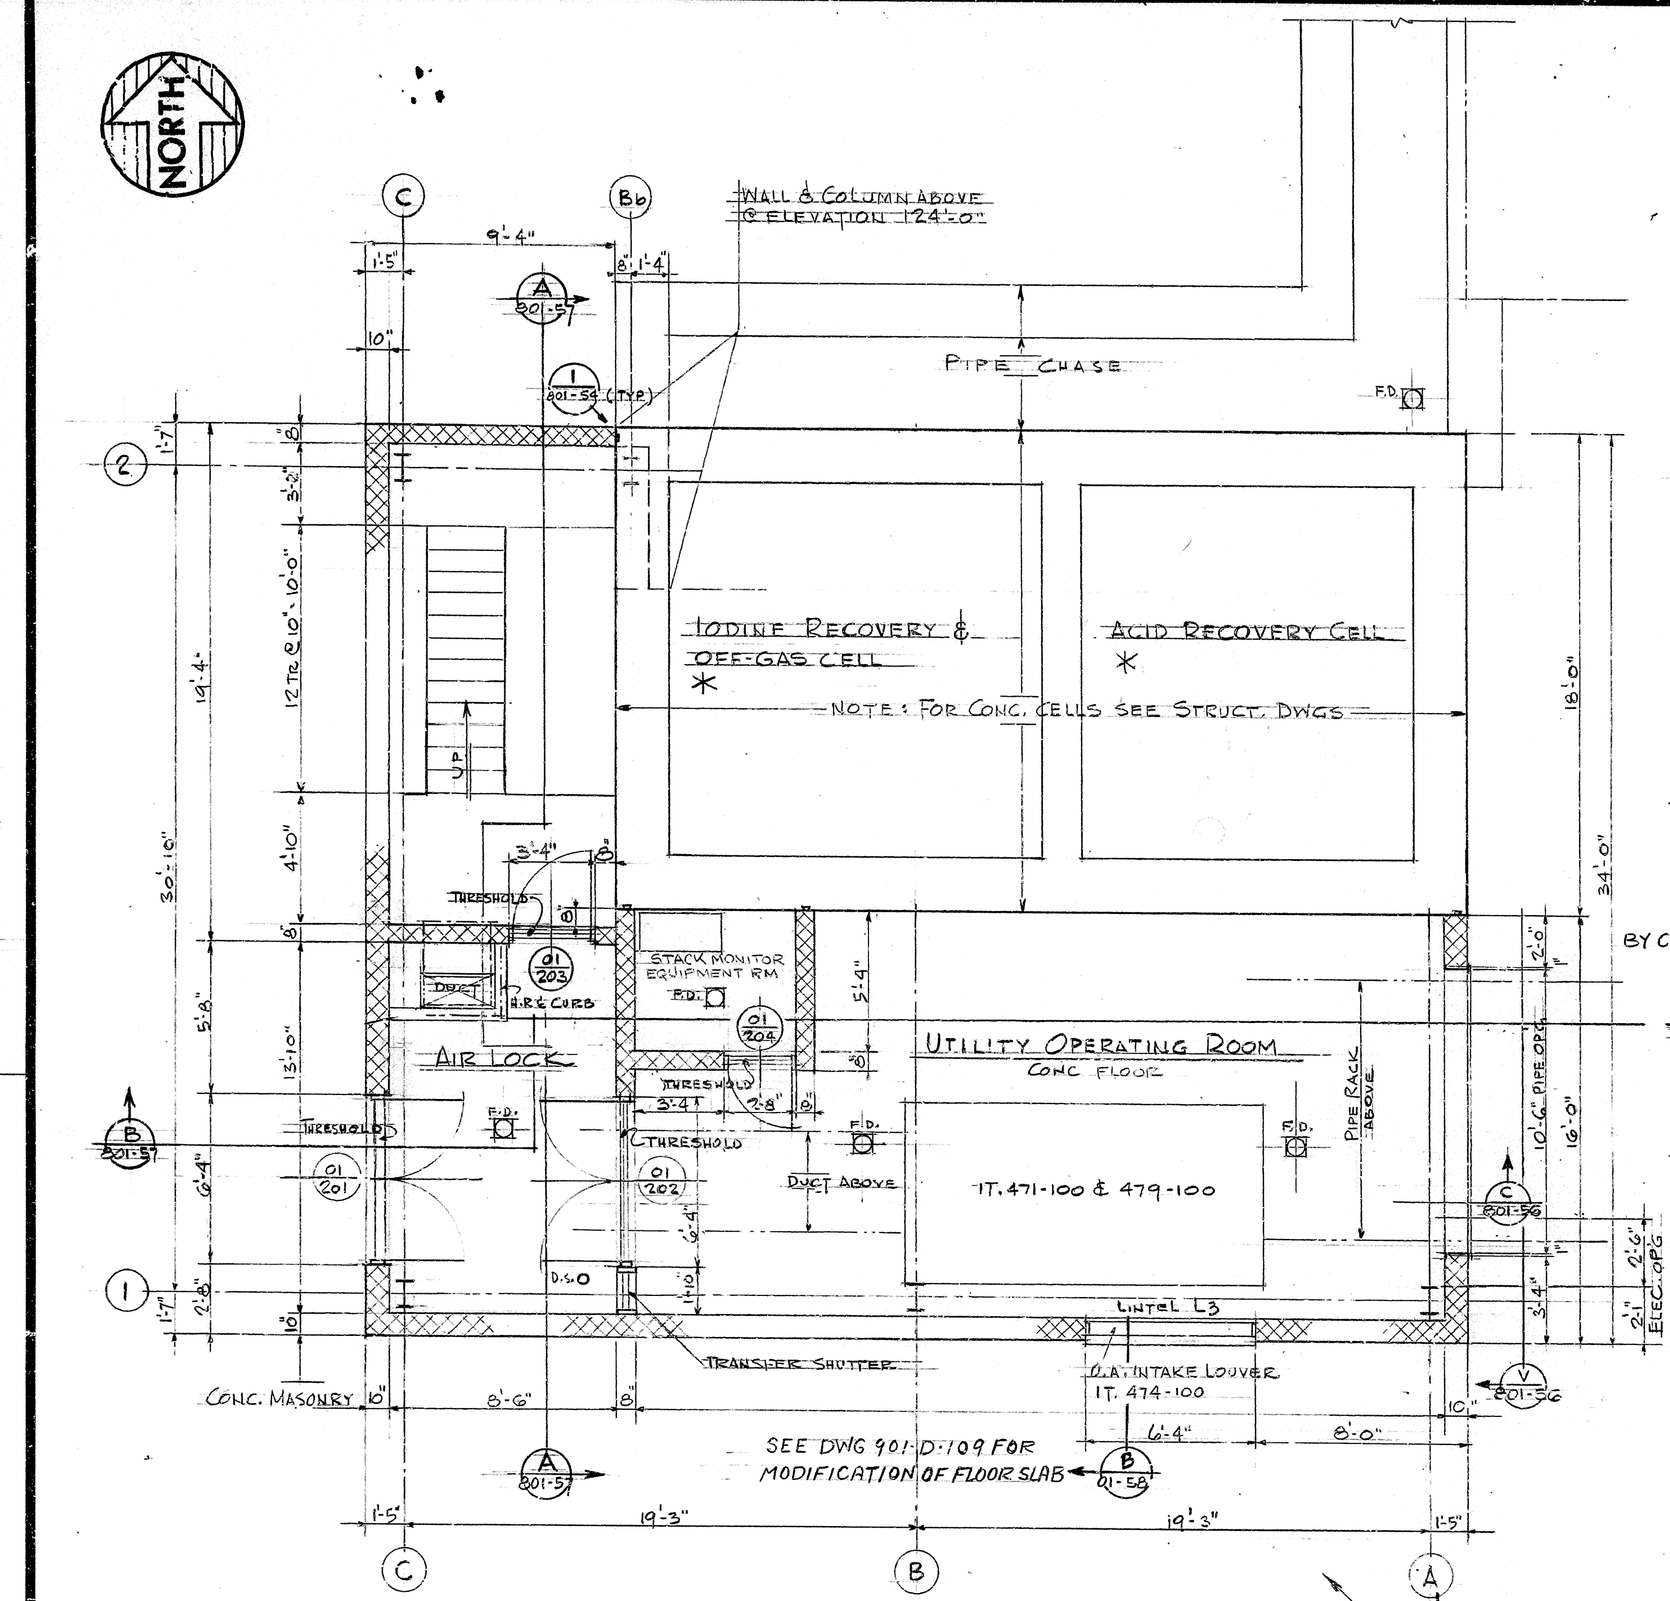

SECOND FLOOR PLAN

1/4" = 1'-0" (FL. ELEV. 116'-0")

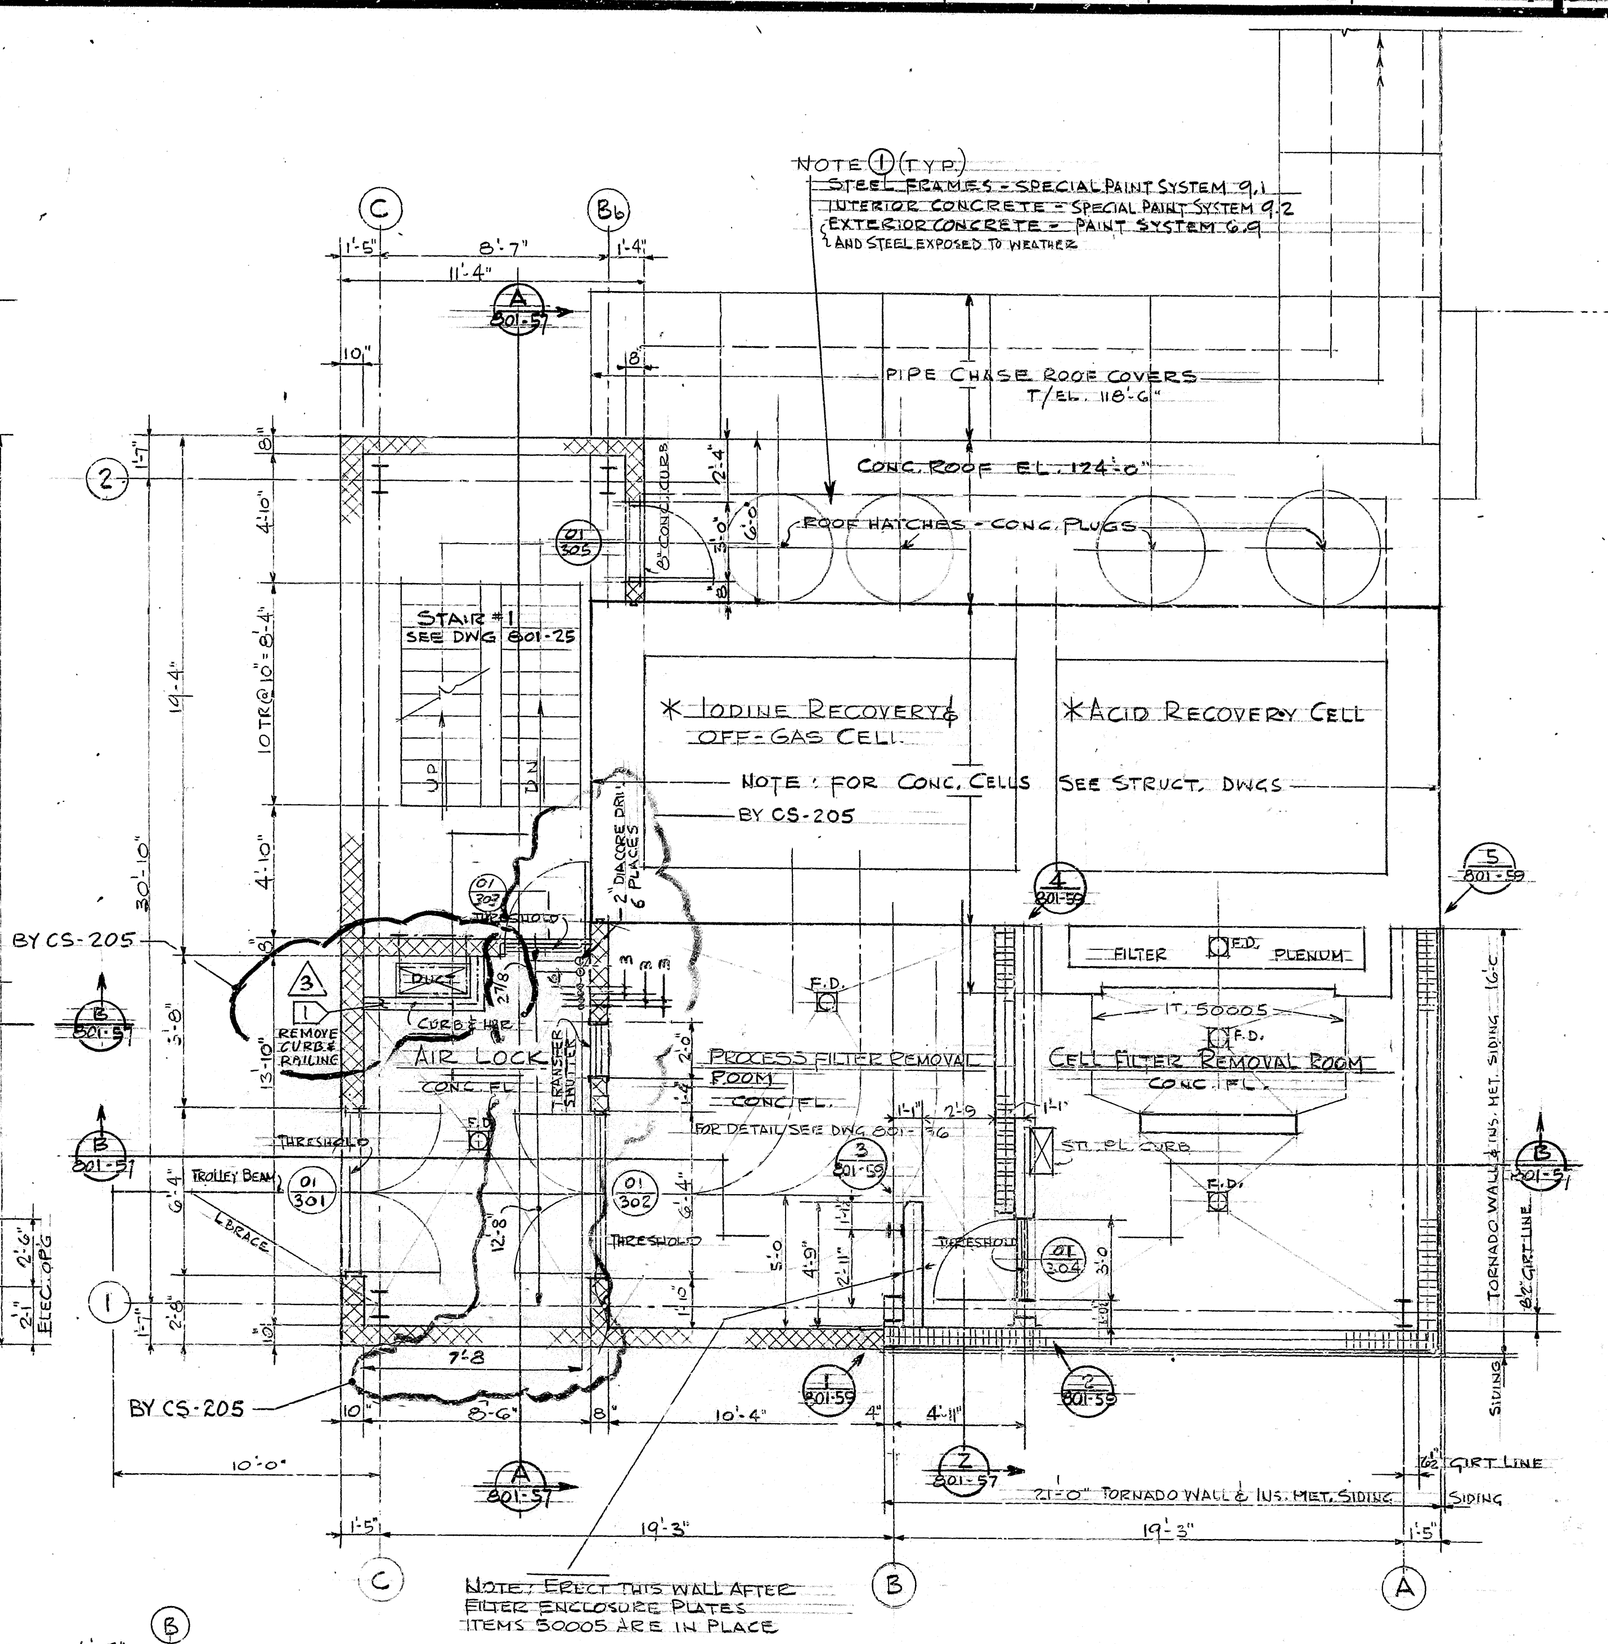

THIRD FLOOR PLAN

1/4" = 1'-0" (FL. ELEV. 130'-0")

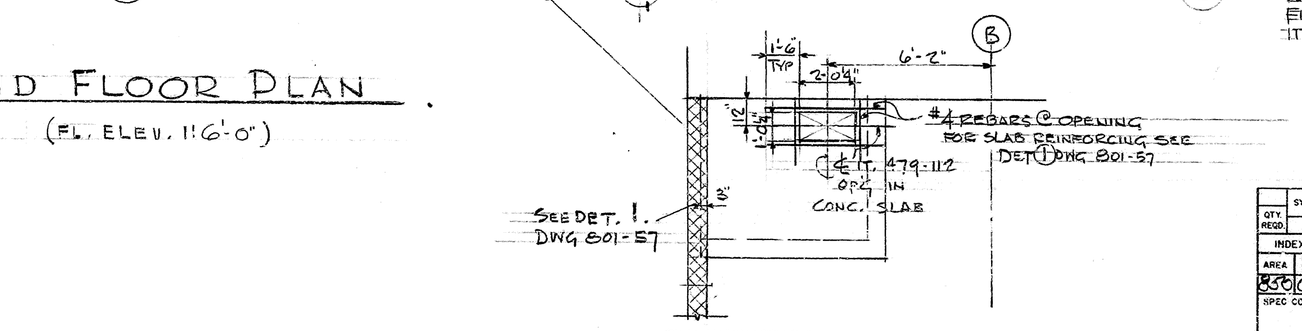

CONC. SLAB OVER SAMPLE ROOM

1/4" = 1'-0"

NOTES

FOR INDEX OF REFERENCES SEE DWG. 801-51

FOR GENERAL NOTES SEE DWG 801-51

PAINT CONC. ROOFS SPEC. 2401-R9.71 SYSTEM 6.9

OMIT PAINTING INTERIOR CONCRETE SURFACES IN PIPE CHASE. FIELD PAINT CARBON STEEL SURFACES WITHIN PIPE CHASE INCLUDING SIDES OF PLUG OPENING AND PLUG LINERS WITH STD PAINT SYSTEM 6.3

SEE DWG 2401-701-201 FOR SCOPE OF WORK KEY AND LEGEND

BY CS-205 3

QTY. REQD.	SYM	ITEM NO.	NOMENCLATURE OR DESCRIPTION	CODE IDENTNO.	PART OR IDENT NO.	MATERIAL	SPECIFICATION	ZONE
PARTS LIST								

INDEX CODE NUMBER				UNLESS OTHERWISE SPECIFIED	CONTRACT NO.	A/E CONTRACT NO.	CODE IDENT NO.
AREA	DIST. CODE	CL.	ORIG.	TOLERANCES - DO NOT SCALE		FOR West Valley Nuclear Services Co., Inc. West Valley, New York	
330	08	70	01			CEMENT SOLIDIFICATION SYSTEM	
SPEC CODE				SPL DEC / SPL DEC / ANGLES		SCALE / WEIGHT	900-D-376 / 3
				FRACTIONS		A/E DWG NO.	SHEET OF

REV. NO.	DESCRIPTION	MADE BY	CHKD BY	DATE CHKD
3	REV PER ECN NOM-0406	JH	KG/AT	10-1-96
2	REV PER ECN 6296	AN	KG/AT	5/7/93
1	REV PER ECN 6121			4/9/93
7	CHANGED FIELD PAINTING			
6	FESS WITS WELDS			
5	NOTE 1 SCOPE EXPANDED			7-19-71
4	ADDED THE DRAWING NOTES			5-19-71
3	ADDED NOTES			5-1-71
2	CHANGED OPENING IN WALL			11-13-70
1	ADDED TORNADO INS. MET. WALL			11-12-70
	ADDED NOTES & SECTION			7-24-70

FORM No. E-355-REV. 6-68 "D"

NO.	DATE	B-K CO.	B-K CO.	N.F.	INC.
7	11-19-71	M. Kenny	J.R. Shaw		
6	9-1-71	M. Kenny	[illegible]		
5	5-18-71	M. Kenny	[illegible]		
4	5-1-71	M. Kenny	[illegible]		
	11-20-70	M. Kenny	[illegible]		

APPROVED FOR CONSTRUCTION

NO.	REV.		DATE
2	0	STRUCT. & MISC. METALS - PURCHASE	11-20-70
1	12	STRUCT. & MISC. METALS - QUOTE	3-3-70

RELEASED FOR APP. DATE

	BY	DATE		BY	DATE
APPR.	W.L. BELL	3-12-70	DRAWN	KURIC	12-29-69
APPR.	W.A. BLENKAR	3-13-70	TRCD.		
APPR.			CHKD.	W.J.R.	2-16-70
APPR.			SCALE AS SHOWN		

UNIT WEST VALLEY, N.Y.

TITLE OFF-GAS TREATMENT AND ACID RECOVERY BUILDING ARCHITECTURAL SECOND & THIRD FLOOR PLANS

FOR NUCLEAR FUEL SERVICES, INC.

BLAW-KNOX COMPANY
CHEMICAL PLANTS DIVISION
PITTSBURGH, PENNSYLVANIA

DRAWING NUMBER 2401-01-801-52 REV. 7

COLOR WARNING: PRINTS OF THIS DRAWING ON PINK PAPER ARE "PRELIMINARY" AND SHALL NOT BE USED FOR MANUFACTURING OR CONSTRUCTION PURPOSES.

THIS DRAWING AND THE INFORMATION IT CONTAINS ARE THE PROPERTY OF THE BLAW-KNOX COMPANY. IT IS NOT TO BE COPIED OR TRACED, NOR IS THE INFORMATION TO BE MISUSED IN ANY WAY.