VERIFY ALL DOCUMENTS FOR CURRENT REVISION AND PENDING CHANGES PRIOR TO EACH USE.
INIT_____ DATE_____

900D-377

DRAWING NO. 2401-01-801-57

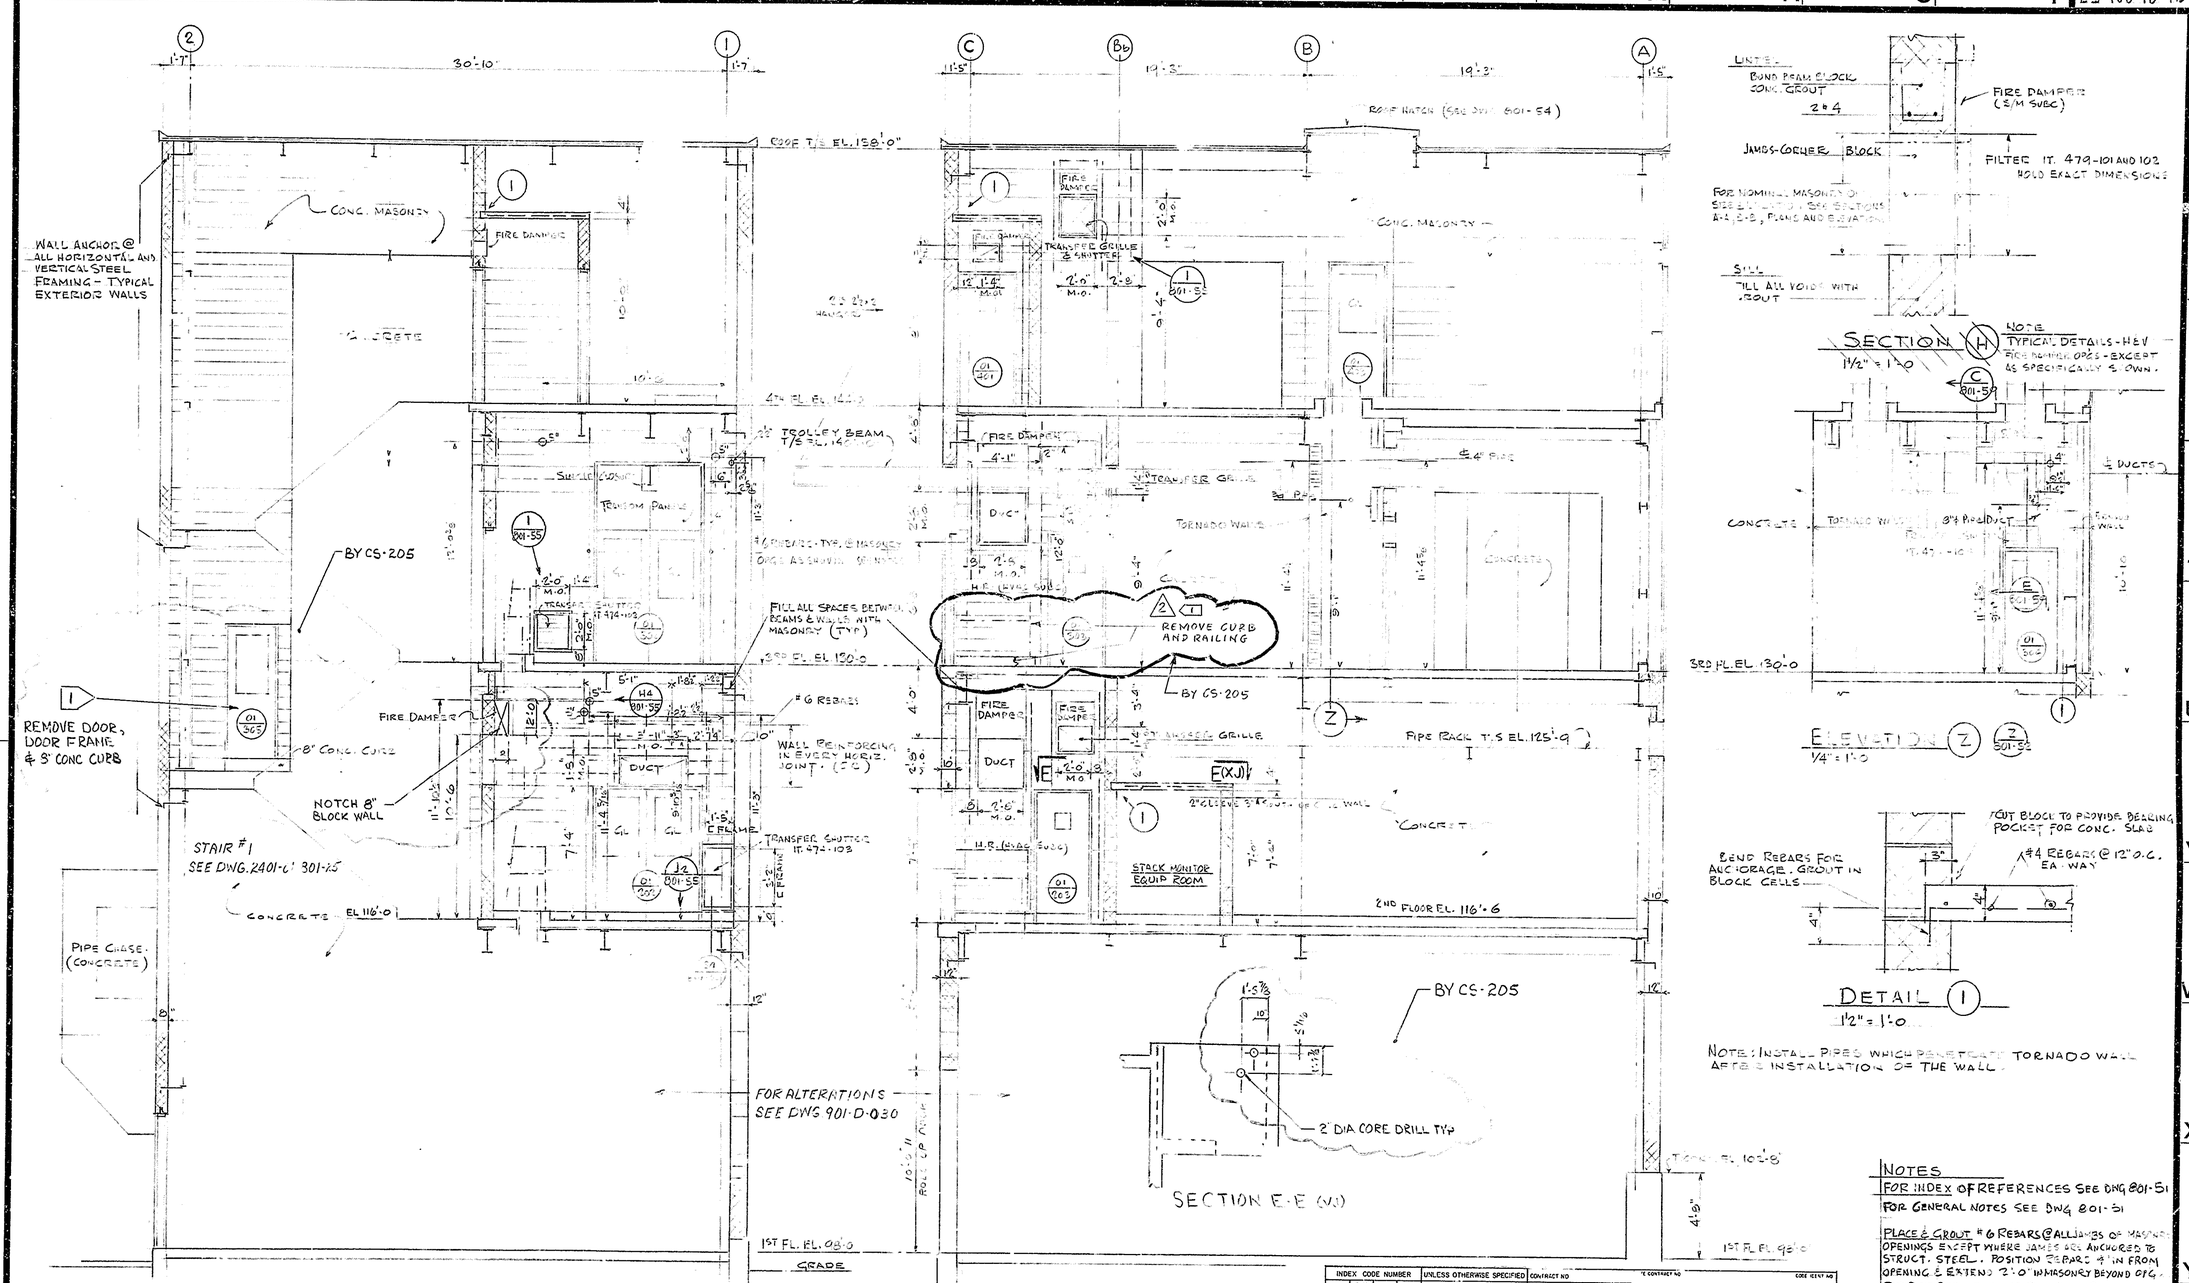

NOTES

FOR INDEX OF REFERENCES SEE DWG 801-51

FOR GENERAL NOTES SEE DWG 801-51

PLACE & GROUT #6 REBARS @ ALL JAMBS OF MASONRY OPENINGS EXCEPT WHERE JAMBS ARE ANCHORED TO STRUCT. STEEL. POSITION REBARS 4" IN FROM OPENING & EXTEND 2'-0" IN MASONRY BEYOND OPG.

FOR PIPE PENETRATIONS SEE DWG 801-58

SEE DWG 2401-701-201 FOR SCOPE OF WORK KEY & LEGEND

BY CS-205

INDEX CODE NUMBER				UNLESS OTHERWISE SPECIFIED
AREA	DWG TYPE	CL	ORIG.	
858	08	70	01	TOLERANCES - DO NOT SCALE
SPEC CODE				2PL DEC 3PL DEC ANGLES
				± ± ±
				FRACTIONS

CONTRACT NO — OF SUPV. — CHECKED — DE DSN.

DATE OF DWG 10/67 — DF TO SUPVR — DATE 4/22/83

CORE IDENT NO

FOR West Valley Nuclear Services Co., Inc. West Valley, New York

CEMENT SOLIDIFICATION SYSTEM

SCALE — WEIGHT — DWG NO 900-D-377 REV 2 — A/E DWG NO — SHEET OF

	BY	DATE
APPR.	W.L. BELL	4-9-70
APPR.	W.A. OLDHAM	4-17-70
APPR.		
APPR.		

	BY	DATE
DRAWN	KJNIC	4-2-70
TRCD.		
CHKD.	H.J.R	4-8-70

UNIT WEST VALLEY, N.Y.

TITLE OFF-GAS TREATMENT AND ACID RECOVERY BUILDING ARCHITECTURAL BUILDING SECTIONS

FOR NUCLEAR FUEL SERVICES, INC.

SCALE AS SHOWN

BLAW-KNOX COMPANY
CHEMICAL PLANTS DIVISION
PITTSBURGH, PENNSYLVANIA

DRAWING NUMBER ~~2401-01-801-57~~ REV. C

REV. NO.	DESCRIPTION	MADE BY	CHKD BY	DATE CHKD
2	REV PER ECN NOX-0406	JH		12-8-83
1	REVISION PER ECN 4696 5-5-83	KJW		11/14/83
10	REVISED WALL & SLAB DETAIL	C		11-14-83
9	ADDED DIMENSIONS	C		5-18-71
8	ADDED NOTES & PIPE PENETRATION	K		5-18-71
7	ADDED CURBS	K		5-18-71
6	ADDED SEPARATE WALL DETAIL	K		11-20-70
5	CHANGED SCALE & WALL	K		11-20-70
4	CHANGED TORNADO WALL	K		11-20-70
3	ADDED TORNADO WALL	K	RD	11-20-70
2	CHANGES PER ECN	K		11-20-70
1	ADDED FOUNDATIONS & DWGS	KJNIC	EP	4-20-70

FORM No. E-355-REV. 6-68

"D"

NO.	DATE	BY	CHKD BY	DESCRIPTION
10	12-2-71	M. Kunic		
9	5-19-71	M. Kunic	W. J. Bell	
8	5-18-71	M. Kunic		
7	3-1-71	M. Kunic		
	11-20-70	M. Kunic		
2	1	5		
1	0			
NO.	DATE	B-K CO.	B-K CO.	B-K CO. INC.

APPROVED FOR CONSTRUCTION

NO.	REV.		APP.	DATE
1	0	STRUCT. & MISC. METALS - PURCHASE	WLB	4-9-70

RELEASED FOR

COLOR WARNING: PRINTS OF THIS DRAWING ON PINK PAPER ARE "PRELIMINARY" AND SHALL NOT BE USED FOR MANUFACTURING OR CONSTRUCTION PURPOSES.

THIS DRAWING AND THE INFORMATION IT CONTAINS ARE THE PROPERTY OF THE BLAW-KNOX COMPANY. IT IS NOT TO BE COPIED OR TRACED, NOR IS THE INFORMATION TO BE MISUSED IN ANY WAY.