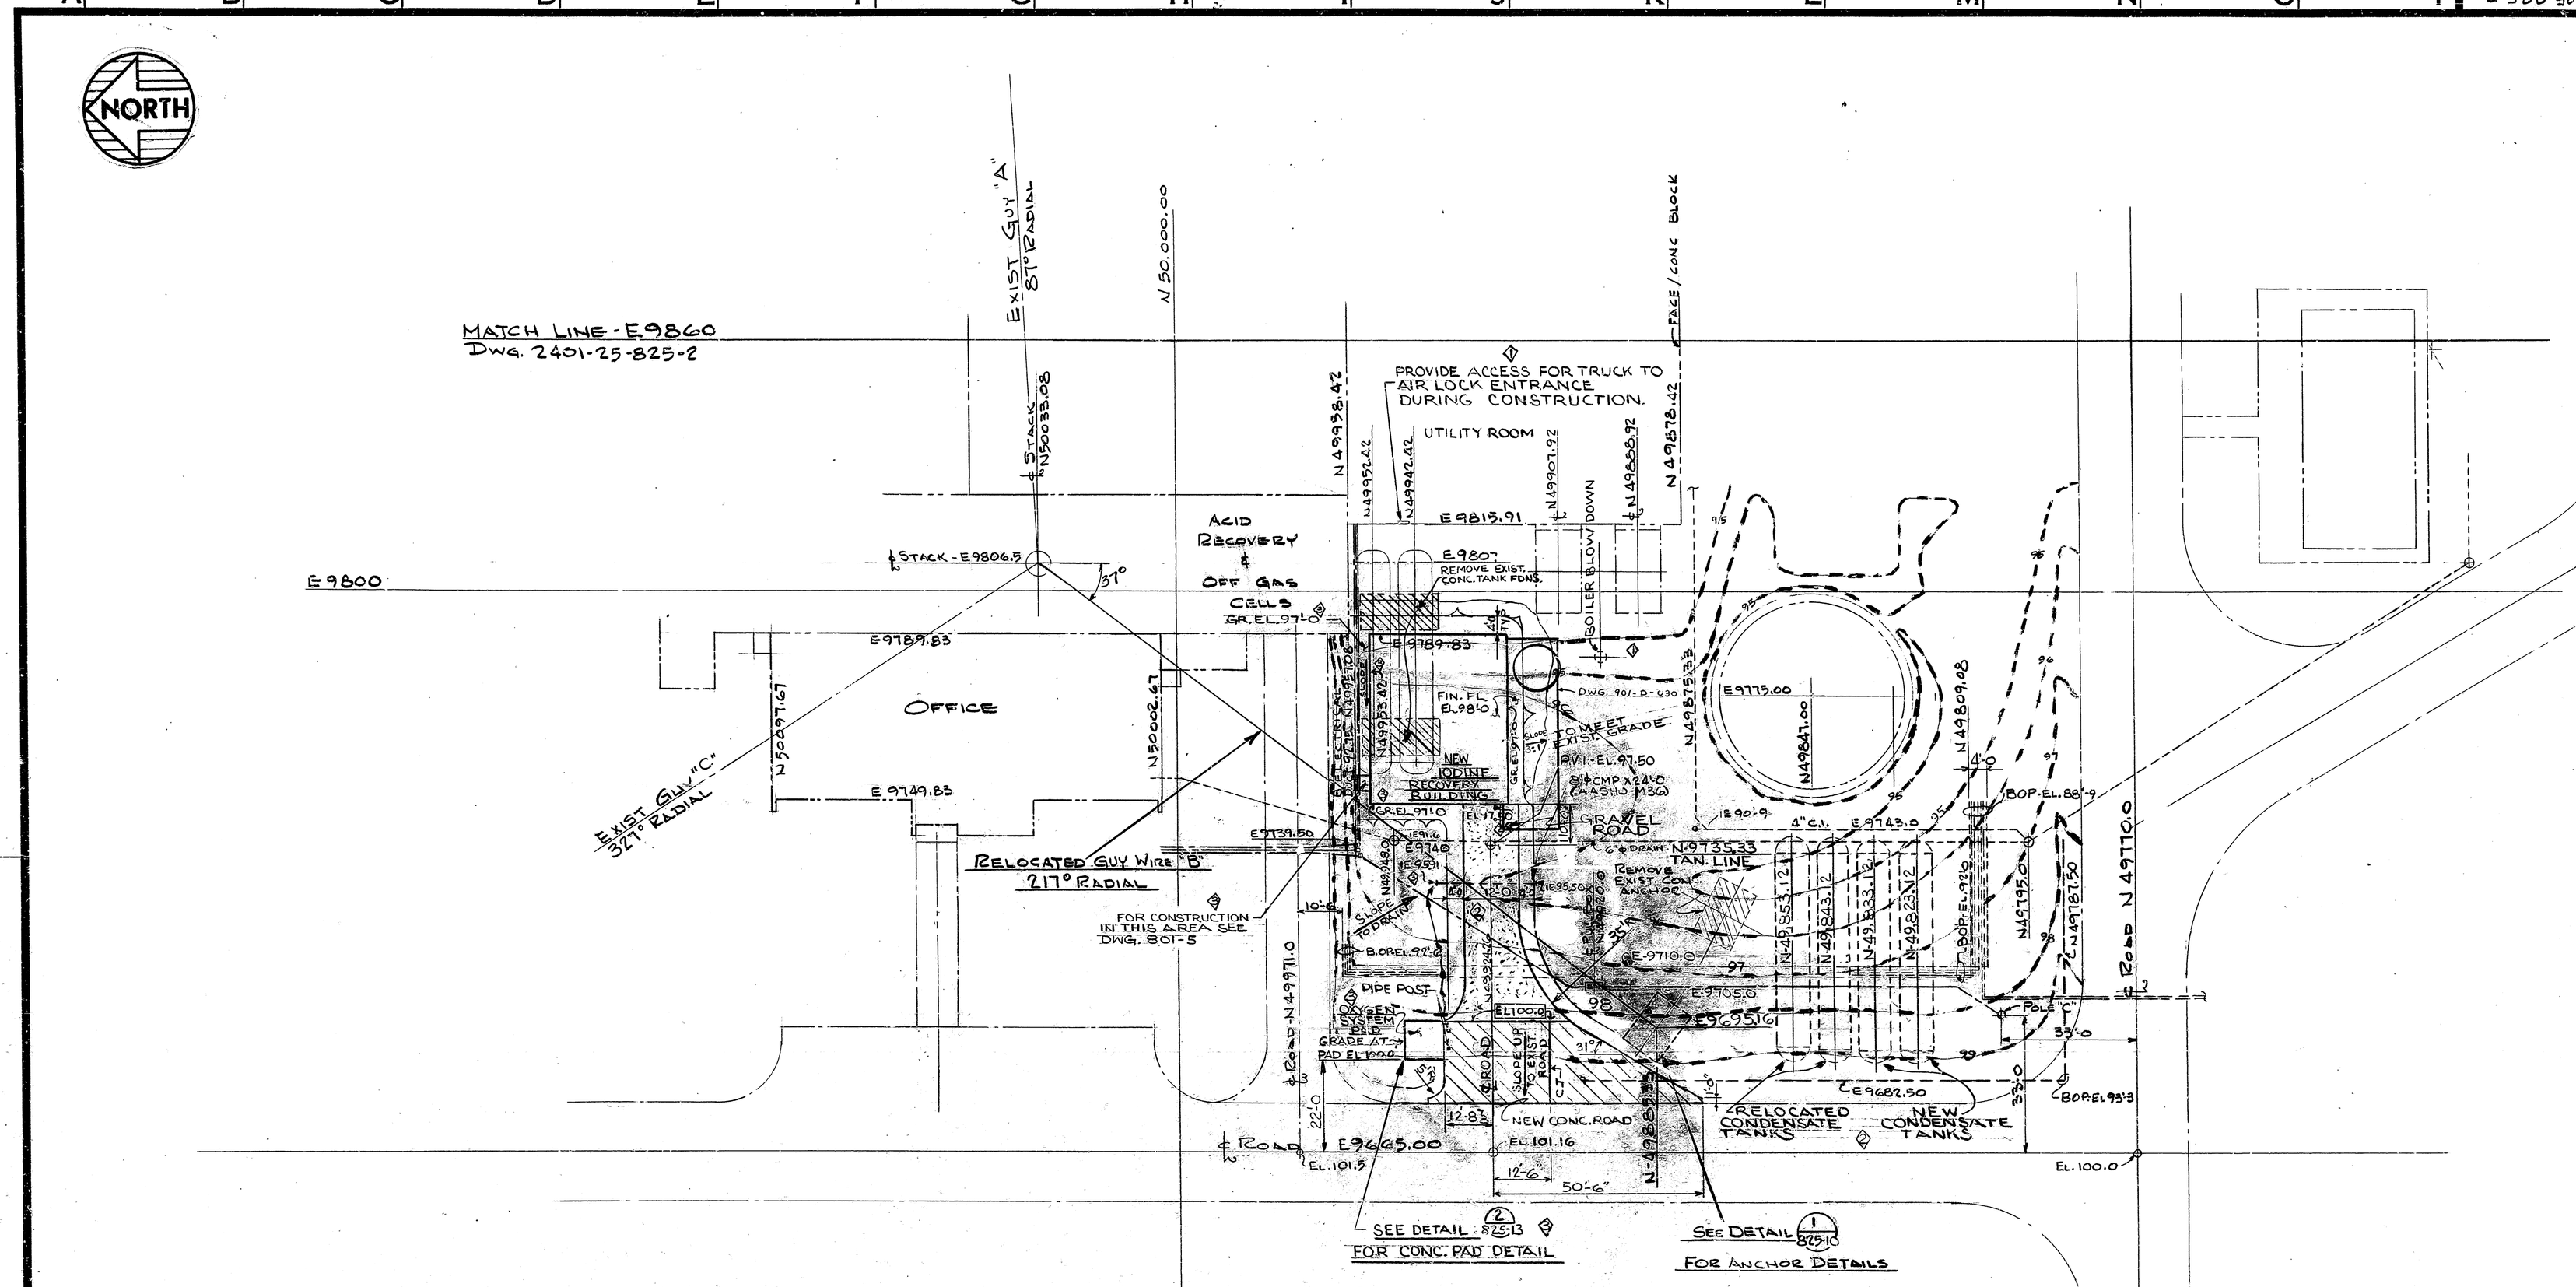

NOTES;

1. FOR LEGEND AND SPECIFICATIONS SEE DWG. 825-1.
2. FOR TYPICAL ROAD SECTIONS SEE DWGS. 825-4 & 13
3. GRAVEL ROAD: PLACE 12" DEPTH OF GRAVEL. SEE SPEC. 2401-T-2.53.
4. FOR SUBGRADE PREPARATION SEE SPEC. 2401-T-2.51
5. USE 3/8" J.T. FILLER & SEALER WHERE NEW CONC. ROAD ADJOINS EXIST. BITUMINOUS ROAD.

C.J. = CONTROL JOINT

QTY. REQD.	SYM	ITEM NO.	NOMENCLATURE OR DESCRIPTION	CODE IDENT NO.	PART OR IDENTIFYING NO.	MATERIAL	SPECIFICATION	ZONE

PARTS LIST

INDEX CODE NUMBER: AREA | DWG TYPE | CL. | ORIG.

UNLESS OTHERWISE SPECIFIED: TOLERANCES - DO NOT SCALE; 2PL DEC ± | 3PL DEC ± | ANGLES ± | FRACTIONS ±

SPEC CODE

CONTRACT NO. | OFTSPN. | DATE OF DWG. | CHECKER | DFTG. SUPVR. | DESIGN | ENGR. | FACILITIES | Q.A. | ENGR. | E & CS

A/E CONTRACT NO. | CODE IDENT NO.

FOR West Valley Nuclear Services Co., Inc. West Valley, New York

CEMENT SOLIDIFICATION SYSTEM

DWG SIZE A | SCALE | WEIGHT | A/E DWG NO. | DWG NO. 900-D381 | REV | SHEET OF

REV. NO.	DESCRIPTION	MADE BY	CHKD BY	DATE CHKD
3	ADDED NOTES PIPE POST, CONC. PAD & CONC. ROAD	J.G.	RD	5/14/71
2	RELOCATED ROAD & CONDENSATE TANKS	J.G.	RD	3/18/70
1	ADDED BOILER BLOWDOWN, ACCESS DOOR & NOTE	J.G.	RD	10/20/69

NO.	DATE	B-K CO.	B-K CO.	N.F.S. INC.
3	5/26/71	E. PASQUALE	W. L. Bell	[signature]

APPROVED FOR CONSTRUCTION

NO.	REV.	RELEASED FOR	APP.	DATE

	BY	DATE		BY	DATE
APPR.	W. BELL	10/10/69	DRAWN	W.C.M.	9/29/69
APPR.	W.A.O.	10/17/69	TRCD.		
APPR.			CHKD.	R. PASQUALE	10/10/69
APPR.					

SCALE 1" = 20'

UNIT

TITLE: PLOT PLAN CIVIL AREA-25 IODINE RECOVERY AREA

FOR: N.F.S. INC. WEST VALLEY, N.Y.

BLAW-KNOX COMPANY
CHEMICAL PLANTS DIVISION
PITTSBURGH, PENNSYLVANIA

DRAWING NUMBER: 2401-25-825-3 REV. 3

FORM No. E-300 REV. 6-68 "D"

COLOR WARNING: PRINTS OF THIS DRAWING ON PINK PAPER ARE "PRELIMINARY" AND SHALL NOT BE USED FOR MANUFACTURING OR CONSTRUCTION PURPOSES.

THIS DRAWING AND THE INFORMATION IT CONTAINS ARE THE PROPERTY OF THE BLAW-KNOX COMPANY. IT IS NOT TO BE COPIED OR TRACED, NOR IS THE INFORMATION TO BE MISUSED IN ANY WAY.