VERIFY ALL DOCUMENTS FOR CURRENT REVISION AND PENDING CHANGES PRIOR TO EACH USE.
INIT_____ DATE_____

DWG NO 900D-397 SH 3

REVISIONS						
ZONE	REV	DESCRIPTION	BY	CHK	DATE	APPROVED
	5	REVISED & REDRAWN PER ECN 1336	CEH		1-5-87	PMV
	6	REV'D PER ECN 2473		CTC	6-13-88	J.E.C.
	7	REV./ECN 4142	EMS	HMB	1-25-91	E. Fuhrmann

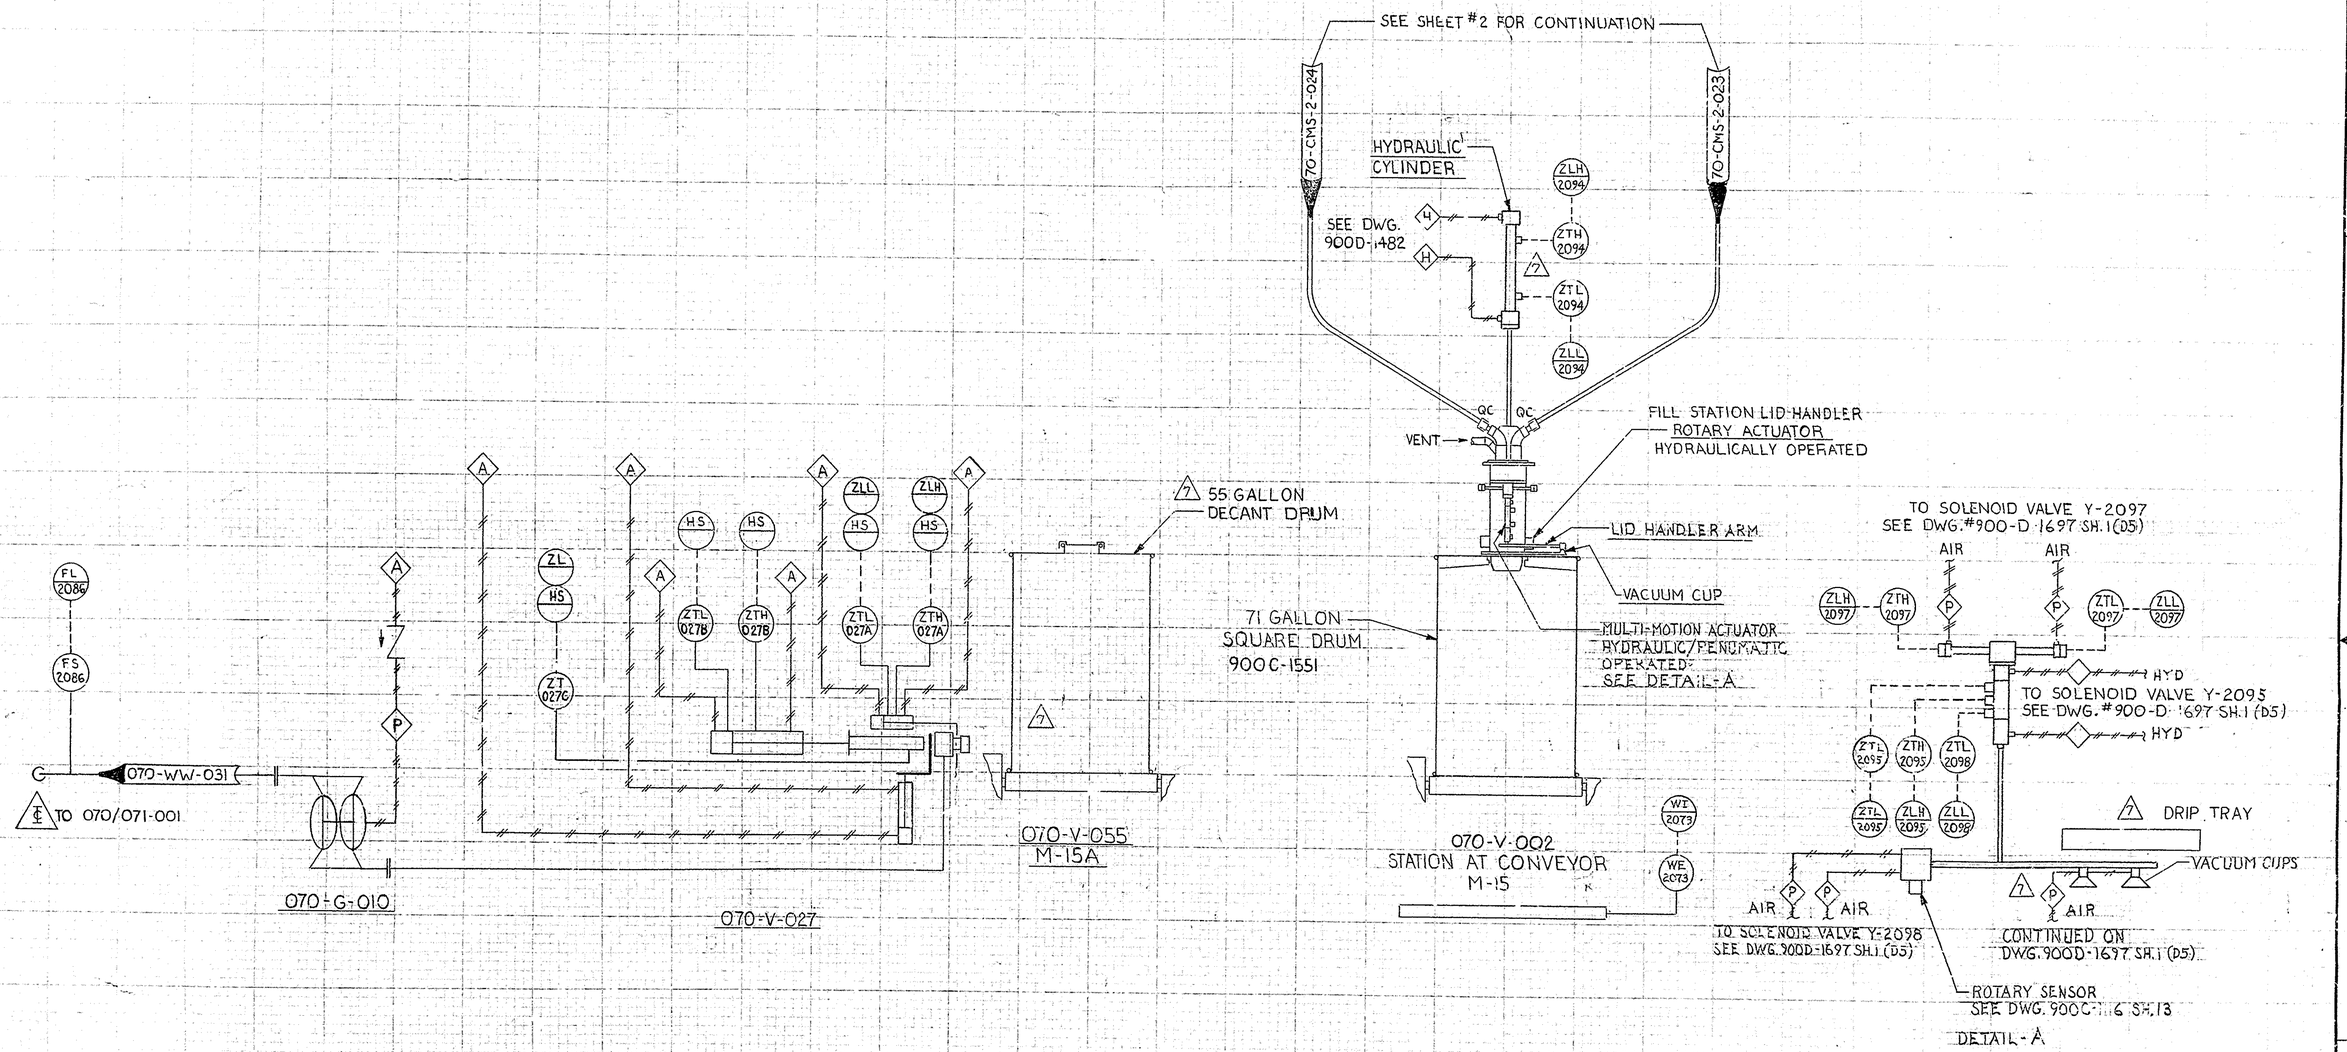

NOTE:
1. ALL VALVES, INSTRUMENTS, ETC. SHOWN ON THIS SHEET SHALL BE PROCEEDED BY 070-(SYSTEM) NOT SHOWN FOR CLEARITY.

070-G-010	070-V-027	070-V-002
FLUSH DRUM DECANT PUMP SANDPIPER TYPE "4", WARREN RUPP SN-4-SS, WITH NEOPRENE ELASTOMERS AND 316 SS WETTED PARTS. 1 1/2" N.P.T. SUCTION AND DISCHARGE PORTS	DECANT SYSTEM	FILL NOZZLE ASSEMBLY W/INTERGRAL CID TRANSFER ASSEMBL, PER W.V.N.S. DWG. # 900D-1394

PARTS LIST

QTY REQD	ITEM NO.	NOMENCLATURE OR DESCRIPTION	PART OR IDENTIFYING NO.	MATERIAL OR SPEC

UNLESS OTHERWISE SPECIFIED	DRAFTER C. HABERMEHL	DATE 1-5-87
	CHECKER P. PETRONE	DATE 8-5-86
TOLERANCES—DO NOT SCALE	ENGR. P. PETRONE	DATE 8-5-86
2 PL DEC ± / 3 PL DEC ± / ANGLES ± / AA	COG. MGR. APPVL	DATE
FRACTIONS ±	E&OS APPVL	DATE
D. SPEC. NO.	Q.A. APPVL	DATE
NEXT ASSEMBLY	DFTG. SUPR.	DATE

A/E CONTRACT NO. CODE IDENT. NO.

FOR
West Valley Nuclear Services Co., Inc.
West Valley, New York

C.S.S. CEMENT SOLIDIFICATION SYSTEM
BUILDING 01-14, PIPING AND INSTRUMENTATION DIAGRAM

DWG SIZE D | SCALE NONE | WEIGHT NONE | DWG NO. 900D-397 | REV 7
A/E DWG NO. | SHEET 3 OF