VERIFY ALL DOCUMENTS FOR CURRENT REVISION AND PENDING CHANGES PRIOR TO EACH USE.
INIT_____ DATE_____

DWG NO 900-D-397 SH 5

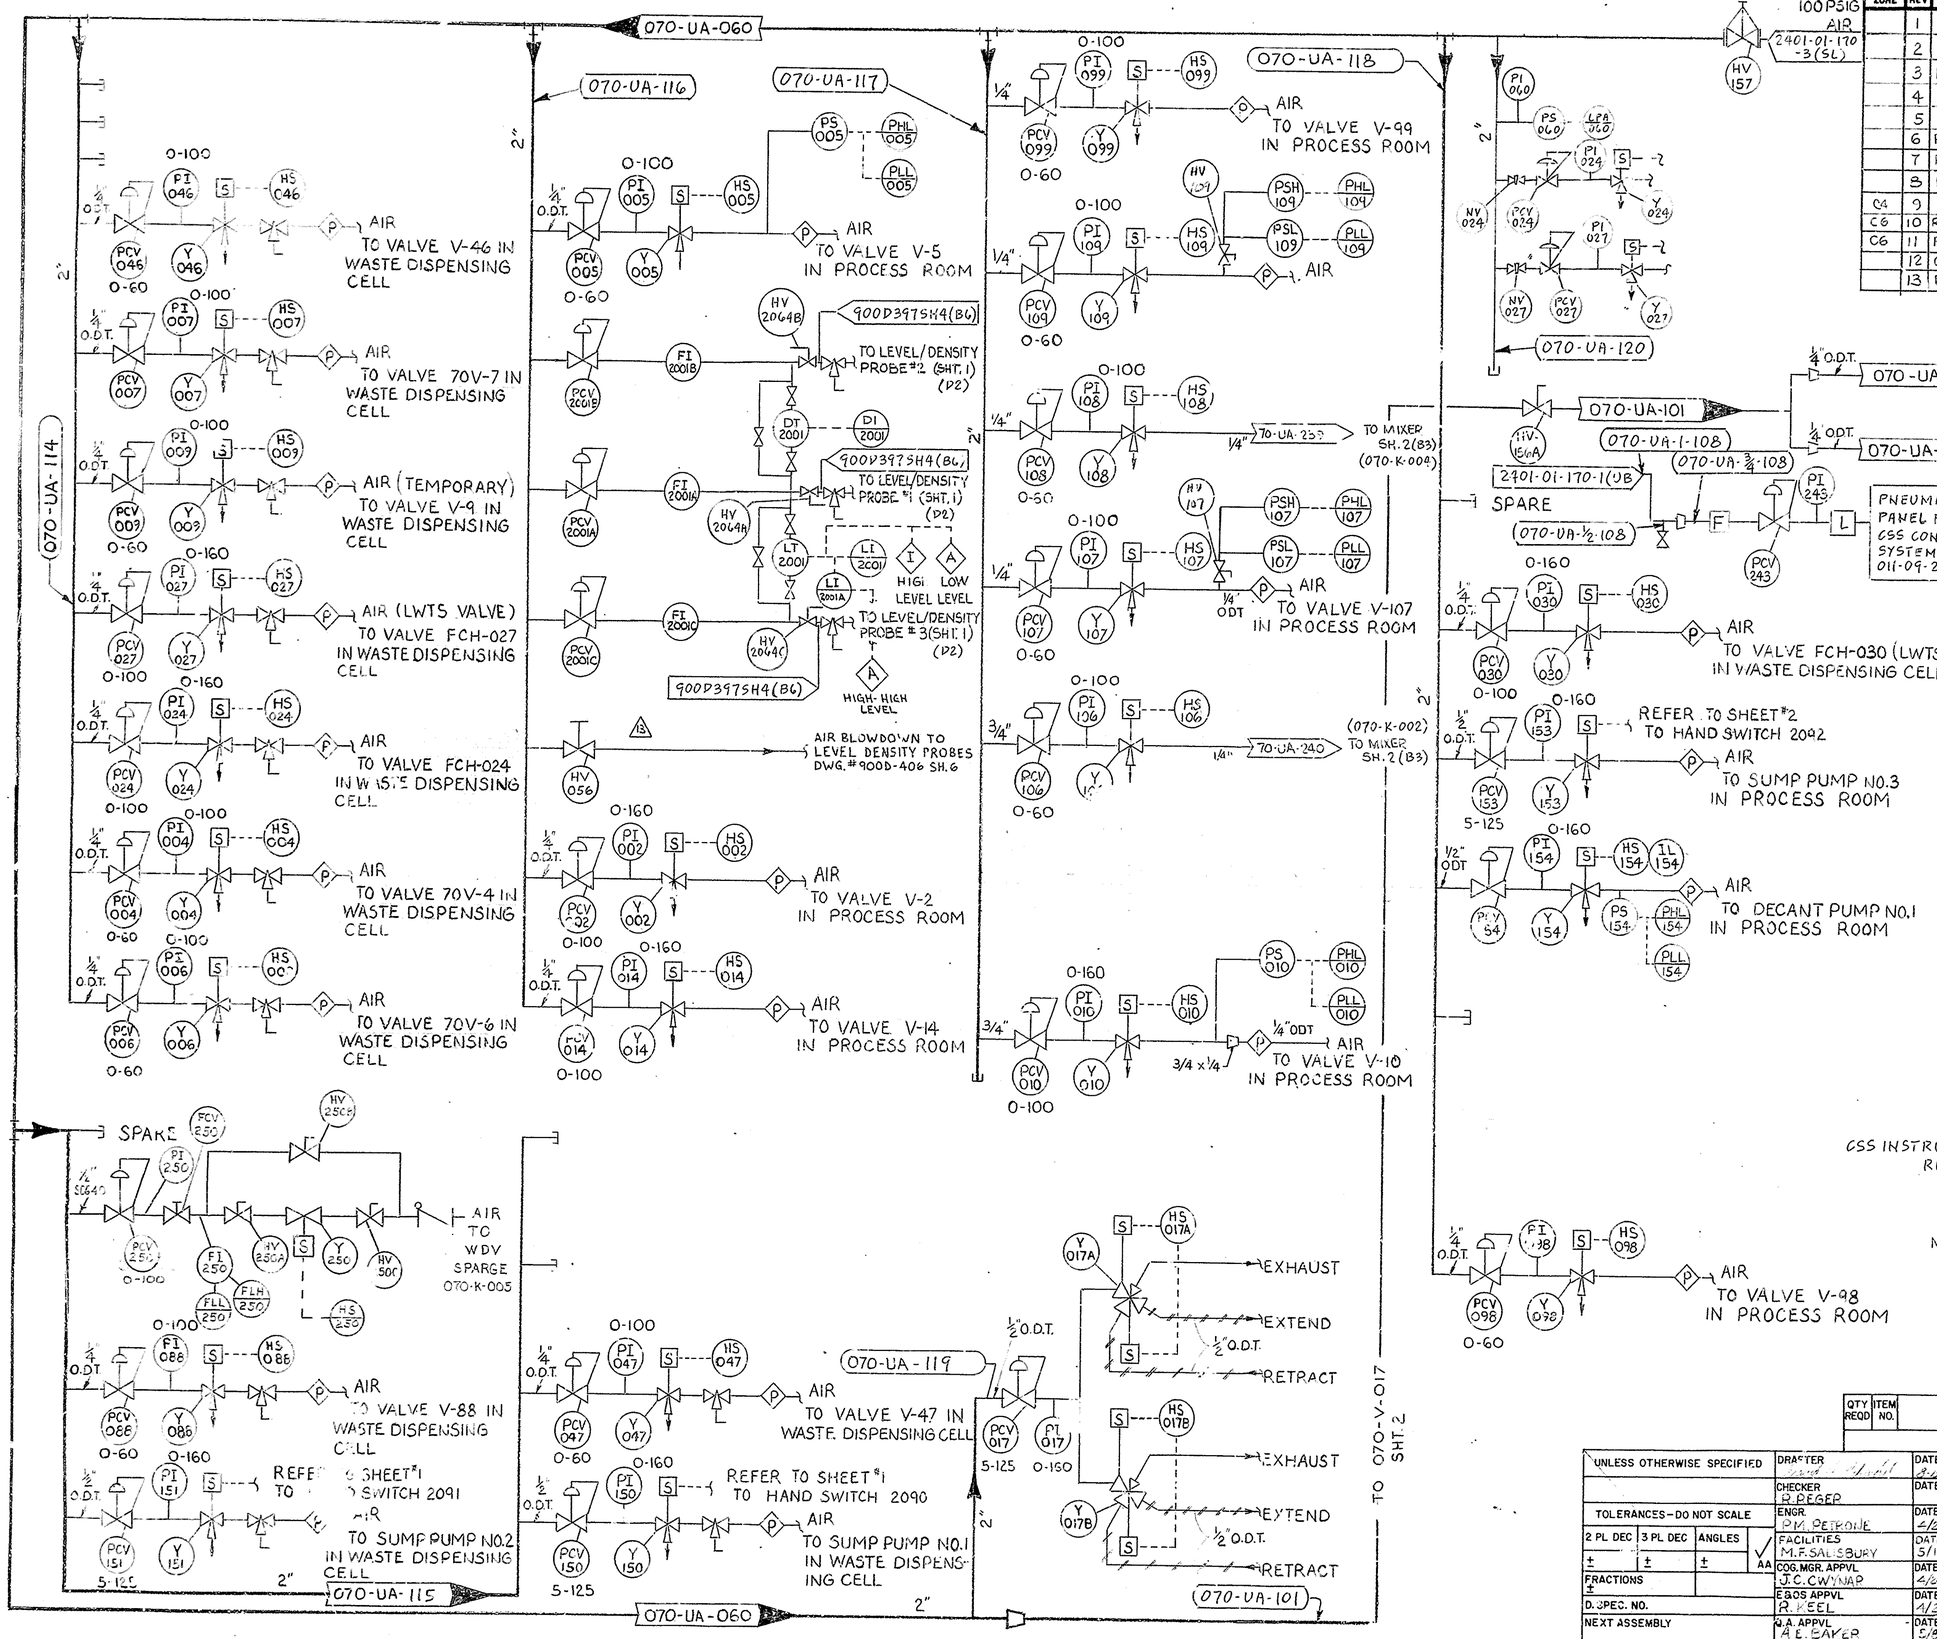


NOTE:
ALL VALVES, INSTRUMENTS, ETC. ARE PROCEEDED BY 070 (SYSTEM) NOT SHOWN FOR CLARITY.

## REVISIONS

| ZONE | REV | DESCRIPTION | DATE | APPROVED |
|---|---|---|---|---|
| | 1 | REVISED & REDRAWN PER DFC "219 | Dec 9/85 | |
| | 2 | REVISED & REDRAWN PER DFC "244 | 2-5-86 | |
| | 3 | REVISED PER ECN 855 | 1/23/86 | LPR |
| | 4 | REVISED & REDRAWN PER ECN "932 | 5/1/86 | DMS/RMP |
| | 5 | REVISED & RENUMBERED PER ECN "999 | 11/12/86 | DMS/RMP |
| | 6 | REVISED PER ECN-1336 | 1/9/87 | |
| | 7 | REV'D PER ECN 731 | 6-25-88 | |
| | 8 | REV'D PER ECN 2218 | 2-24-88 | |
| C4 | 9 | REVISED PER ECN 2035 | 2/23/88 | |
| C6 | 10 | REVISED PER ECN 2780, 2916 LRK | 2/17/89 | |
| C6 | 11 | REVISED PER ECN 3170 LR | 3/16/89 | |
| | 12 | GEN REV PER ECN 4532 JH | 10-14-91 | |
| | 13 | ECN 10734 GV | 5-30-97 | |

## PARTS LIST

| QTY REQD | ITEM NO. | NOMENCLATURE OR DESCRIPTION | PART OR IDENTIFYING NO. | MATERIAL OR SPEC |
|---|---|---|---|---|

| | | | |
|---|---|---|---|
| UNLESS OTHERWISE SPECIFIED | DRAFTER | | DATE 8-15-84 |
| | CHECKER R. PEGER | | DATE |
| TOLERANCES—DO NOT SCALE | ENGR. P.M. PETRONE | | DATE 4/22/85 |
| 2 PL DEC ± / 3 PL DEC ± / ANGLES ± | FACILITIES M.F. SALISBURY | ✓ AA | DATE 5/1/85 |
| FRACTIONS ± | COG. MGR. APPVL J.C. CWYNAR | | DATE 4/24/85 |
| D. SPEC. NO. | E&OS APPVL R. KEEL | | DATE 4/22/85 |
| NEXT ASSEMBLY | Q.A. APPVL A.E. BAKER | | DATE 5/85 |
| | DFTG. SUPR. D.H. GARLAND | | DATE 4/24/85 |

A/E CONTRACT NO. — CODE IDENT. NO.

FOR
West Valley Nuclear Services Co., Inc.
West Valley, New York

# CSS CEMENT SOLIDIFICATION SYSTEM BUILDING 01-14, PIPING AND INSTRUMENTATION DIAGRAM

DWG SIZE D — SCALE NONE — WEIGHT NONE — DWG NO. 900-D-397 — REV 13 — A/E DWG NO. — SHEET 5 OF